SYMBOLS LEGEND

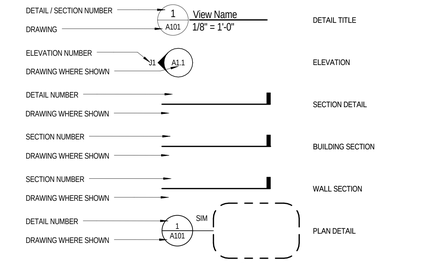

1 INTERIOR GLASS AND FRAME TYPE — Room name 101 — ROOM NAME AND NUMBER

1 EXTERIOR WINDOW / LOUVER TYPE — 101 — DOOR NUMBER

1 A ACCESSORY TYPE — 1i — PARTITION TYPE

S1 DEMOLITION NOTE — INDICATES ALIGNMENT BETWEEN ADJACENT PARTITION FINISHES

1 REVISION — WORK POINT, CONTROL POINT, OR DATUM POINT.

INDICATES BARRIER FREE ACCESS. ITEM DESIGNATED THUS MUST COMPLY WITH LASTEST EDITION STATE BARRIER FREE CODE AND FEDERAL ADA LEGISLATION.

NOT IN SCOPE OF WORK

MATERIAL DESIGNATION:
XX.XX.XX - XXXXXXX.(X) XXXX
- ADDITIONAL MATERIAL TEXT
- REFER TO STRUCTURAL(S), MECHANICAL(M), ELECTRICAL(E)
- MATERIAL NAME
- REFERENCE SPECIFICATIONS NUMBER

GRAPHICS LEGEND

- THERMAL OR ACOUSTIC FIBERGLASS INSULATION, UNO.
- CMU PARTITION
- CONCRETE
- STEEL
- RIGID INSULATION
- LOAM / EARTH
- GRAVEL
- SPRAYED-ON FIREPROOFING
- WOOD BLOCKING
- FINISH WOOD
- GWB + SHEATHING

- NEW CONSTRUCTION
- EXISTING CONSTRUCTION TO REMAIN
- EXISTING CONSTRUCTION TO BE REMOVED
- EXISTING DOOR TO REMAIN
- NEW DOOR AND FRAME
- NEW COLUMN GRID INDICATORS
- EXISTING COLUMN GRID INDICATORS

CEILING LEGEND

2' x 4' ACT
2' x 2' ACT

TYPE 01 (X'-XX" AFF) — CEILING TYPE / CEILING HEIGHT

NOTE: SEE MECHANICAL, ELECTRICAL DRAWINGS FOR ADDITIONAL INFORMATION.
NOTE: SEE RATING PLANS FOR LOCATIONS OF RATED CEILING.

DOOR CLEARANCES

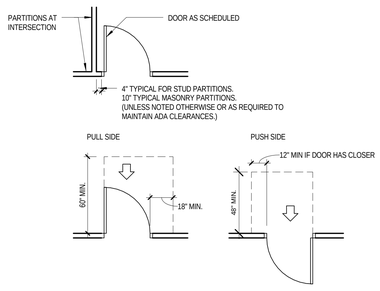

TABLE OF ABBREVIATIONS

THE FOLLOWING TABLE OF ABBREVIATIONS IS PROVIDED FOR THE CONVENIENCE OF THE CONTRACTOR. IT IS NOT INTENDED TO SERVE AS A COMPLETE LIST OF ALL ABBREVIATIONS TO BE FOUND IN THE CONTRACT DOCUMENTS. SHOULD THE CONTRACTOR REQUIRE ANY CLARIFICATION OR INTERPRETATION HEREOF, HE SHALL PROMPTLY SO NOTIFY THE ARCHITECT.

&	AND	ICB	INTEGRAL COVE BASE
∠	ANGLE	INCL	INCLUDE (ING)
@	AT	ID	INSIDE DIAMETER
℄	CENTER LINE	INSUL	INSULATION
°	DEGREES	INT	INTERIOR
'	FEET	INV	INVERT
"	INCHES	JAN	JANITOR
d	PENNY	JT	JOINT
±	PLUS OR MINUS	KD	KILN DRIED / KNOCK DOWN
#	POUNDS, NUMBER	KIT	KITCHEN
℗	PROPERTY LINE	KO	KNOCK OUT
Ⓡ	ROUND, DIAMETER	LAV	LAVATORY
Ⓣ	TEMPERED	LH	LEFT HAND
AFF	ABOVE FINISHED FLOOR	LxWxH	LENGTH x WIDTH x HEIGHT
AP	ACCESS PANEL	LT	LIGHT
ACT	ACOUSTICAL CEILING TILE	LF	LINEAR FEET
AWP	ACOUSTICAL WALL PANEL	MAS	MASONRY
ADJ	ADJUSTABLE	MFR	MANUFACTURER
AGG	AGGREGATE	MO	MASONRY OPENING
A/C	AIR CONDITIONING	MB	MARKER BOARD
ALT	ALTERNATE	MAX	MAXIMUM
ALUM	ALUMINUM	MECH	MECHANICAL
AB	ANCHOR BOLT	MC	MEDICINE CABINET
ANOD	ANODIZED	MED	MEDIUM
APPD	APPROVED	MTL	METAL
ARCH	ARCHITECT (URAL)	MIN	MINIMUM
AUTO	AUTOMATIC	MISC	MISCELLANEOUS
BSMT	BASEMENT	MR	MOISTURE RESISTANT
BRG	BEARING	MLDG	MOLDING
BP	BEARING PLATE	MAT	MAT/ OFF MAT
BM	BENCH MARK	NAT	NATURAL
BIT	BITUMINOUS	NS	NATURAL STONE
BLKG	BLOCKING	NRC	NOISE REDUCTION COEFFICIENT
BD	BOARD	NA	NOT APPLICABLE
BS	BOTH SIDES	NTS	NOT TO SCALE
BOT	BOTTOM	NIC	NOT IN CONTRACT
BO	BOTTOM OF	NO	NUMBER
BLDG	BUILDING	OC	ON CENTER
BY	BY OWNER / BY OTHER	OPNG	OPENING
CAB	CABINET	OPP	OPPOSITE
CUH	CABINET UNIT HEATER	OD	OUTSIDE DIAMETER
CPT	CARPET	O/O	OUTSIDE TO OUTSIDE
CB	CATCH BASIN	OA	OVERALL
CLG	CEILING	OH	OVERHEAD
CEM	CEMENT	OFOI	OWNER FURNISHED OWNER INSTALLED
CL	CENTER LINE	OFCI	OWNER FURNISHED CONTRACTOR INSTALLED
CT	CERAMIC TILE		
CB	CHALKBOARD	P	PAINT
CIRC	CIRCULAR	PTD	PAINTED
CLR	CLEAR	PR	PAIR
CP	COAT PEGS	PART	PARTITION
CMU	CONCRETE MASONRY UNIT	PTM	PATCH TO MATCH
CM	CONSTRUCTION MANAGER	PVMT	PAVEMENT
CJ	CONTROL JOINT	PERF	PERFORATED
CF	CUBIC FEET	PERIM	PERIMETER
CY	CUBIC YARDS	PL	PLATE
COL	COLUMN	PLAS	PLASTIC
CONC	CONCRETE	PLAM	PLASTIC LAMINATE
CONT	CONTINUOUS	PLUMB	PLUMBING
CORR	CORRUGATED	PLYWD	PLYWOOD
DEMO	DEMOLISH / DEMOLITION	PVC	POLY VINYL CHLORIDE
DTL	DETAIL	PT	PORCELAIN TILE
DIAG	DIAGONAL	PREFIN	PREFINISHED
DIA	DIAMETER	PT	PRESSURE TREATED
DIM	DIMENSION	QT	QUARRY TILE
DW	DISHWASHER	QTZ	QUARTZ TILE
DIV	DIVIDE / DIVISION	R	RADIUS
DR	DOOR	RAD	RADIUS
DBL	DOUBLE	RB	RESILIENT BASE
DN	DOWN	RF	RESILIENT FLOORING
DWG	DRAWING	REF	REFERENCE
DF	DRINKING FOUNTAIN	REFRIG	REFRIGERATOR
EA	EACH	REINF	REINFORCE
EF	EACH F ACE	REQ'D	REQUIRED
EW	EACH WAY	REV	REVERSE
ELEC	ELECTRICAL	RH	RIGHT HAND
EP	ELECTRICAL PANEL BOARD	RD	ROOF DRAIN
EWC	ELECTRIC WATER COOLER	RM	ROOM
EL	ELEVATION	RO	ROUGH OPENING
ELEV	ELEVATOR	SC	SEALED CONCRETE
EMER	EMERGENCY	SHT	SHEET
EQ	EQUAL	SV	SHEET VINYL
EQUIP	EQUIPMENT	SIM	SIMILAR
EST	ESTIMATED	SS	SOLID SURFACE
EXH	EXHAUST	STC	SOUND TRANSMISSION COEFFICIENT
EXIST	EXISTING	SP	SPECIAL PAINT
EJ	EXPANSION JOINT	SPEC	SPECIFICATIONS / SPECIFIED
EXP	EXPOSED / EXPANSION	SQ	SQUARE
EXT	EXTERIOR	SF	SQUARE FEET
EIFS	EXTERIOR INSULATED FINISH SYSTEM	S/S	STAINLESS STEEL
F/O	FACE OF	STD	STANDARD
F/F	FACE TO FACE	STL	STEEL
FP	FACING PANEL	ST	STONE TILE
FG	FIBERGLASS	STOR	STORAGE
FIN	FINISH	STRUCT	STRUCTURAL / STRUCTURE
FF	FINISHED FLOOR	SUSP	SUSPENDED
FE	FIRE EXTINGUISHER	SYM	SYMMETRICAL
FEC	FIRE EXTINGUISHER CABINET	TWP	TACKABLE WALL PANEL
FPROOF	FIRE PROOFING	TB	TACKBOARD
FT	FIRE TREATED	TEL	TELEPHONE
FLR	FLOOR	TV	TELEVISION
FD	FLOOR DRAIN	TEMP	TEMPORARY
FLOUR	FLOURESCENT	THK.	THICKNESS
FAF	FLUID APPLIED FLOORING	TBD	TO BE DETERMINED
FTG	FOOTING	TP	TOILET PAPER
FNDN	FOUNDATION	T&G	TONGUE AND GROOVE
FUT	FUTURE	T&B	TOP AND BOTTOM
GALV	GALVANIZED	TO	TOP OF
GA	GAUGE	TU	TOUCH UP
GC	GENERAL CONTRACTOR	TS	TRANSITION STRIP
GL	GLASS	TYP	TYPICAL
GMMB	GLASS MESH MORTAR BOARD	UC	UNDERCUT
GWB	GYPSUM WALL BOARD	UNO	UNLESS NOTED OTHERWISE
HDWR	HARDWARE	VB	VAPOR BARRIER
HDWD	HARDWOOD	VFY	VERIFY
HVAC	HEATING, VENTILATION & AIR CONDITIONING	VIF	VERIFY IN FIELD
		VERT	VERTICAL
HD	HEAVY DUTY	VCT	VINYL COMPOSITE TILE
HT	HEIGHT	VWC	VINYL WALLCOVERING
HC	HOLLOW CORE	WPP	WALL PROTECTION PANEL
HM	HOLLOW METAL	WC	WATER CLOSET
HORIZ	HORIZONTAL	WP	WATER PROOF
		WWF	WELDED WIRE FABRIC
		WG	WIRE GLASS
		W/	WITH
		W/O	WITHOUT
		WD	WOOD
		WVP	WOOD VENEER PANELING

GENERAL NOTES

1. ALL DIMENSIONS ARE TO FACE OF MASONRY OR FACE OF STUD, UNO.
2. ALL OPENINGS IN MASONRY CONSTRUCTION ARE DIMENSIONED TO THE FACE OF MASONRY.
3. ALL SPLAYS SHOWN ON PLANS ARE 45°, UNO.
4. REFERENCE CODE ANALYSIS KEY PLAN AND SPECIFICATIONS FOR EXTENT OF FIREPROOFING.
5. ALL EXPOSED MECHANICAL AND ELECTRICAL SERVICES IN AREAS WITHOUT CEILINGS SHALL BE CAREFULLY COORDINATED AND ORGANIZED SO AS TO PROVIDE A NEAT AND ORDERLY APPEARANCE. SERVICES SHALL BE RUN IN STRAIGHT LINES PARALLEL OR PERPENDICULAR TO EXPOSED STRUCTURE. ALL SERVICES SHALL BE RUN WITHIN OR BETWEEN EXPOSED STRUCTURE TO THE EXTENT POSSIBLE. LAYOUTS FOR PROPOSED SERVICES SHALL BE REVIEWED WITH THE ARCHITECT PRIOR TO PROCEEDING WITH THE WORK.
6. THE CONTRACTOR SHALL BE FULLY RESPONSIBLE FOR VERIFYING DIMENSIONS. ALL DISCREPENCIES BETWEEN ANTICIPATED AND ACTUAL CONDITIONS SHALL BE PROMPTLY BROUGHT TO THE ARCHITECT'S ATTENTION.

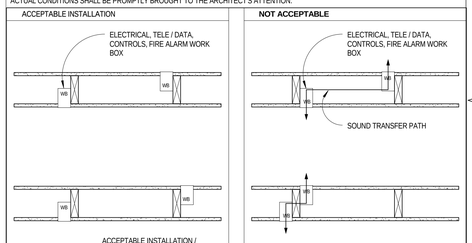

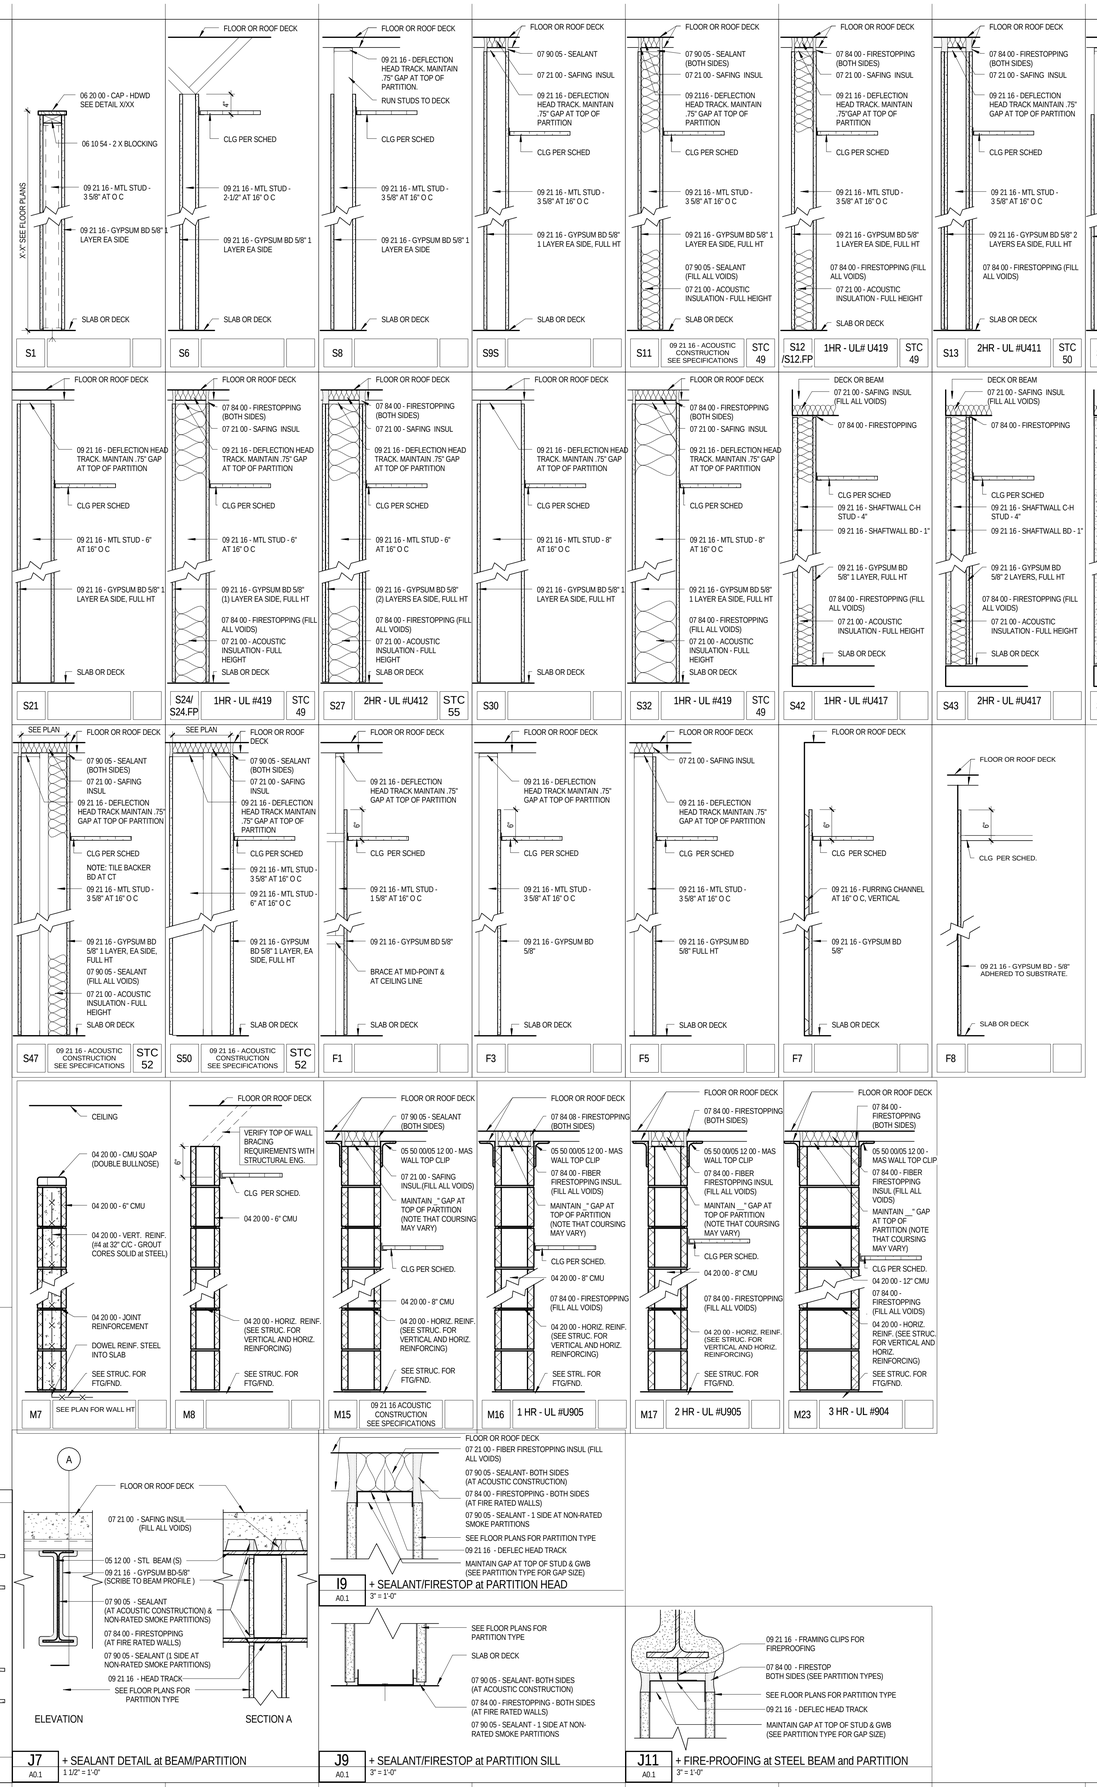

LAVALLEE|BRENSINGER ARCHITECTS
155 Dow Street, Suite 400, Manchester, NH 03101
40 Cambridge Street, Charlestown, MA 02129
NH: 603.622.5450 MA: 617.398.2035 www.LBPA.com

LICENSED ARCHITECT — RICHARD R. PIZZI — No. 3807 — STATE OF MAINE

The Park Danforth

RENOVATIONS AND ADDITIONS

777 Stevens Ave
Portland, ME 04103

NO.	DESCRIPTION	DATE
14	RFI B-059	08/18/15

CONTENT:
LEGENDS, SYMBOLS, NOTES, PARTITION TYPES

DRAWN BY:	KM
PROJECT NO:	13-059-00
DATE:	06/05/2015
REVISED:	10/16/2015
SCALE:	As indicated

A0.1

Project Phase
CONFORMANCE SET

COPYRIGHT © 2015 BY LAVALLEE/BRENSINGER PROFESSIONAL ASSOCIATION. ALL RIGHTS RESERVED. NO REPRODUCTION WITHOUT PERMISSION.

10/16/2015 2:38:18 PM C:\Projects\13-059-00_The Park Danforth_R15_10-08-2015_scott.timmons.rvt