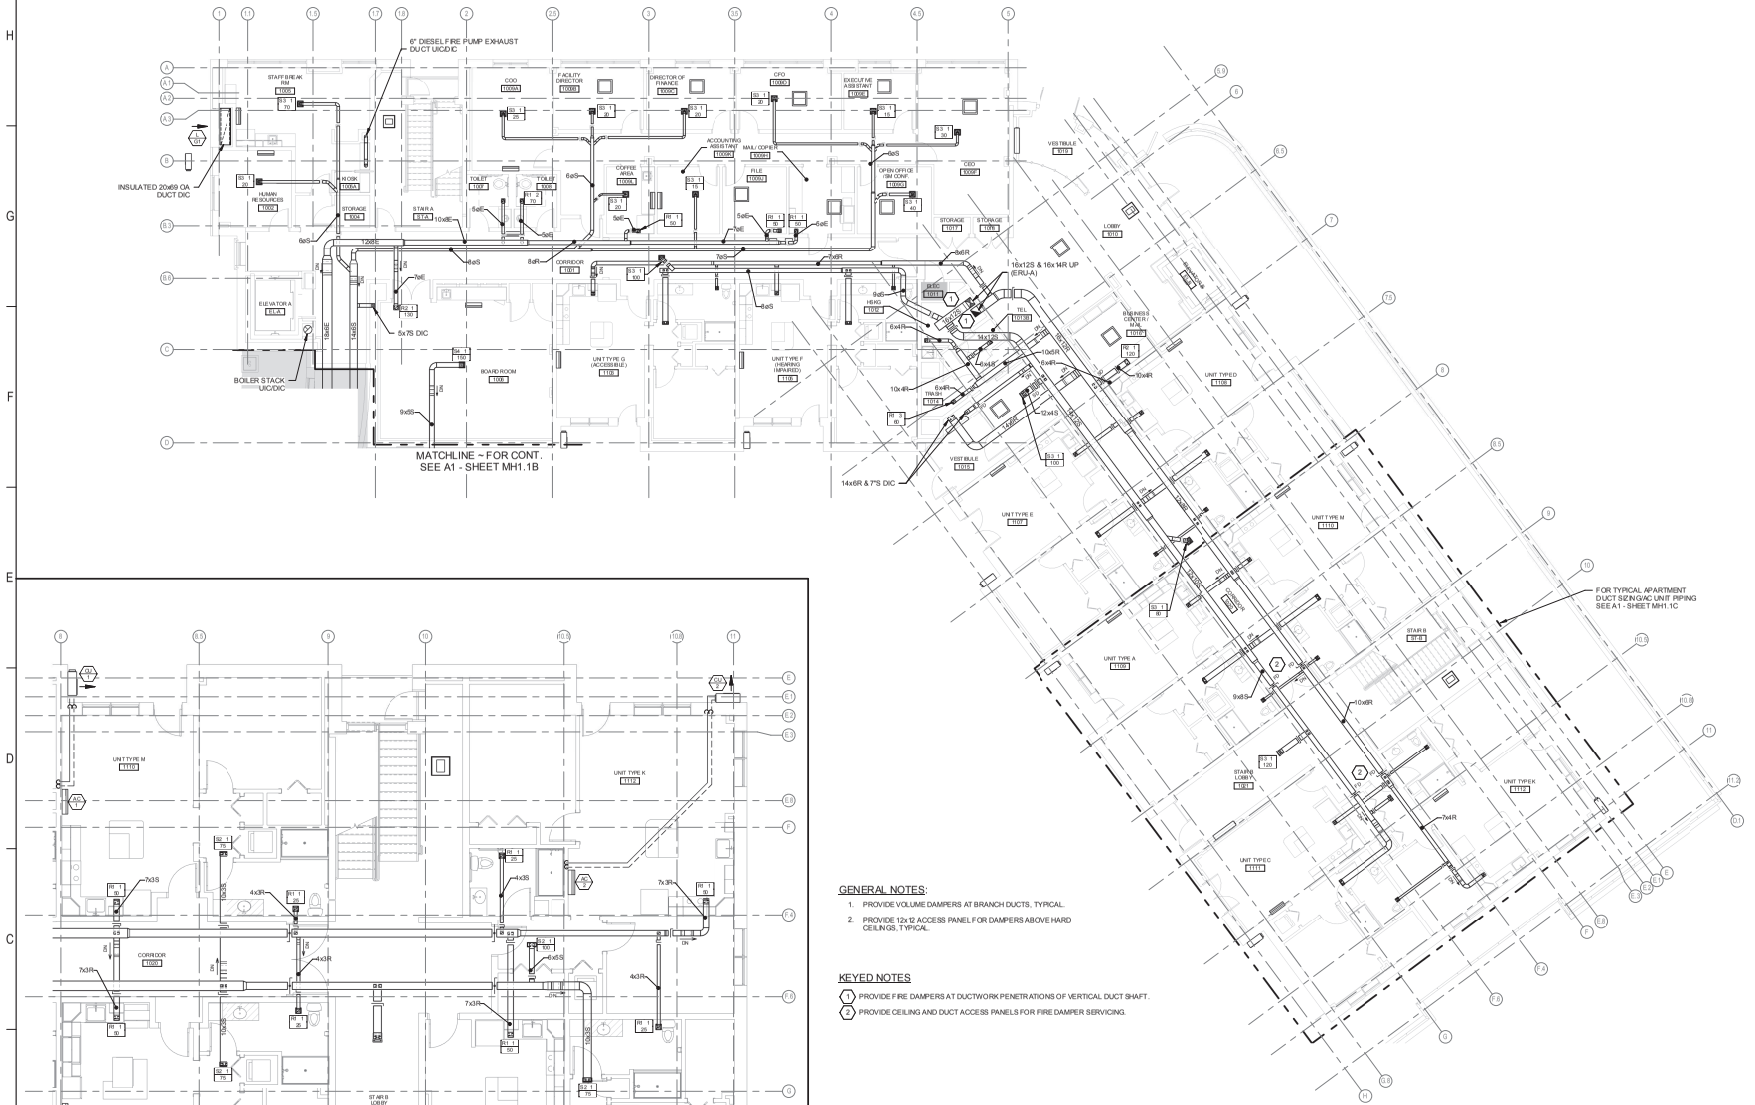

GENERAL NOTES:

1. PROVIDE VOLUME DAMPERS AT BRANCH DUCTS, TYPICAL.
2. PROVIDE 12x12 ACCESS PANEL FOR DAMPERS ABOVE HARD CEILINGS, TYPICAL.

KEYED NOTES

1. PROVIDE FIRE DAMPERS AT DUCTWORK PENETRATIONS OF VERTICAL DUCT SHAFT.
2. PROVIDE CEILING AND DUCT ACCESS PANELS FOR FIRE DAMPER SERVICING.

NOTES:

1. FOR TYPICAL APARTMENT FINTUBE, PIPING AND THERMOSTATS, SEE A1 - SHEET MP1.1C. NOT SHOWN FOR CLARITY.
2. REFER TO OVERALL HVAC PLANS FOR DUCT MAIN SIZES, TYPICAL.
3. APARTMENT DIFFUSER/GRILLE DUCT CONNECTIONS SHALL BE HARD DUCTED. NO FLEX DUCT IS ALLOWED ON SUPPLY AND/OR RETURN BRANCHES, TYPICAL.

A1	DETAIL - TYPICAL APARTMENT DUCT SIZING/AC UNIT PIPING	A5	MECHANICAL PART PLAN - LEVEL 1 - NEW BUILDING
3/16" = 1'-0"		1/8" = 1'-0"	

LAVALLEE|BRENSINGER ARCHITECTS

155 Dow Street, Suite 400, Manchester, NH 03101
92 Monhaile Ave., Suite 2150, Stoneham, MA 02180
NH: 603.622.5450 MA: 781.462.7283 www.LBPA.com

Allied Engineering
Structural Mechanical Electrical Commissioning

160 Veranda Street
Portland, Maine 04103
T: 207.221.2260
F: 207.221.2266
Web: www.allied-eng.com

STATE OF MAINE
IAN A. MACDONALD
No. 6980
LICENSED
PROFESSIONAL ENGINEER

Graphic Scale: 1" 1/2" 0 1"

The Park Danforth

The Park Danforth -
777 Stevens Avenue,
Portland, ME, 04103

777 Stevens Ave, Portland, ME, 04103

NO.	DESCRIPTION	DATE
1	Addendum No. 2	2015-06-25
2	Addendum No. 4	2015-07-09

CONTENT:
MECHANICAL PART PLAN
- LEVEL 1 - NEW BUILDING

DRAWN BY:	REW
PROJECT NO:	12056-00
DATE:	06/05/2015
REVISED:	OCTOBER 16, 2015
SCALE:	AS SHOWN

MH1.1C

Project Phase
CONFORMANCE SET

COPYRIGHT © 2014 BY LAVALLEE|BRENSINGER PROFESSIONAL ASSOCIATION. ALL RIGHTS RESERVED. NO REPRODUCTION WITHOUT PERMISSION.

10/15/2015 8:54:43 AM N:\Projects\2014\0409 - Park Danforth\50 Drawing Files - REVIT 2015\MH1B.dwt