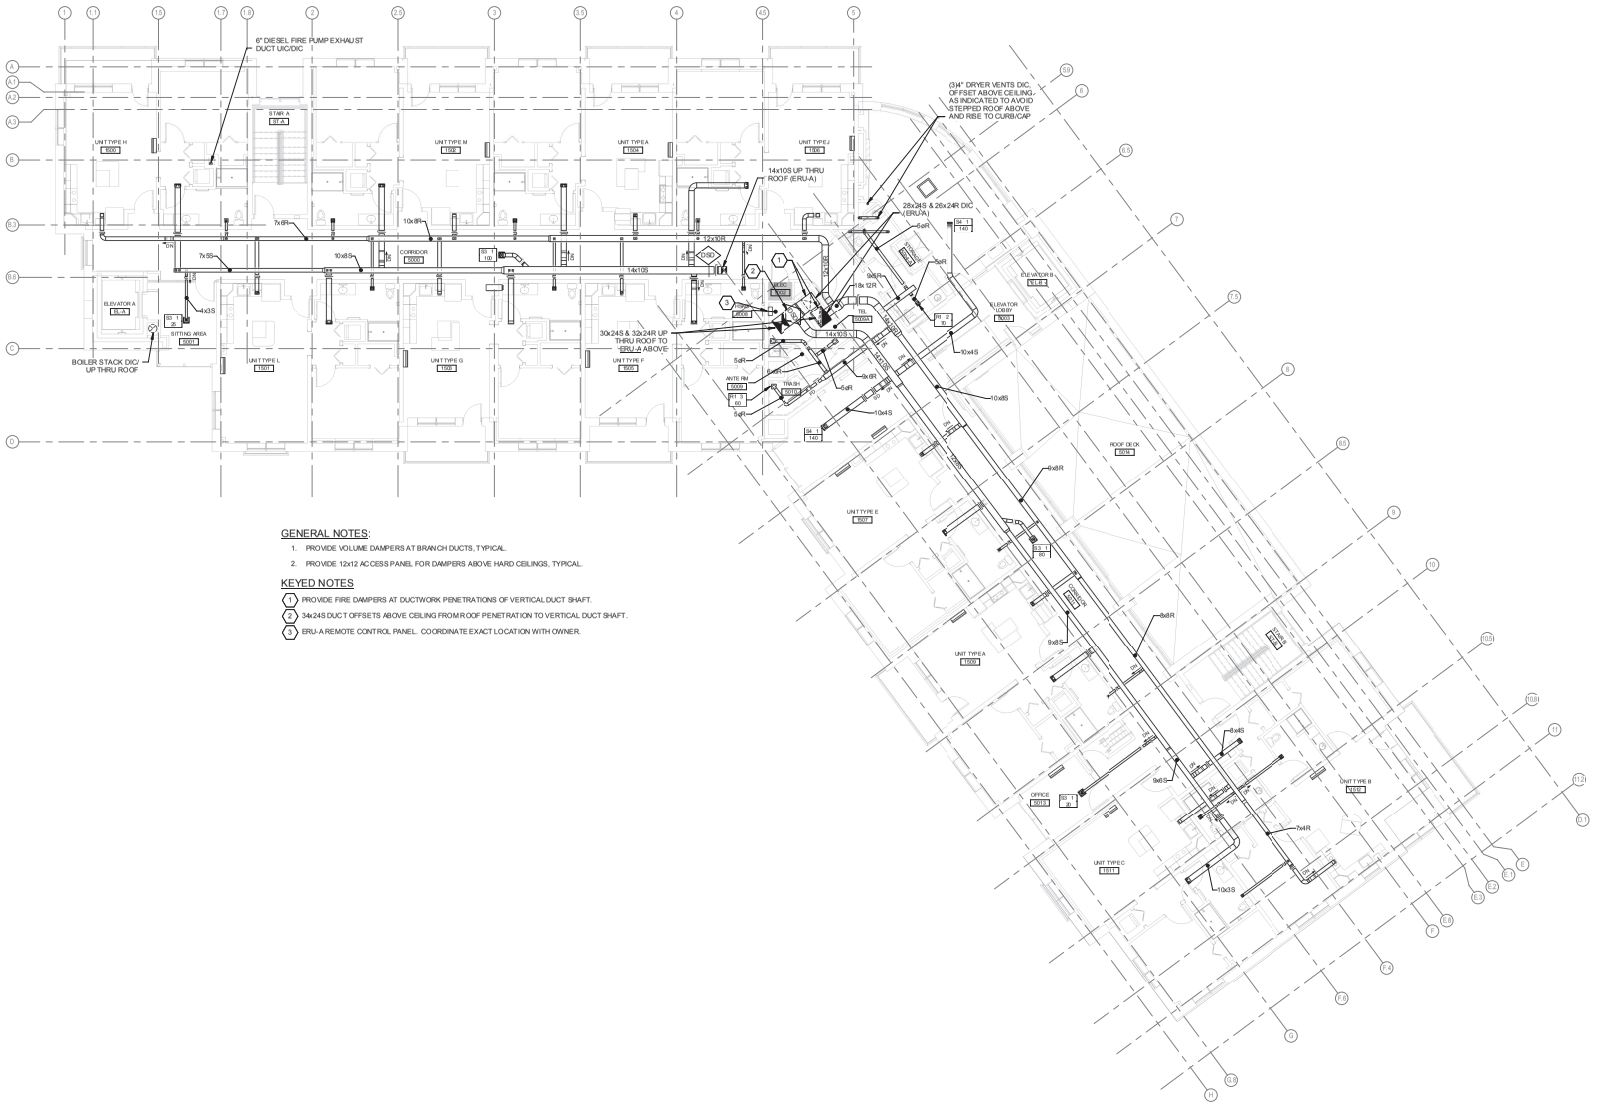

GENERAL NOTES:

1. PROVIDE VOLUME DAMPERS AT BRANCH DUCTS, TYPICAL.
2. PROVIDE 12x12 ACCESS PANEL FOR DAMPERS ABOVE HARD CEILINGS, TYPICAL.

KEYED NOTES

1. PROVIDE FIRE DAMPERS AT DUCTWORK PENETRATIONS OF VERTICAL DUCT SHAFT.
2. 34x24S DUCT OFFSETS ABOVE CEILING FROM ROOF PENETRATION TO VERTICAL DUCT SHAFT.
3. ERU-A REMOTE CONTROL PANEL. COORDINATE EXACT LOCATION WITH OWNER.

A1	MECHANICAL PLAN - LEVEL 5 - NEW BUILDING
1/8" = 1'-0"	

LAVALLEE | BRENSINGER ARCHITECTS

155 Dow Street, Suite 400, Manchester, NH 03101
92 Montvale Ave., Suite 215D, Stoneham, MA 02180
NH: 603.622.5450 MA: 781.462.7283 www.LBPA.com

Allied Engineering
Structural Mechanical Electrical Commissioning

160 Veranda Street
Portland, Maine 04103
T: 207.221.2260
F: 207.221.2266
Web: www.allied-eng.com

STATE OF MAINE
IAN A. MACDONALD
No. 6990
LICENSED
PROFESSIONAL ENGINEER

Graphic Scale: 1" 1/2" 0 1"

The Park Danforth

The Park Danforth - 777 Stevens Avenue, Portland, ME, 04103

777 Stevens Ave, Portland, ME, 04103

NO.	DESCRIPTION	DATE
1	Addendum No. 2	2015-06-25
2	Addendum No. 4	2015-07-09

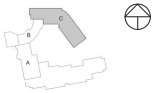

CONTENT:
MECHANICAL PLAN
- LEVEL 5 - NEW BUILDING

DRAWN BY:	REW
PROJECT NO:	12056-00
DATE:	06/05/2015
REVISED:	OCTOBER 16, 2015
SCALE:	AS SHOWN

MH1.5C

Project Phase
CONFORMANCE SET

COPYRIGHT © 2014 BY LAVALLEE BRENSINGER PROFESSIONAL ASSOCIATION. ALL RIGHTS RESERVED. NO REPRODUCTION WITHOUT PERMISSION.

10/15/2015 10:23:19 N:\Projects\2014\14018 - Park Danforth\00 Drawing Files - REVIT 2015\14018M.rvt
AM