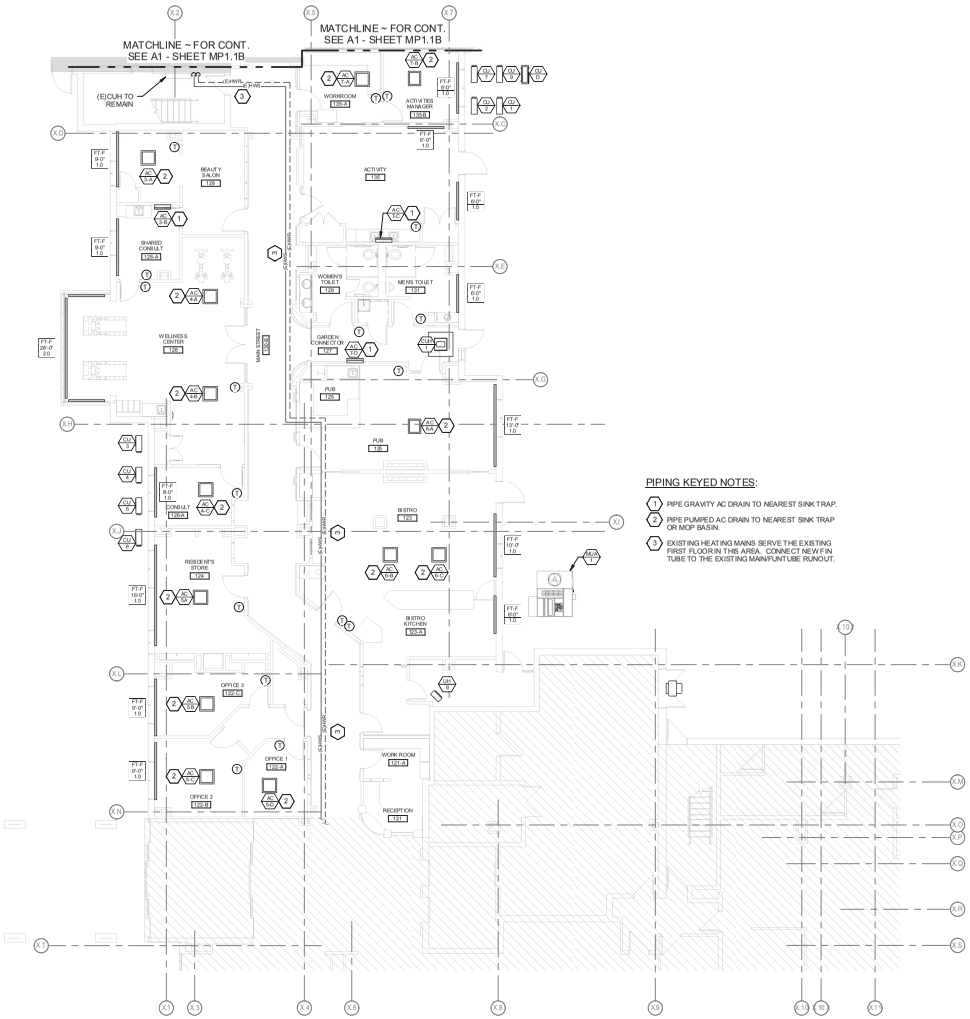

PIPING KEYED NOTES:

1. PIPE GRAVITY AC DRAIN TO NEAREST SINK TRAP.
2. PIPE PUMPED AC DRAIN TO NEAREST SINK TRAP OR MOP BASIN.
3. EXISTING HEATING MAINS SERVE THE EXISTING FIRST FLOOR IN THIS AREA. CONNECT NEW FIN TUBE TO THE EXISTING MAIN/FUNITUBE RUNOUT.

A1	MECHANICAL PIPING PART PLAN - LEVEL 1 - MAIN STREET
1/8" = 1'-0"	

LAVALLEE|BRENSINGER ARCHITECTS
155 Dow Street, Suite 400, Manchester, NH 03101
92 Monhegle Ave., Suite 2150, Stoneham, MA 02180
NH: 603.622.5450 MA: 781.462.7283 www.LBPA.com

Allied Engineering
Structural Mechanical Electrical Commissioning
160 Veranda Street
Portland, Maine 04103
T: 207.221.2360
F: 207.221.2366
Web: www.allied-eng.com

STATE OF MAINE
IAN A. MACDONALD
No. 6980
LICENSED
PROFESSIONAL ENGINEER

Graphic Scale: 1" 10" 0 1"

The Park Danforth

The Park Danforth - 777 Stevens Avenue, Portland, ME, 04103

777 Stevens Ave, Portland, ME, 04103

NO.	DESCRIPTION	DATE
1	Addendum No. 2	2015-06-25

CONTENT:
MECHANICAL PIPING PART PLAN - LEVEL 1 - MAIN STREET

DRAWN BY:	REW
PROJECT NO.	12056-00
DATE:	06/05/2015
REVISED:	OCTOBER 16, 2015
SCALE	AS SHOWN

MP1.1A

Project Phase
CONFORMANCE SET

COPYRIGHT © 2014 BY LAVALLEE|BRENSINGER PROFESSIONAL ASSOCIATION. ALL RIGHTS RESERVED. NO REPRODUCTION WITHOUT PERMISSION.

10/15/2015 10:26:39 AM
N:\Projects\2014\4018 - Park Danforth\00 Drawing Files - REVIT 2015\14018Rev.rvt