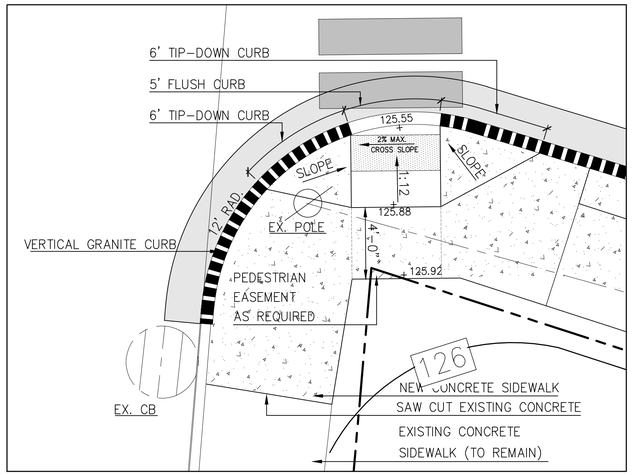

1 L.2.1 **STEVENS AVE./ARBOR STREET INTERSECTION**
SCALE: 1" = 4'-0"

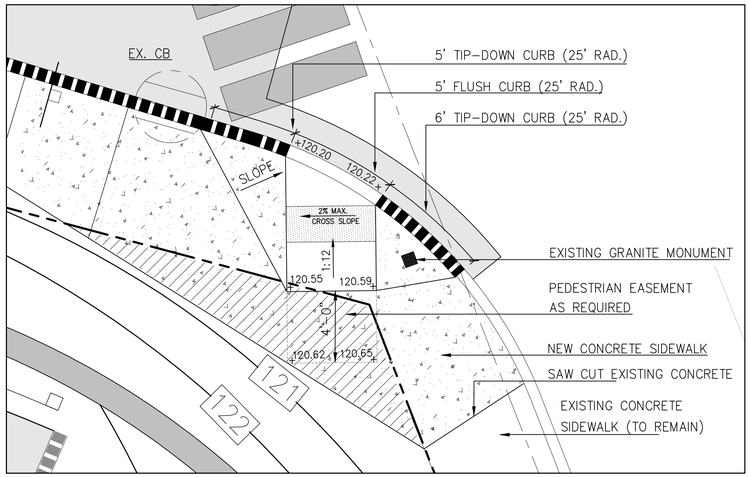

3 L.2.1 **FOREST AVE./ARBOR STREET INTERSECTION**
SCALE: 1" = 4'-0"

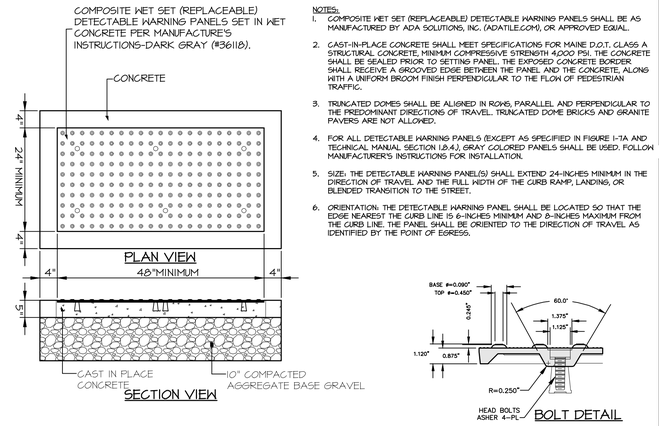

5 L.2.1 **SIDEWALK RAMP DETECTABLE WARNING TILE**
NOT TO SCALE

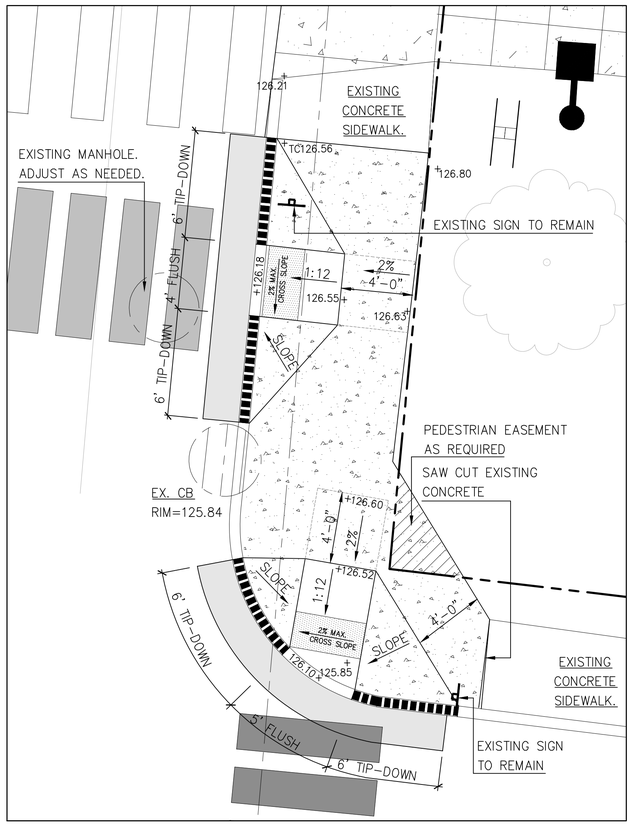

2 L.2.1 **STEVENS AVE./POLAND STREET INTERSECTION**
SCALE: 1" = 4'-0"

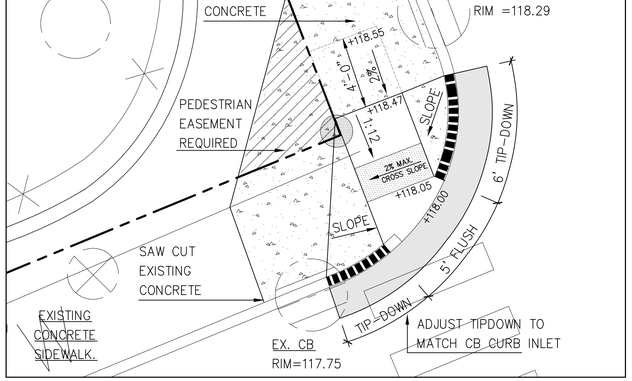

4 L.2.1 **FOREST AVE./POLAND STREET INTERSECTION**
SCALE: 1" = 4'-0"

Prepared For:
Owner:
Home For The Aged
777 Stevens Avenue
Portland, Maine 04103
Tel.: 207-797-7710

Applicant:
The Park Danforth
777 Stevens Avenue
Portland, Maine 04103
Tel.: 207-797-7710

Prepared By:
MITCHELL & ASSOCIATES
Landscape Architects
The Staples School
70 Center Street
Portland, Maine 04101
Tel.: 207-774-4427

The Park Danforth
777 Stevens Avenue Portland, Maine

Date:
OCTOBER 17, 2014

Issued For:
PERMITTING

Revisions:
NOV. 25, 2014: Per City of Portland Staff Review Comments
JAN. 5, 2015: Per City of Portland Staff Review Comments
APR. 10, 2015: Amended Site Plan and Subdivision Plan

Reproduction or reuse of this document without the expressed written consent of Mitchell & Associates is prohibited. © 2015

Title:
CURB CUT AND RAMP DETAIL PLANS

Scale: AS SHOWN

North:

Sheet No.:
L2.1

LICENSED LANDSCAPE ARCHITECT
ROBERT B. METCALF
No. 1815

I:\Projects\Drawings\2Park Danforth - 1884.58\15-04-9 PD Permitting.dwg, mkina, 4/10/2015 10:25 AM