F none
Rear accessory structure ~~10'~~ 5'
Side 5' accessory

* Frank Carvey claims that area is paved where the shed is going so not adding impervious surface.

Zone B2

building 3575
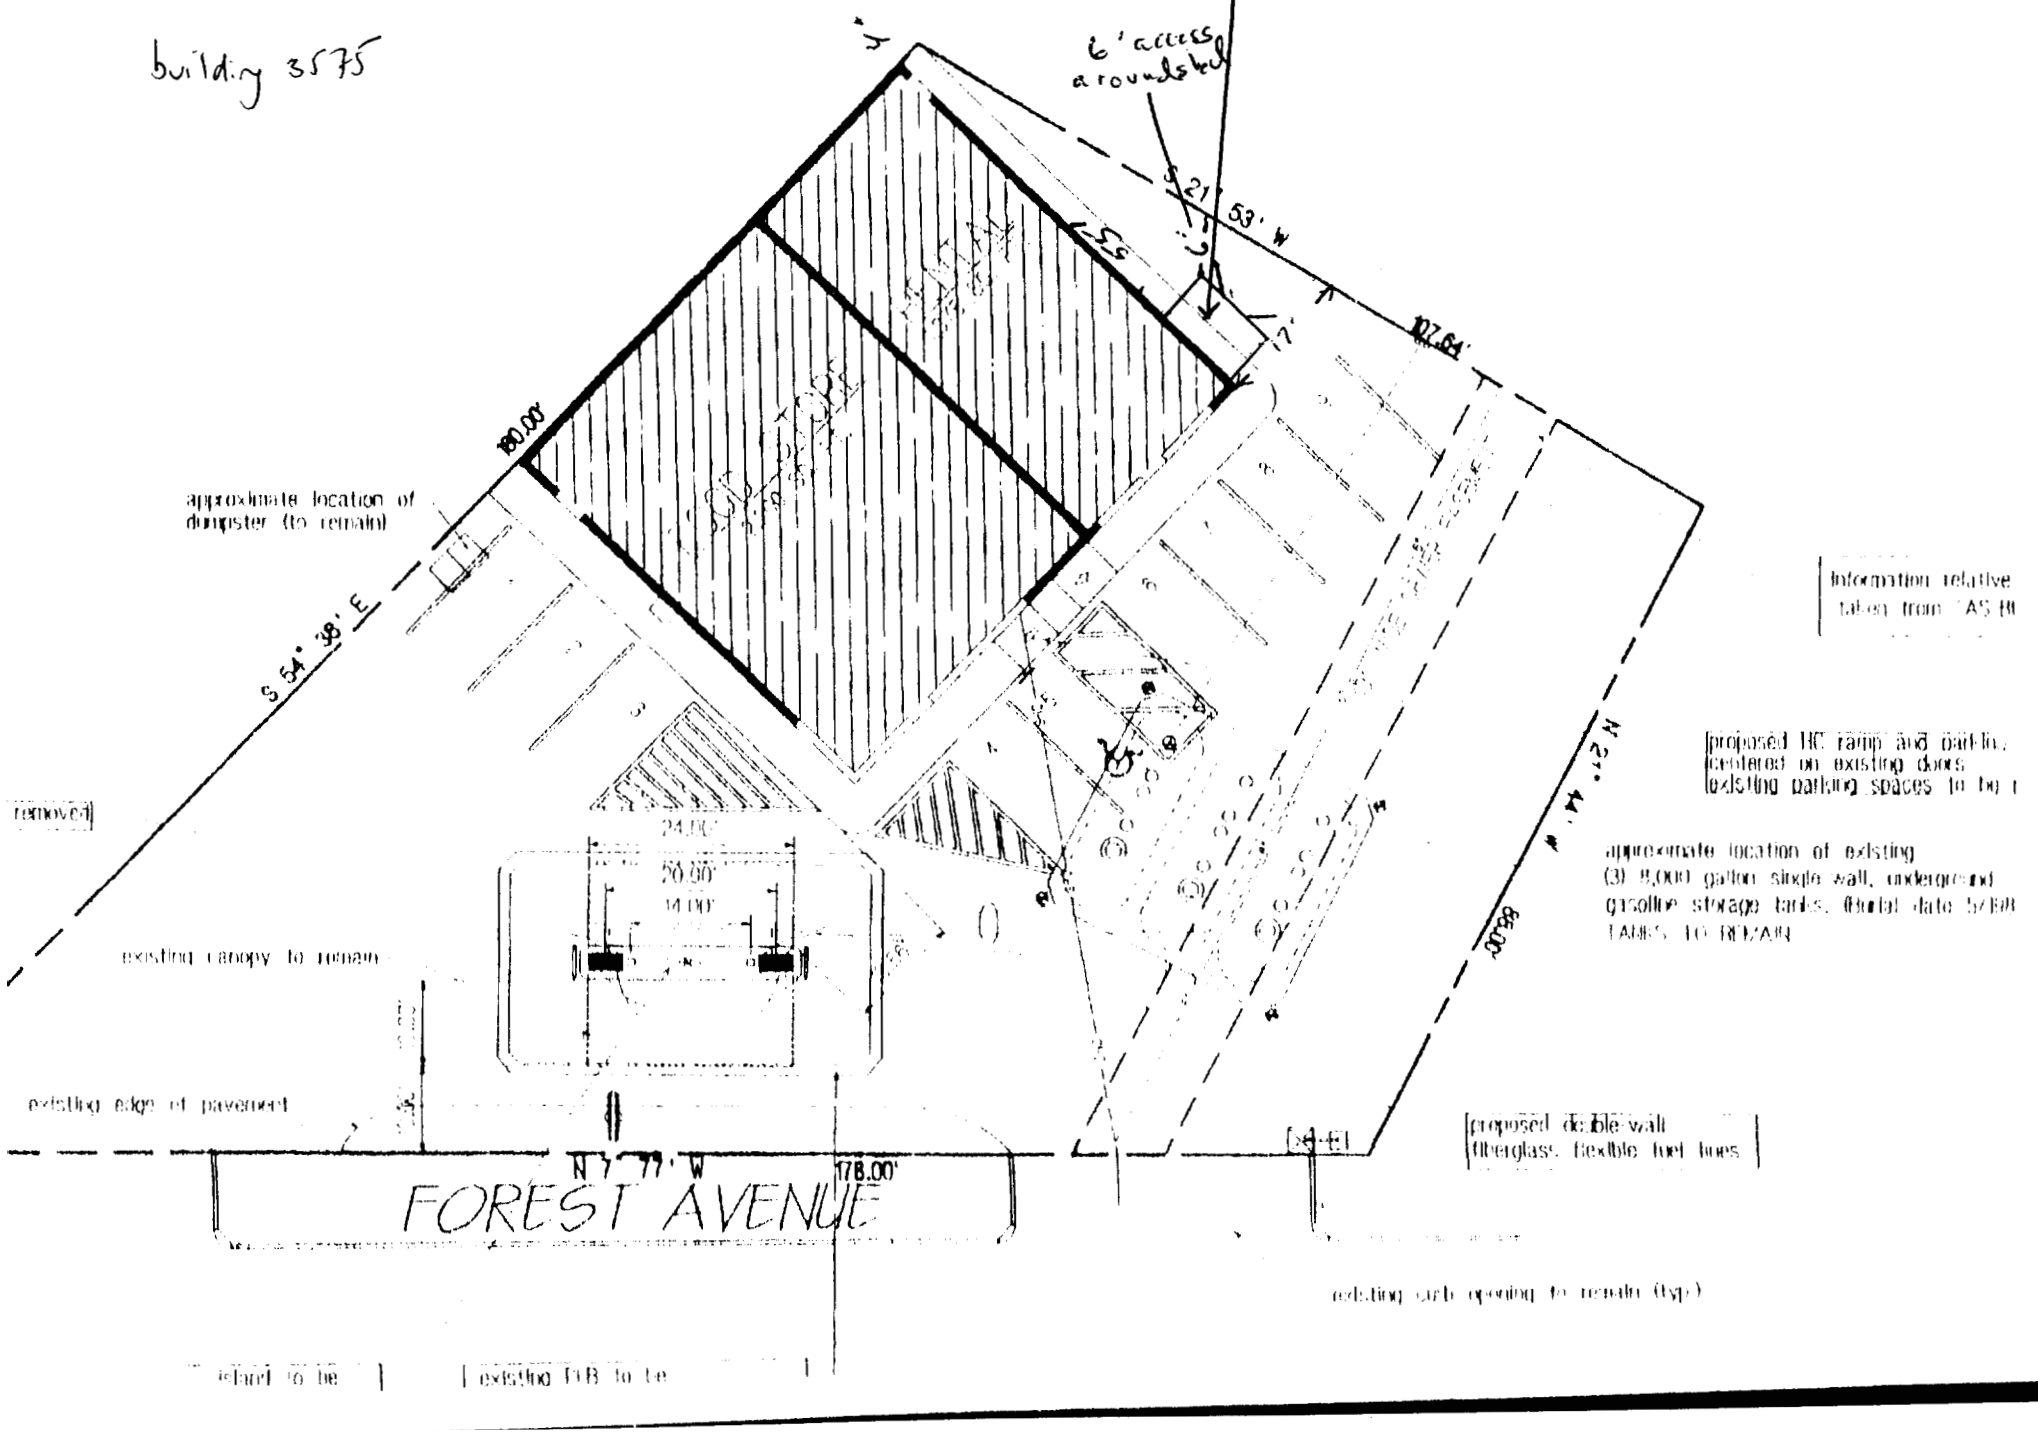
Proposed 8x10 storage shed