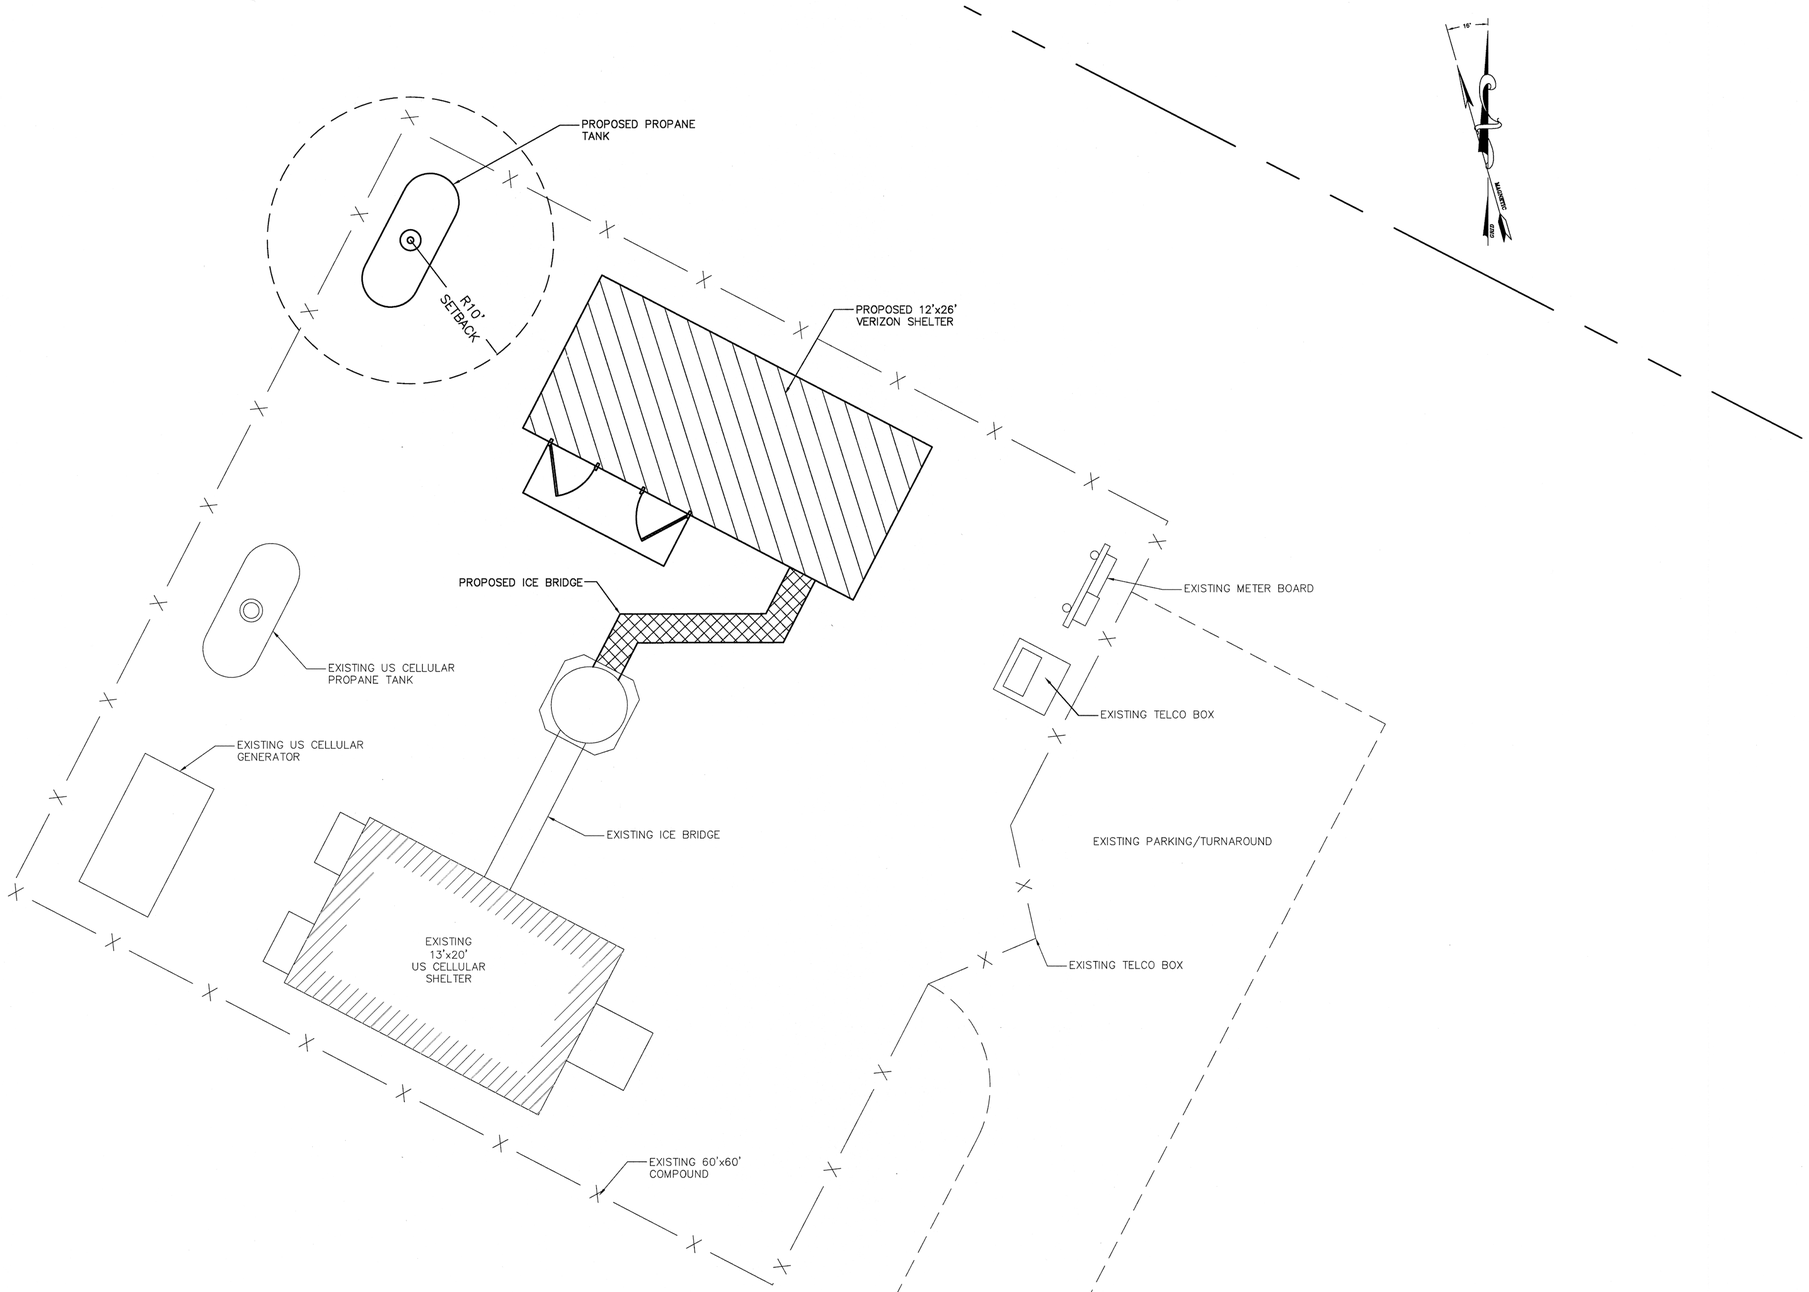

1 C-2 SITE PLAN

SCALE: 1" = 5'

GRAPHIC SCALE

5 0 2.5 5 10 20

(IN FEET)
1 inch = 5 ft.

0 1 2 3
ORIGINAL SIZE IN INCHES

verizon wireless
400 FRIBERG PARKWAY
WESTBOROUGH, MA 01581
PHONE: (508) 330-3300
FAX: (781) 481-1396

amec
343 Gorham Road, South Portland ME 04106
P: (207) 781-1770 F: (207) 774-1246 www.amec.com

PROJECT COORDINATION BY:

SURVEYOR

STATE OF MAINE
MICHAEL S. DELETETSKY
No. 5023
LICENSED
PROFESSIONAL ENGINEER

PROJECT NO:	3618148351
DRAWN BY:	CBM
RELEASED BY:	MSD

SUBMITTALS

0	5/2/14	ISSUED FOR CONSTRUCTION

PORTLAND 5
20130930169

52 CANCO ROAD
PORTLAND, ME 04103

SHEET TITLE

SITE PLAN

SHEET NUMBER

C-2