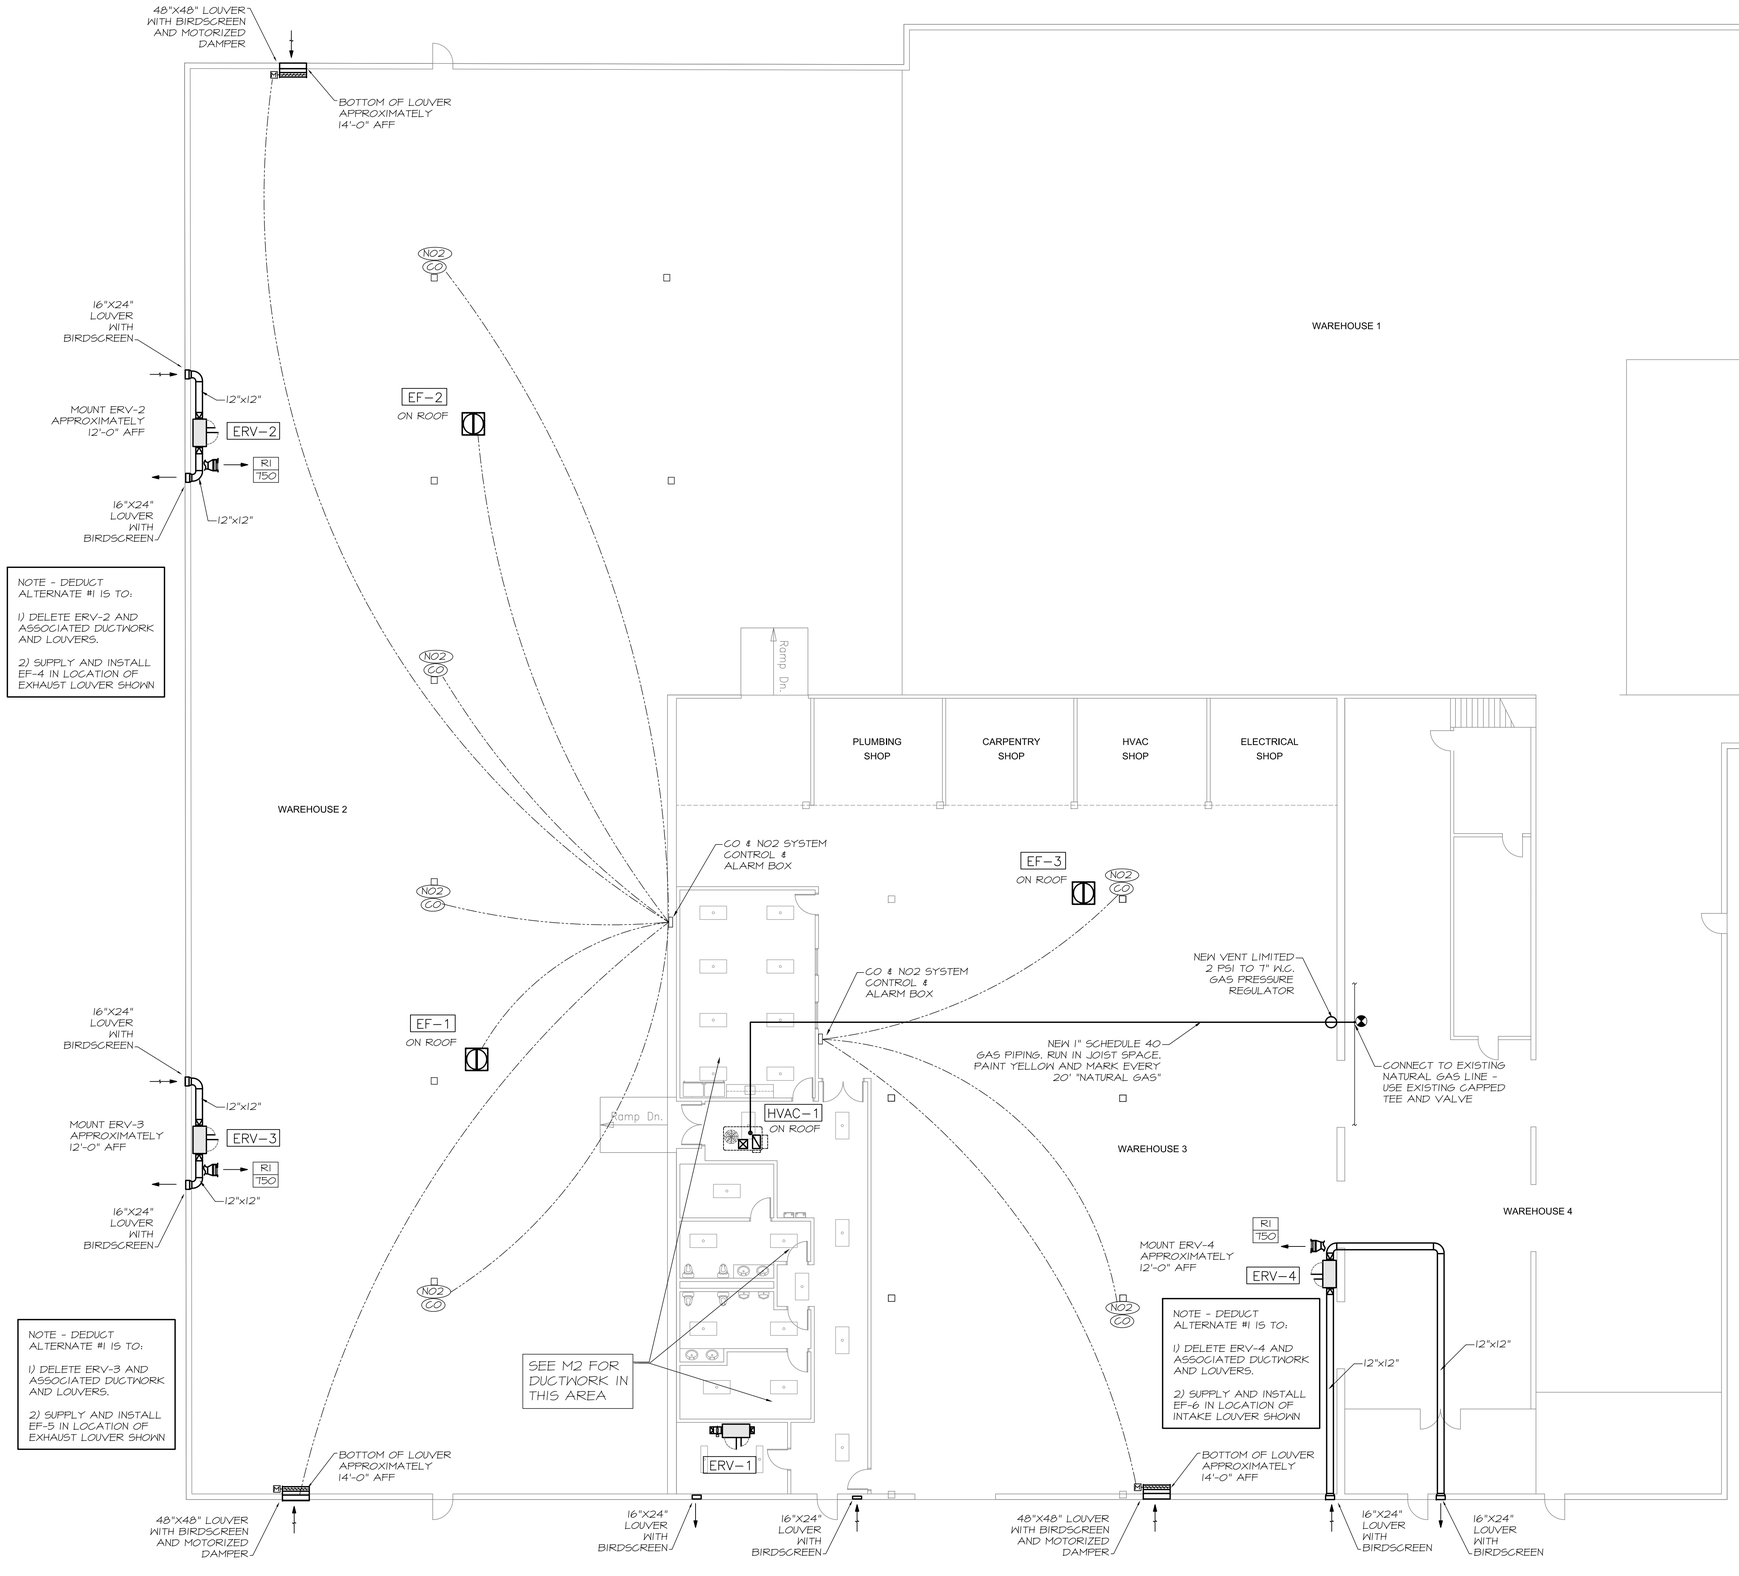

1 MECHANICAL PLAN
SCALE: 3/32" = 1'-0"

0' 2' 4' 6' 8' 10' 12' 24' 36' 48'
3/32" = 1'-0"

Winton Scott Architects
5 Milk Street
Portland, Maine 04101
207 774 4811
www.wintonscott.com

Architecture / Planning
Preservation Architecture
Interior Architecture

NORTH

STATE OF MAINE
Kurt F. Magnusson
10257
LICENSED PROFESSIONAL ENGINEER

City of Portland Public Facilities Operation Center

212 Canco Rd
Portland, Maine

REVISIONS

ISSUED FOR CONSTRUCTIN
August 25, 2014

Mechanical Plan

Scale: 3/32" = 1'-0"

M1

MECHANICAL SYSTEMS ENGINEERS
ROYAL RIVER CENTER, UNIT #10B
10 FOREST FALLS DRIVE
YARMOUTH, MAINE 04096
FACEBOOK: MECHANICAL SYSTEMS ENGINEERS
207-846-1441
M.S.E. Proj. 1424
© COPYRIGHT 2014

\\MSEFP01\Projects\1424-212 Canco Road\Drawings\1424-M1.dwg, 8/25/2014 10:51:14 AM, Adobe 24x36.pc3