NOTES:

1. SEE E0.0 FOR LEGEND, ABBREVIATIONS AND GENERAL NOTES.

KEYED NOTES:

1. LIGHT SWITCHES CONTROL FIXTURES LOCATED ON SECOND FLOOR DRAWING E2.2.

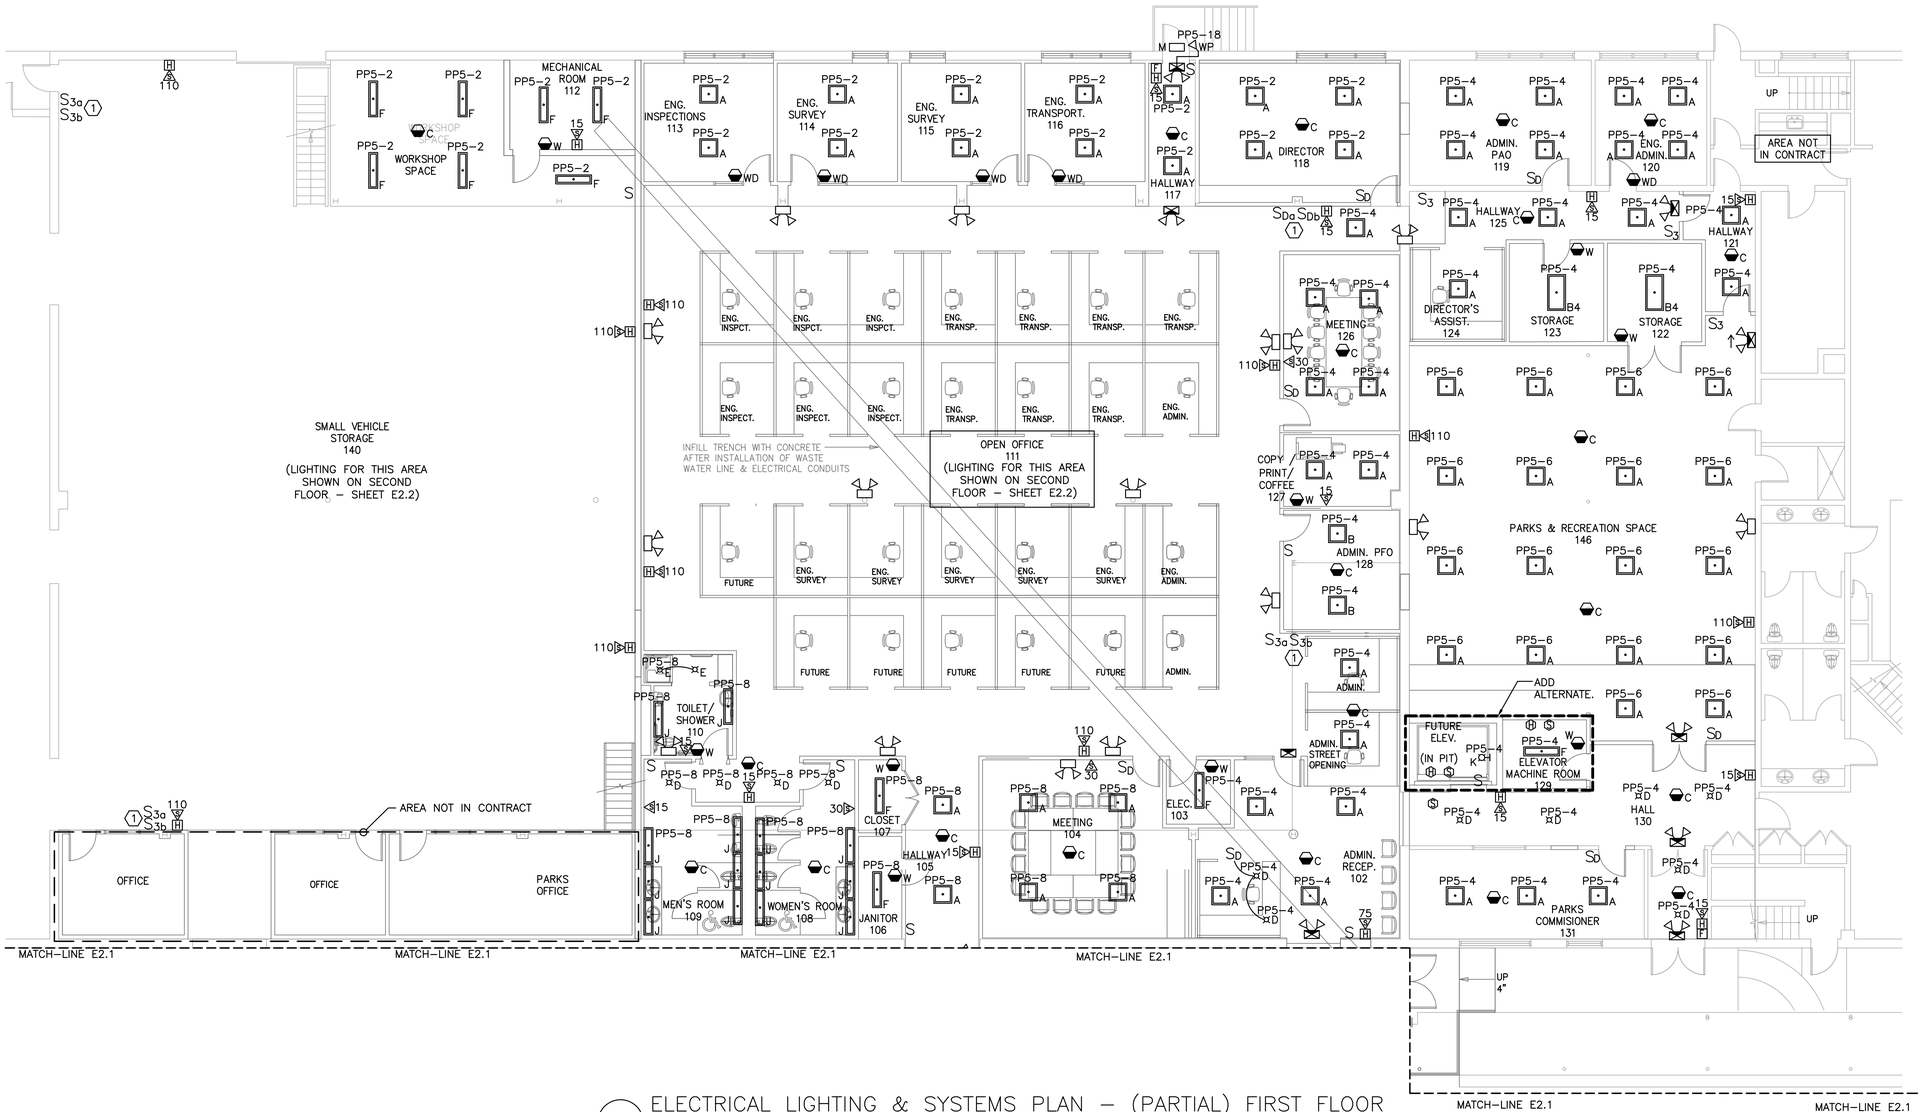

1 ELECTRICAL LIGHTING & SYSTEMS PLAN – (PARTIAL) FIRST FLOOR

SCALE: 1/8"=1'

KEY PLAN – FIRST FLOOR

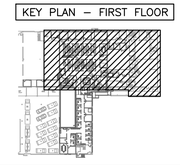

winton scott architects

5 Milk Street, Portland, ME 04101
207.774.4811 |
wintonscott.com

Structural Engineering:
STRUCTURAL INTEGRITY CONSULTING ENGINEERS, INC.

46 Forest Avenue
Portland, ME 04101
T. 207.774.4614
structuralinteg.com

HVAC & Plumbing Engineering:
HOLBRICK ENGINEERING, LLC

52 Heath Road
Saco, ME 04072
T. 207.283.9127
aholbrick@maine.rr.com

Electrical Engineering:
SWIFT CURRENT ENGINEERING SERVICES

Royal River Center, Unit 8B
10 Forest Falls Drive
Yarmouth, ME 04096
T. 207.847.9280

CITY OF PORTLAND DEPARTMENT HEADQUARTERS:

–Parks, Recreation & Facilities
–Public Works

RENOVATION PROJECT

212 Canco Road,
Portland

REVIEW SET
NOT FOR CONSTRUCTION

Scale: AS NOTED

ELECTRICAL LIGHTING & SYSTEMS PLAN – (PARTIAL) FIRST FLOOR

E2.0

March 12, 2018