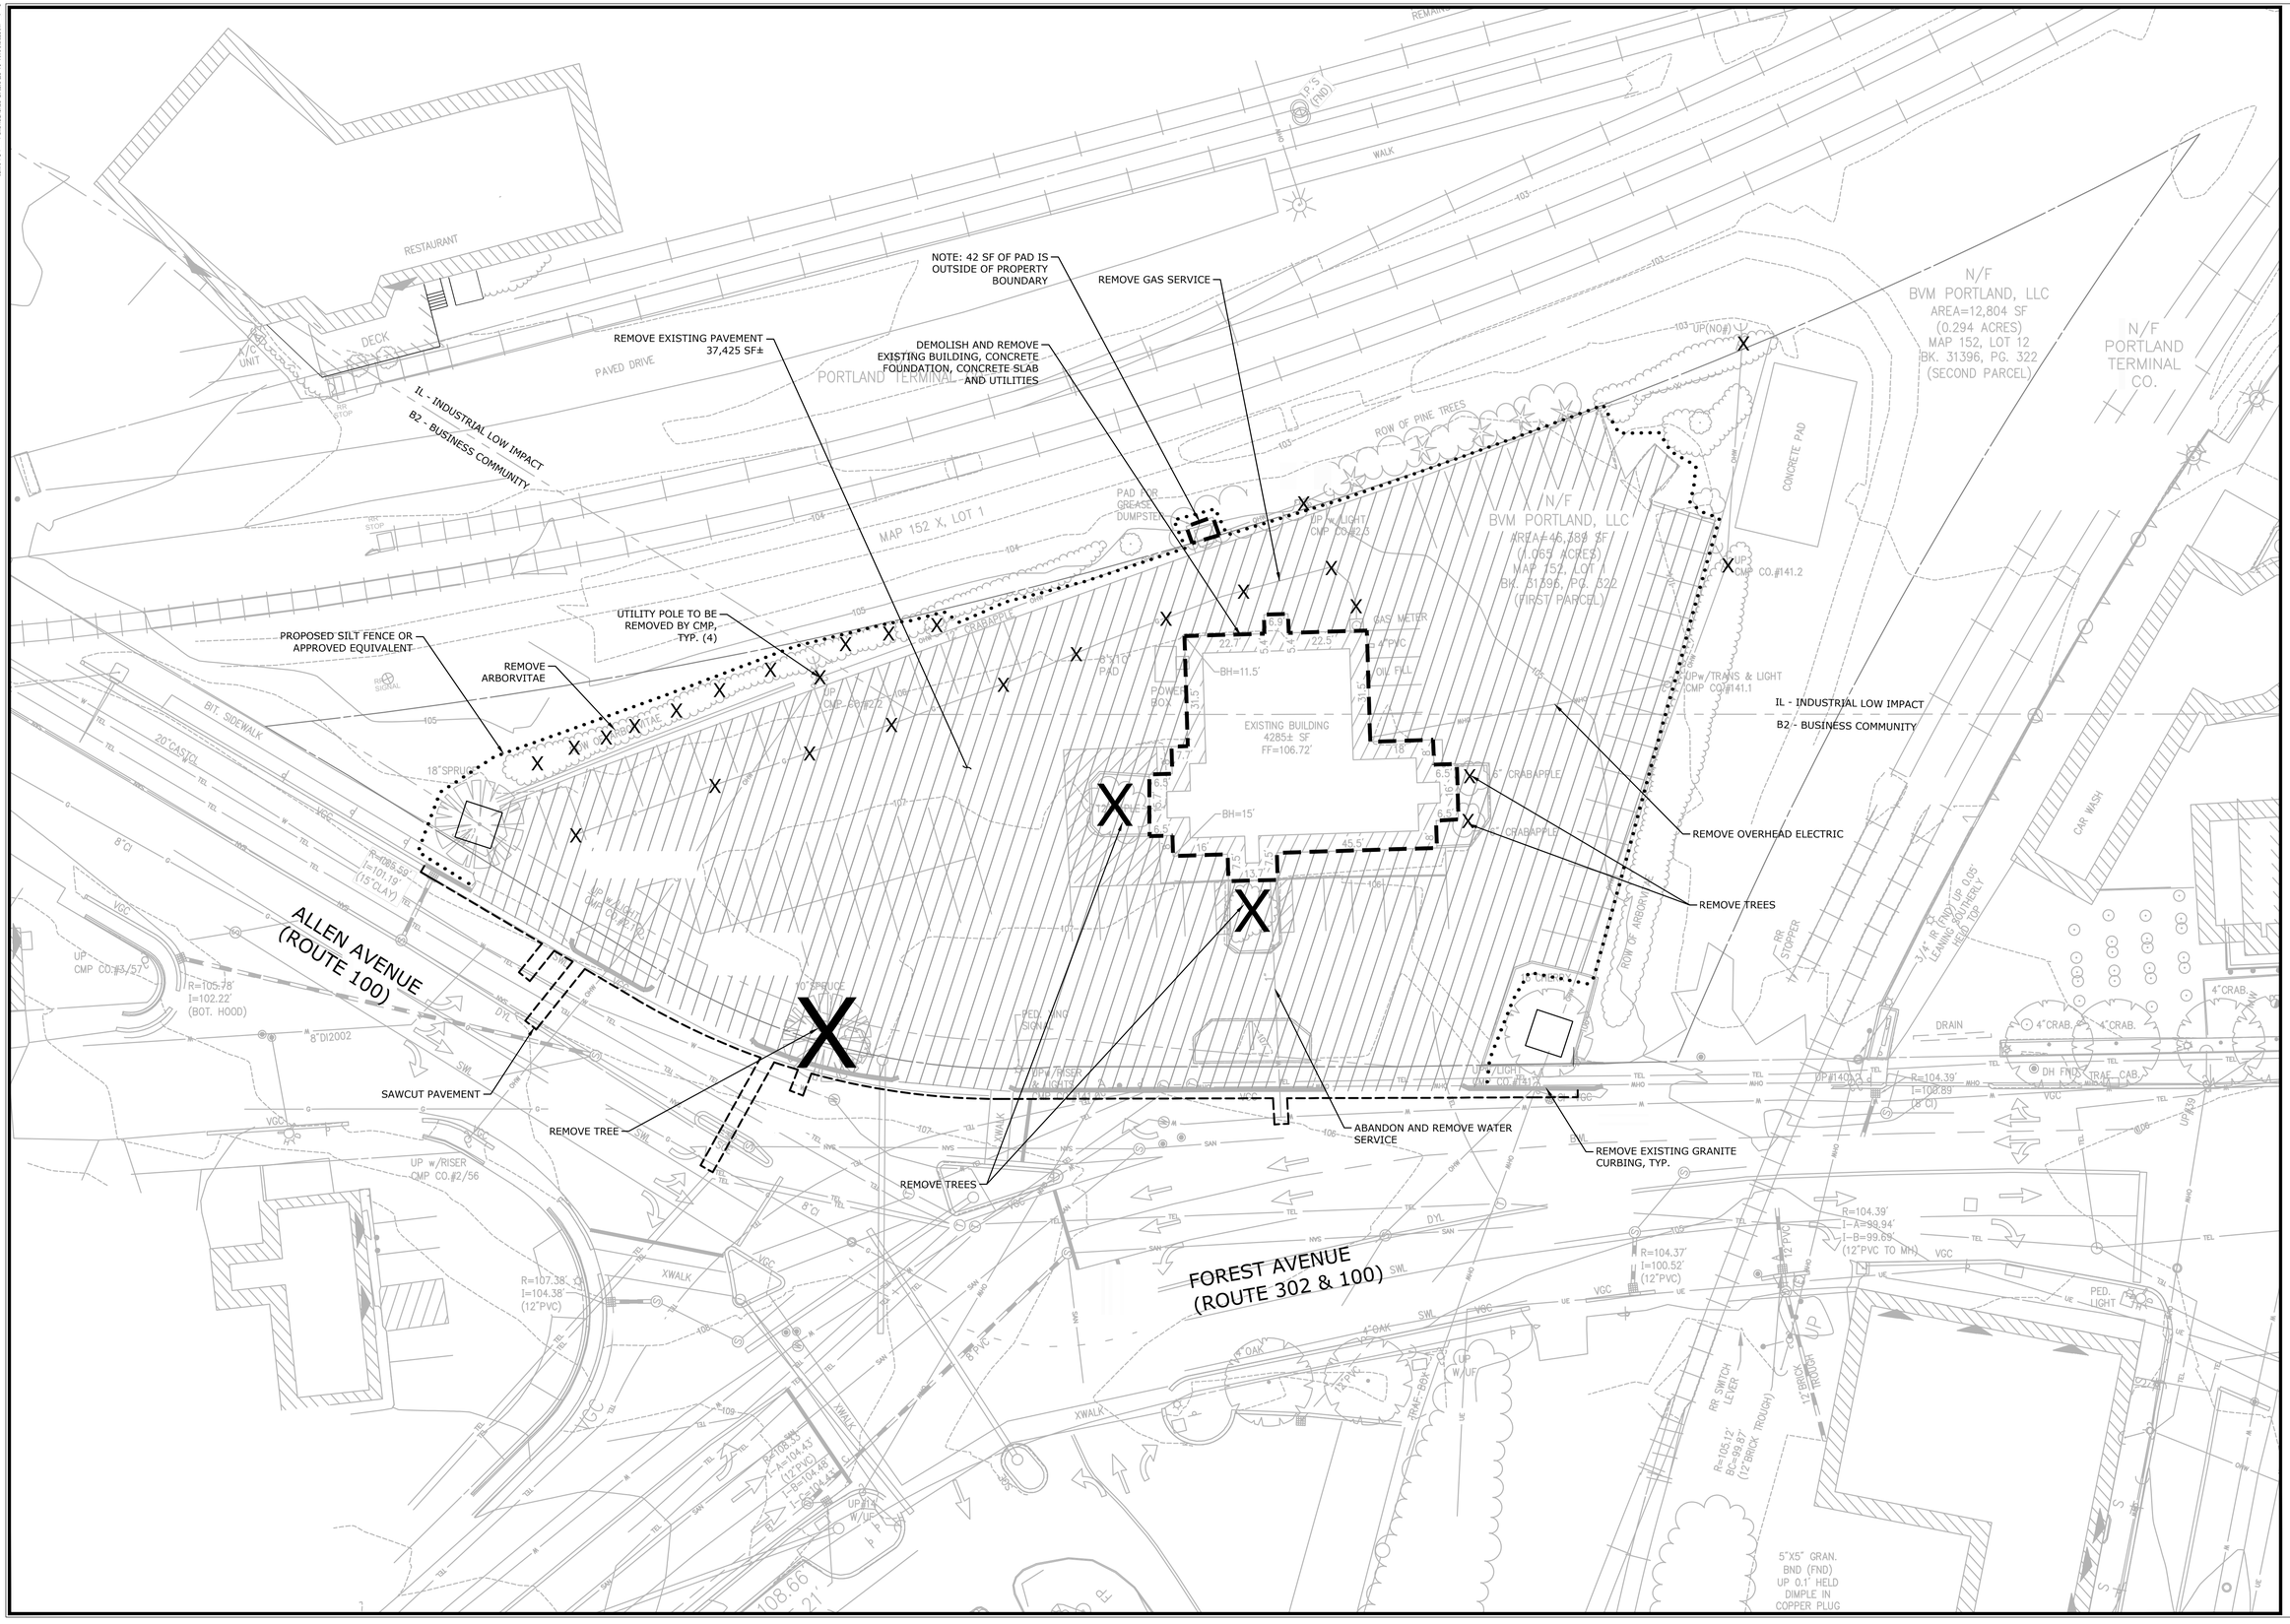

MILONE & MACBROOM®
121 Middle Street
Suite 201
Portland, Maine 04101
(207) 541-9544 Fax (207) 541-9548
www.miloneandmacbroom.com

DESCRIPTION	DATE	BY

DEMOLITION & SITE PREPARATION PLAN

AUTOZONE STORE NO. 3879
PORTLAND, MAINE

1207 FOREST AVE
PORTLAND, MAINE

SMW	SMW	JQA
DESIGNED	DRAWN	CHECKED

SCALE: 1"=20'

DATE: MARCH 16, 2016

PROJECT NO.: 5464-04

SHEET NO.: 4 OF 12

D1.0

SHEET NAME

Copyright Milone & MacBroom, Inc - 2015