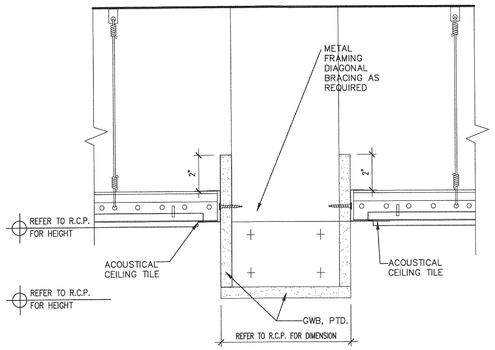

M1 SOFFIT DETAIL

3"=1'-0"

LIFE SAFETY LEGEND

EXIT ←	Directional Exit Signage
EXIT	Exit Signage
FE	Fire Extinguisher
S	Strobe
H/S	Horn and Strobe
	Battery wall pack

LIGHTING LEGEND

A	COLUMBIA LIGHTING 2'X4' STRATUS RECESSED INDIRECT-3 LAMP STE24-332G-MPO-3EU DUAL SWITCH ALL 2x4 FIXTURES
B	PHILIPS LIGHTOLIER 6" INTERIOR RECESSED DOWNLIGHT LYTECASTER LED 1004ICLED/1076WHL27L WHITE TRIM
C	UNDER CABINET LIGHT T5U-TL SERIES BY AMERICAN FLUORESCENT PART# 826742 12" LENGTH
D	JETSTAR JS SERIES 1'x4' WRAP AROUND JS4A232UNVC5 INSTALL SUSPENDED ON CHAINS FROM CEILING DECK

ACT1- ARMSTRONG CEILINGS, MINABOARD CORTEGA #769 24"x48"x5/8" SQUARE LAY-IN WITH 15/16" GRID

NOTES:

1. INTERIOR FIXTURE LEGEND FOR DESIGN INTENT ONLY. REFER TO ELECTRICAL DRAWINGS FOR LIGHT FIXTURE TYPES AND CIRCUITING.
2. MECHANICAL SUBCONTRACTOR TO VERIFY SIZE AND LOCATION OF ANY MECHANICAL REGISTERS WITH ARCHITECT PRIOR TO CONSTRUCTION.
3. DUAL SWITCH ALL 2x4 LIGHTING.
4. PROVIDE OCCUPANCY SENSORS IN ALL ROOMS.
5. G.C. TO COORDINATE POWER AND DATA TO OWNER SUPPLIED EQUIPMENT AND FURNITURE WORKSTATIONS.
6. G.C. TO COORDINATE OWNER SUPPLIED TELEPHONE AND DATA BOXES WITH LOCATIONS OF OUTLETS.
7. G.C. TO COORDINATE SWITCHING WITH TENANT.
8. PROVIDE CENTRALLY SUPPLIED EMERGENCY LIGHTING SYSTEM.

A1 LEGEND

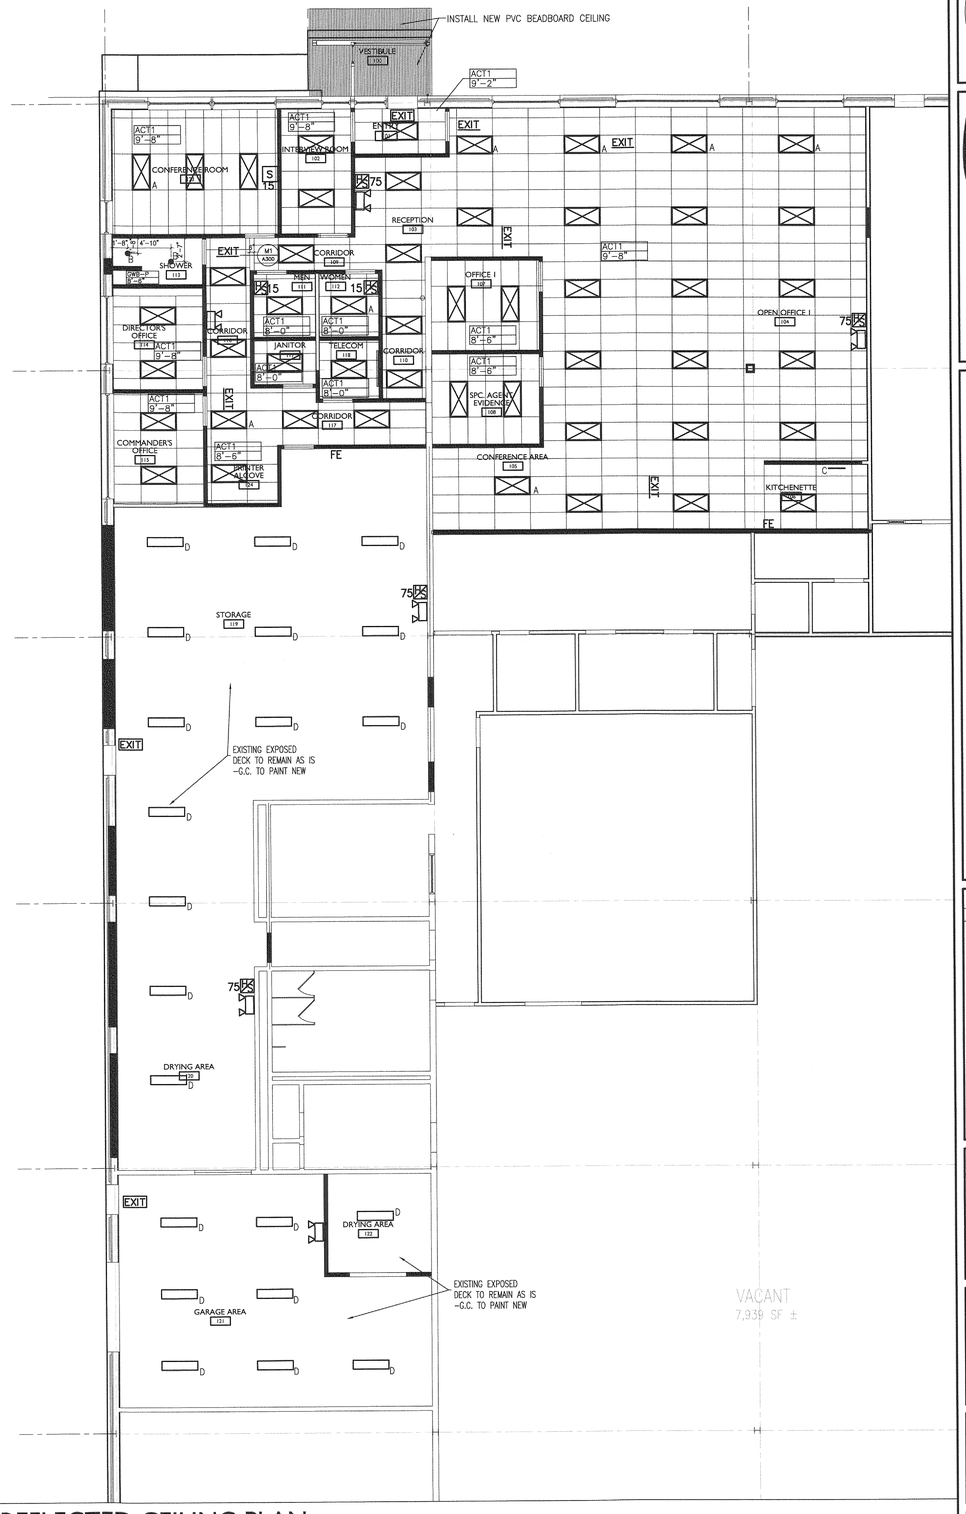

A12 REFLECTED CEILING PLAN

1/8"=1'-0"

REGISTERED ARCHITECT * STANLEY WILLIAM GAWRON No. 1145 * STATE OF MAINE

Gawron Turgeon
ARCHITECTS
29 Black Point Road
Scarborough, Maine 04074
www.gawronturgeon.com
207-883-6307 tel 207-883-0361 fax

MAINE DEA
312 CANCO ROAD
PORTLAND, MAINE

REVISIONS

#	DATE	DESCRIPTION

DATE:	05-07-13
PROJECT #	040113
DRAWN BY:	DLP
CHECKED BY:	SWG
DRAWING SCALE	AS NOTED

SHEET TITLE

REFLECTED CEILING PLAN
SOFFIT DETAIL
LEGEND

A300

© COPYRIGHT 1985-2008
REPRODUCTION OR REUSE OF THIS DOCUMENT WITHOUT WRITTEN PERMISSION OF GAWRON TURGEON ARCHITECTS IS PROHIBITED

I:\2013\040113 - Maine DEA\11 Architecture & Interiors\Working Drawings\040113 - A300.dwg, A300, 5/7/2013 11:23:37 PM, dplo