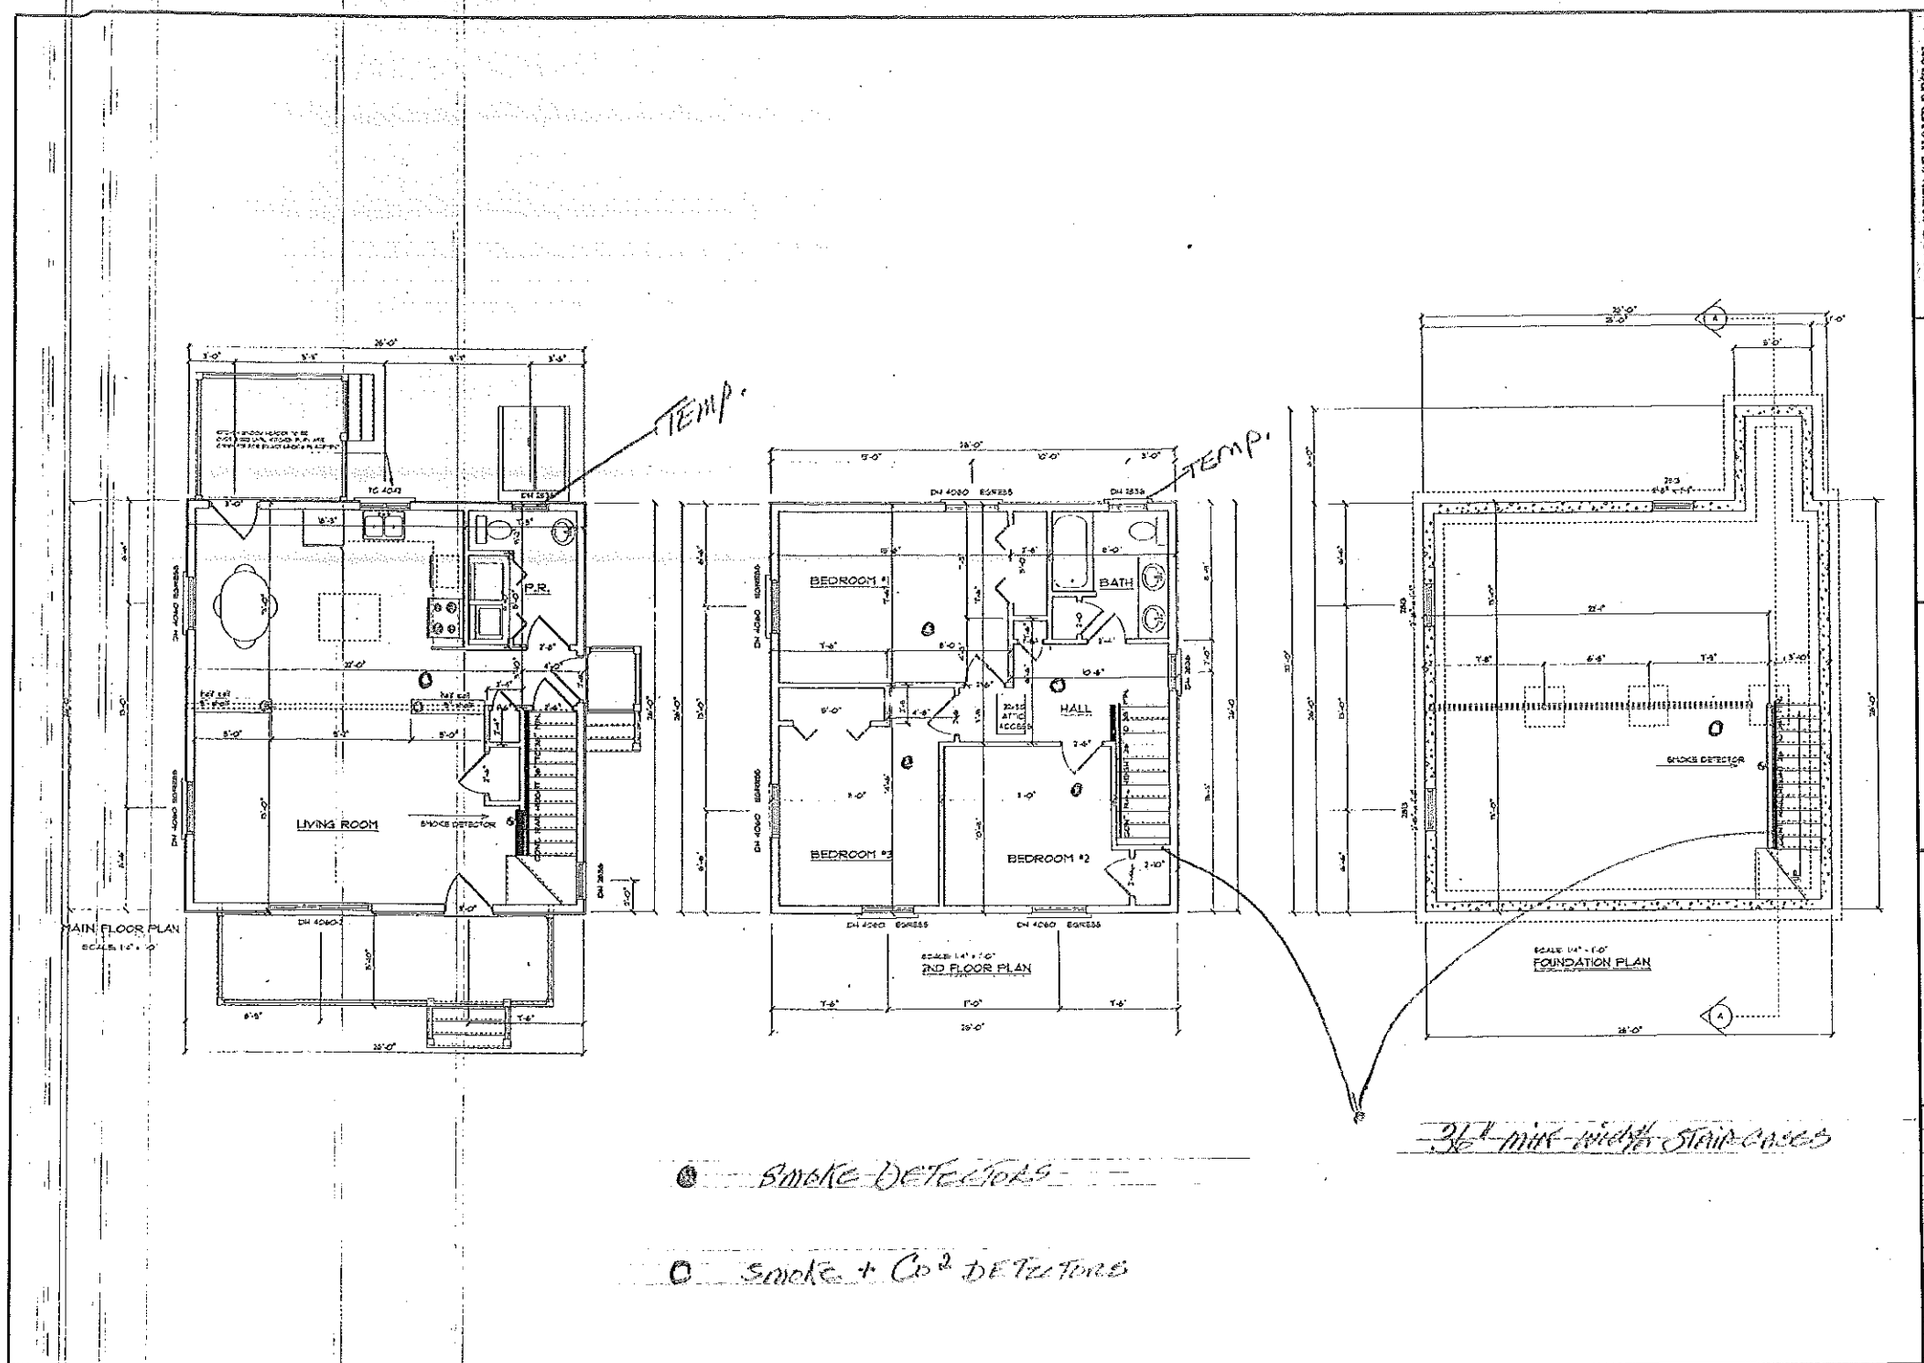

CAPE COTTAGE HOME DESIGN

CONTRACTOR
AAAL, LLC

PROJECT NAME
282 HARVARF ST
PORTLAND
MAINE

REVISIONS

DATE August 22 202
SCALE AS NOTED
DRAWN
FILE
SHEET ___ of ___