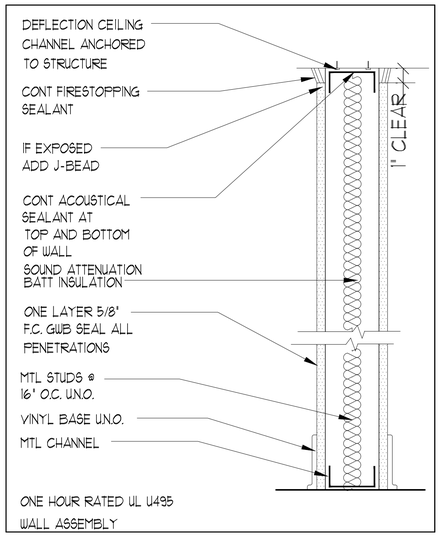

3 5/8" METAL STUD-FULL HGT
BATT INSUL. AND FIRESTOPPING REMOVED, NON-RATED

AA

3 TYPICAL WALL TYPE - AA

0 0'-8" SCALE: 1 1/2" = 1'-0"

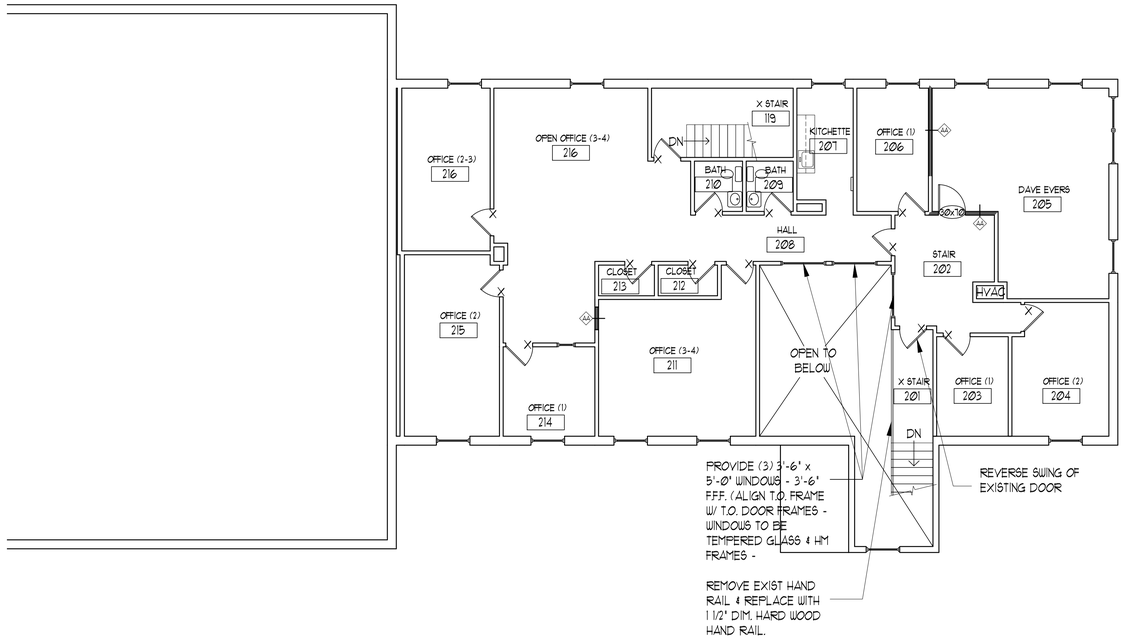

2 SECOND FLOOR PLAN

0 8'-0" SCALE: 1/8" = 1'-0"

NOTE:
ALL EXIST WALLS AT WET LAB, BSL II, & STORAGE EXTEND TO CEILING WHERE THEY DO NOT ALREADY GO TO CEILING (TYP)

PROVIDE LAB SHELVING THIS WALL

EMERGENCY SHOWER -SEE CUT SHEET

NOTE:
1. CAP ALL MEP IN FLOOR, PROVIDE SMOOTH FINISH WHERE ANY DENTAL CHAIR, MILLWORK OR SIMILAR EQUIP WAS REMOVED (TYP)
2. PATCH & REPAIR SAT WHERE ANY DENTAL CHAIR, MILLWORK OR SIMILAR EQUIP WAS REMOVED (TYP)
3. PATCH & REPAIR WALLS WHERE ANY DENTAL CHAIR, MILLWORK OR SIMILAR EQUIP WAS REMOVED (TYP)

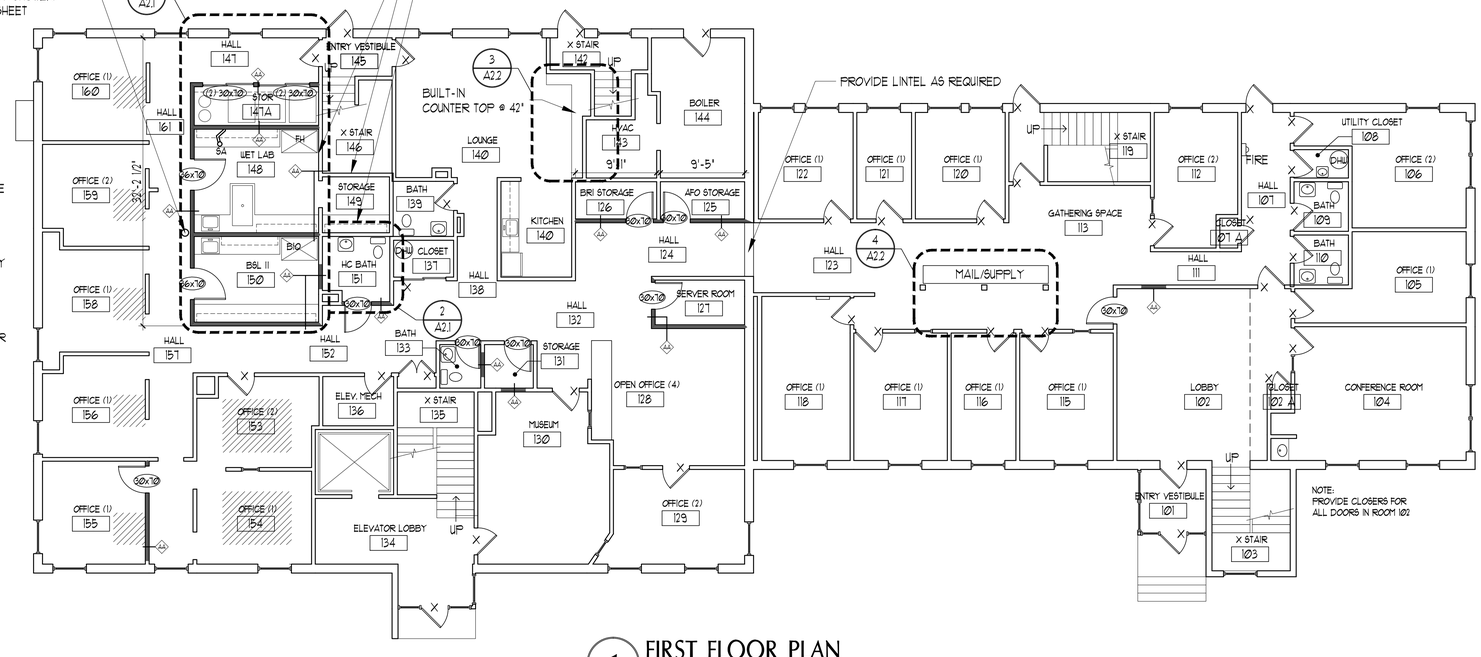

1 FIRST FLOOR PLAN

0 8'-0" SCALE: 1/8" = 1'-0"

PORT ■ CITY ARCHITECTURE
65 NEWBURY STREET
PORTLAND, ME 04101
207.761.9000

REGISTERED ARCHITECT ANDREW C. MYLAND #2037 STATE OF MAINE
6.6.14

CALLAHAN
H.E. CALLAHAN CONSTRUCTION CO.

- PERMIT SET -

Biodiversity Portland, Maine

#	DATE	DESCRIPTION
-	-	-
-	-	-
-	-	-

Date Issued	06-06-2014
Project Number	14107
Drawing Scale	AS NOTED

FLOOR PLANS

Drawn By

Checked By
ACH, LAS

A-1.1

COPYRIGHT: Reuse or reproduction of the contents of this document is not permitted without written permission of PORT CITY ARCHITECTURE PA