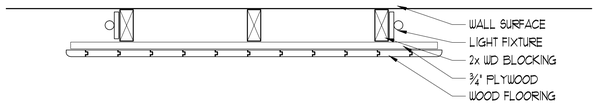

1 WALL LOGO DETAIL

0 0'-8" SCALE: 1 1/2" = 1'-0"

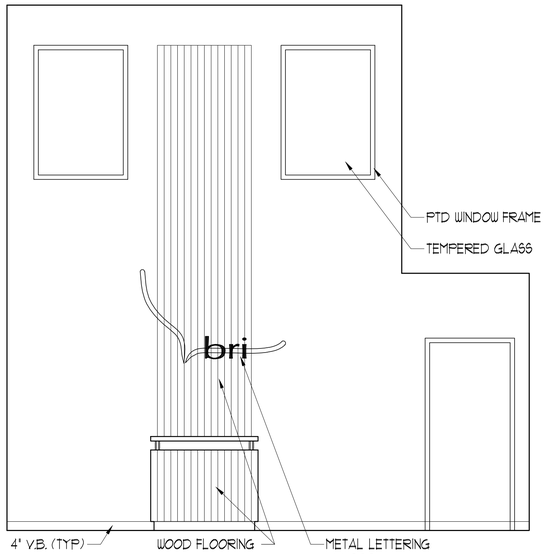

2 LOBBY ENTRY

0 2'-8" SCALE: 3/8" = 1'-0"

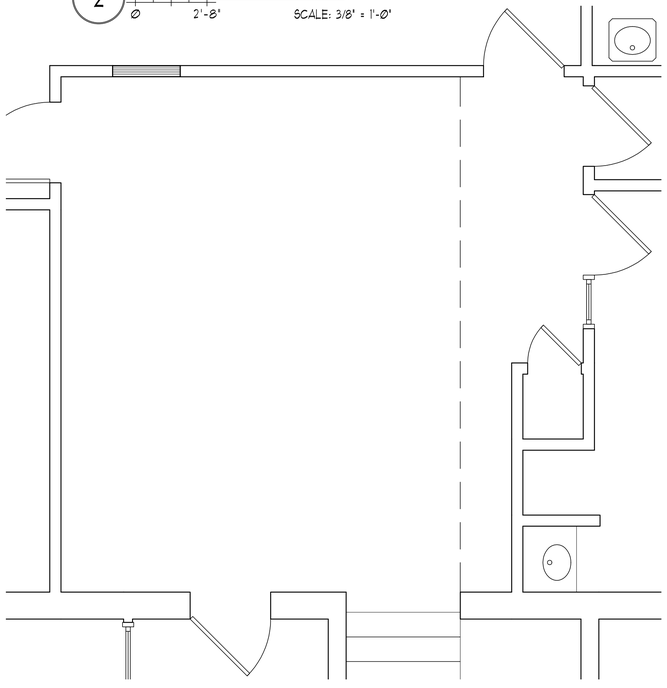

3 KITCHEN/DINING 140

0 2'-8" SCALE: 3/8" = 1'-0"

PORT ■ CITY
ARCHITECTURE

65 NEWBURY STREET
PORTLAND, ME 04101
207.761.9000

REGISTERED ARCHITECT
ANDREW C. MYLAND
#2137
STATE OF MAINE
6.6.14

CALLAHAN
H.E. CALLAHAN CONSTRUCTION CO.

- PERMIT SET -

Biodiversity Portland, Maine

#	DATE	DESCRIPTION
-	-	-
-	-	-
-	-	-

Date Issued	06-05-2014
Project Number	14107
Drawing Scale	AS NOTED

INTERIOR ELEVATIONS

Drawn By

Checked By
ACH, LAS

A-2.2

COPYRIGHT: Reuse or reproduction of the contents of this document is not permitted without written permission of PORT CITY ARCHITECTURE PA