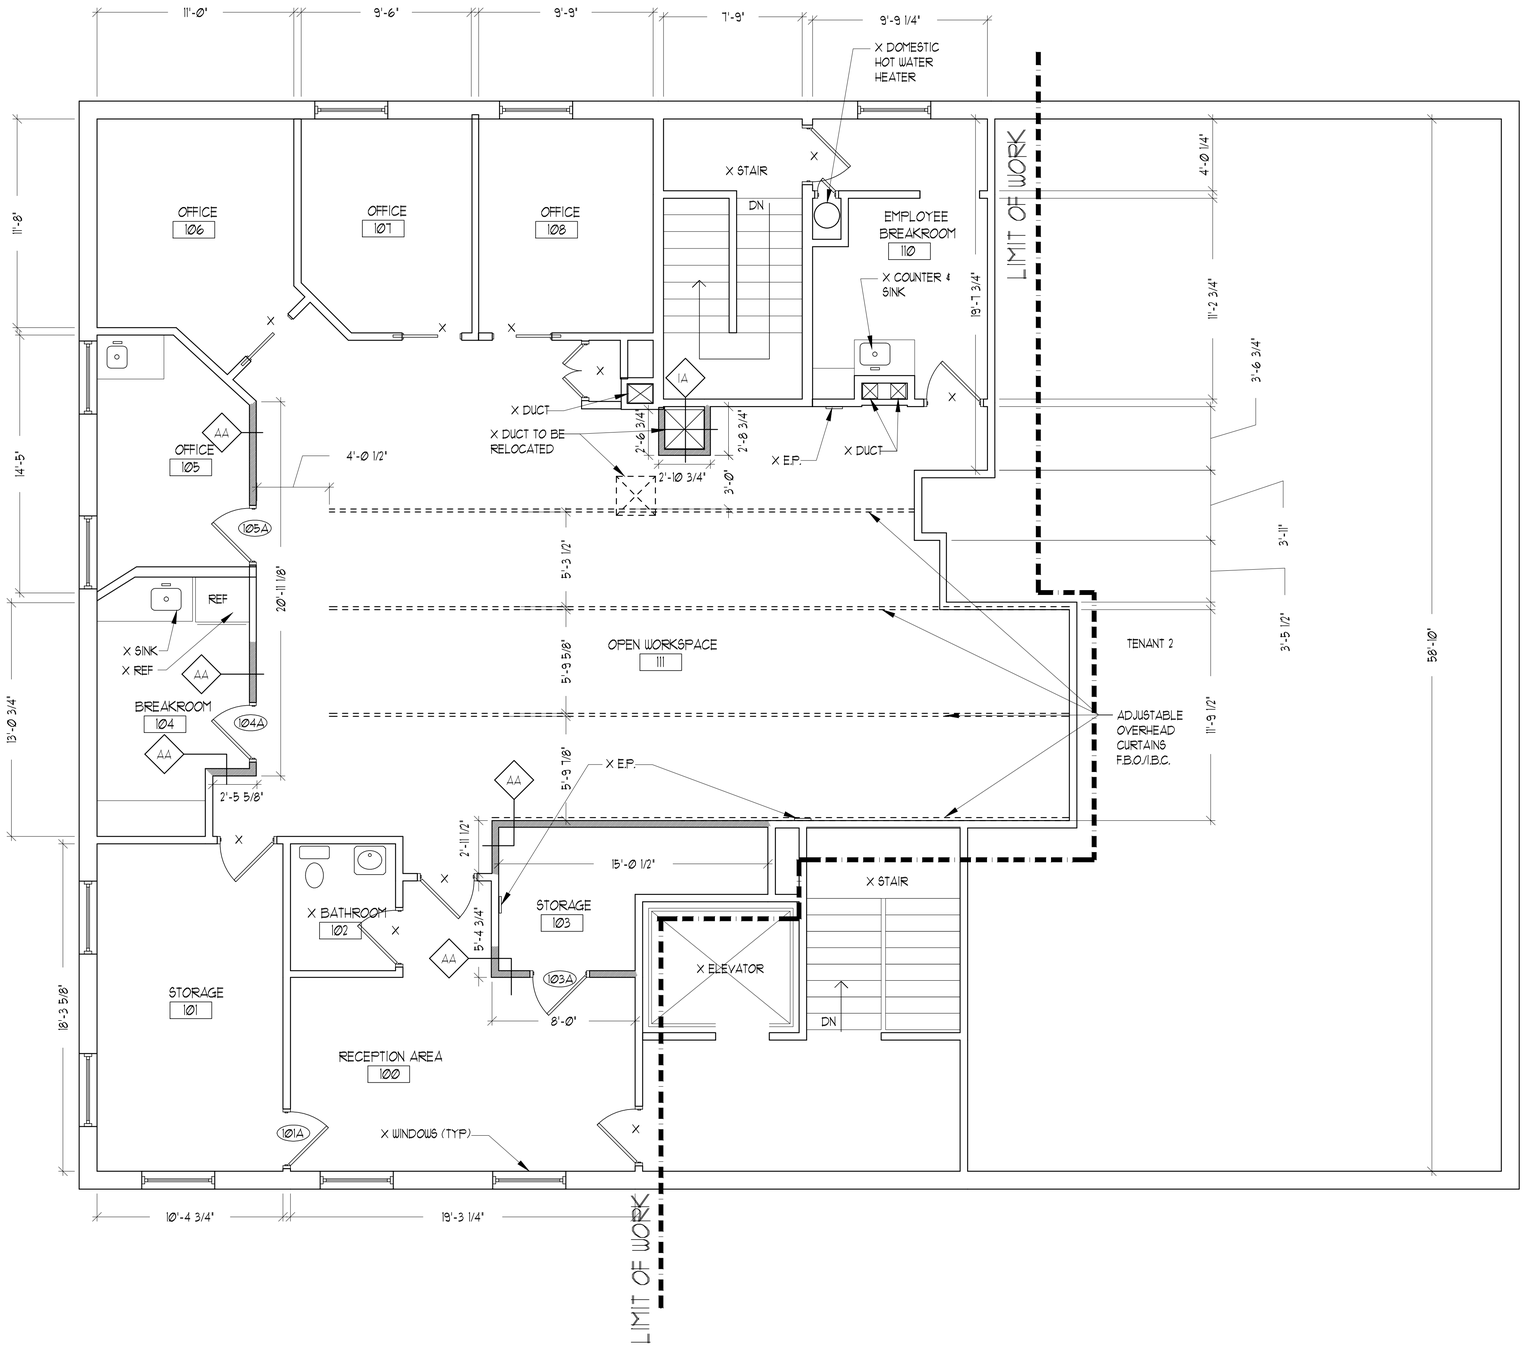

PROPOSED PLAN

1 - - Ø 4'-0" SCALE: 1/4" = 1'-0"

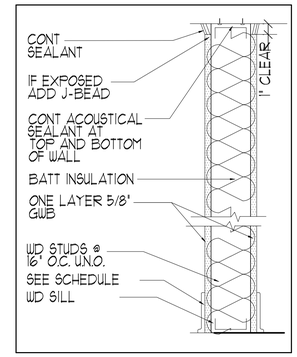

3 5/8" MTL STUD-FULL HGT
NO RATING — AA

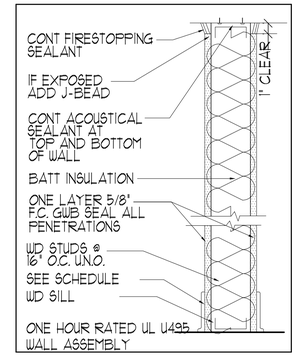

3 5/8" MTL STUD-FULL HGT
ONE HOUR RATED — 1A

PORT ■ CITY ARCHITECTURE
65 NEWBURY STREET
PORTLAND, ME 04101
207.761.9000

REGISTERED ARCHITECT — ANDREW C. HYLAND #2037 — STATE OF MAINE

PERMIT SET
-NOT FOR CONSTRUCTION-

Biodiversity Portland, Maine

#	DATE	DESCRIPTION
-	-	-
-	-	-
-	-	-

Date Issued	10-7-2016
Project Number	16114
Drawing Scale	AS NOTED

PROPOSED FLOOR PLANS

Drawn By: CR	A1.1
Checked By: ACH	

COPYRIGHT: Reuse or reproduction of the contents of this document is not permitted without written permission of PORT CITY ARCHITECTURE PA