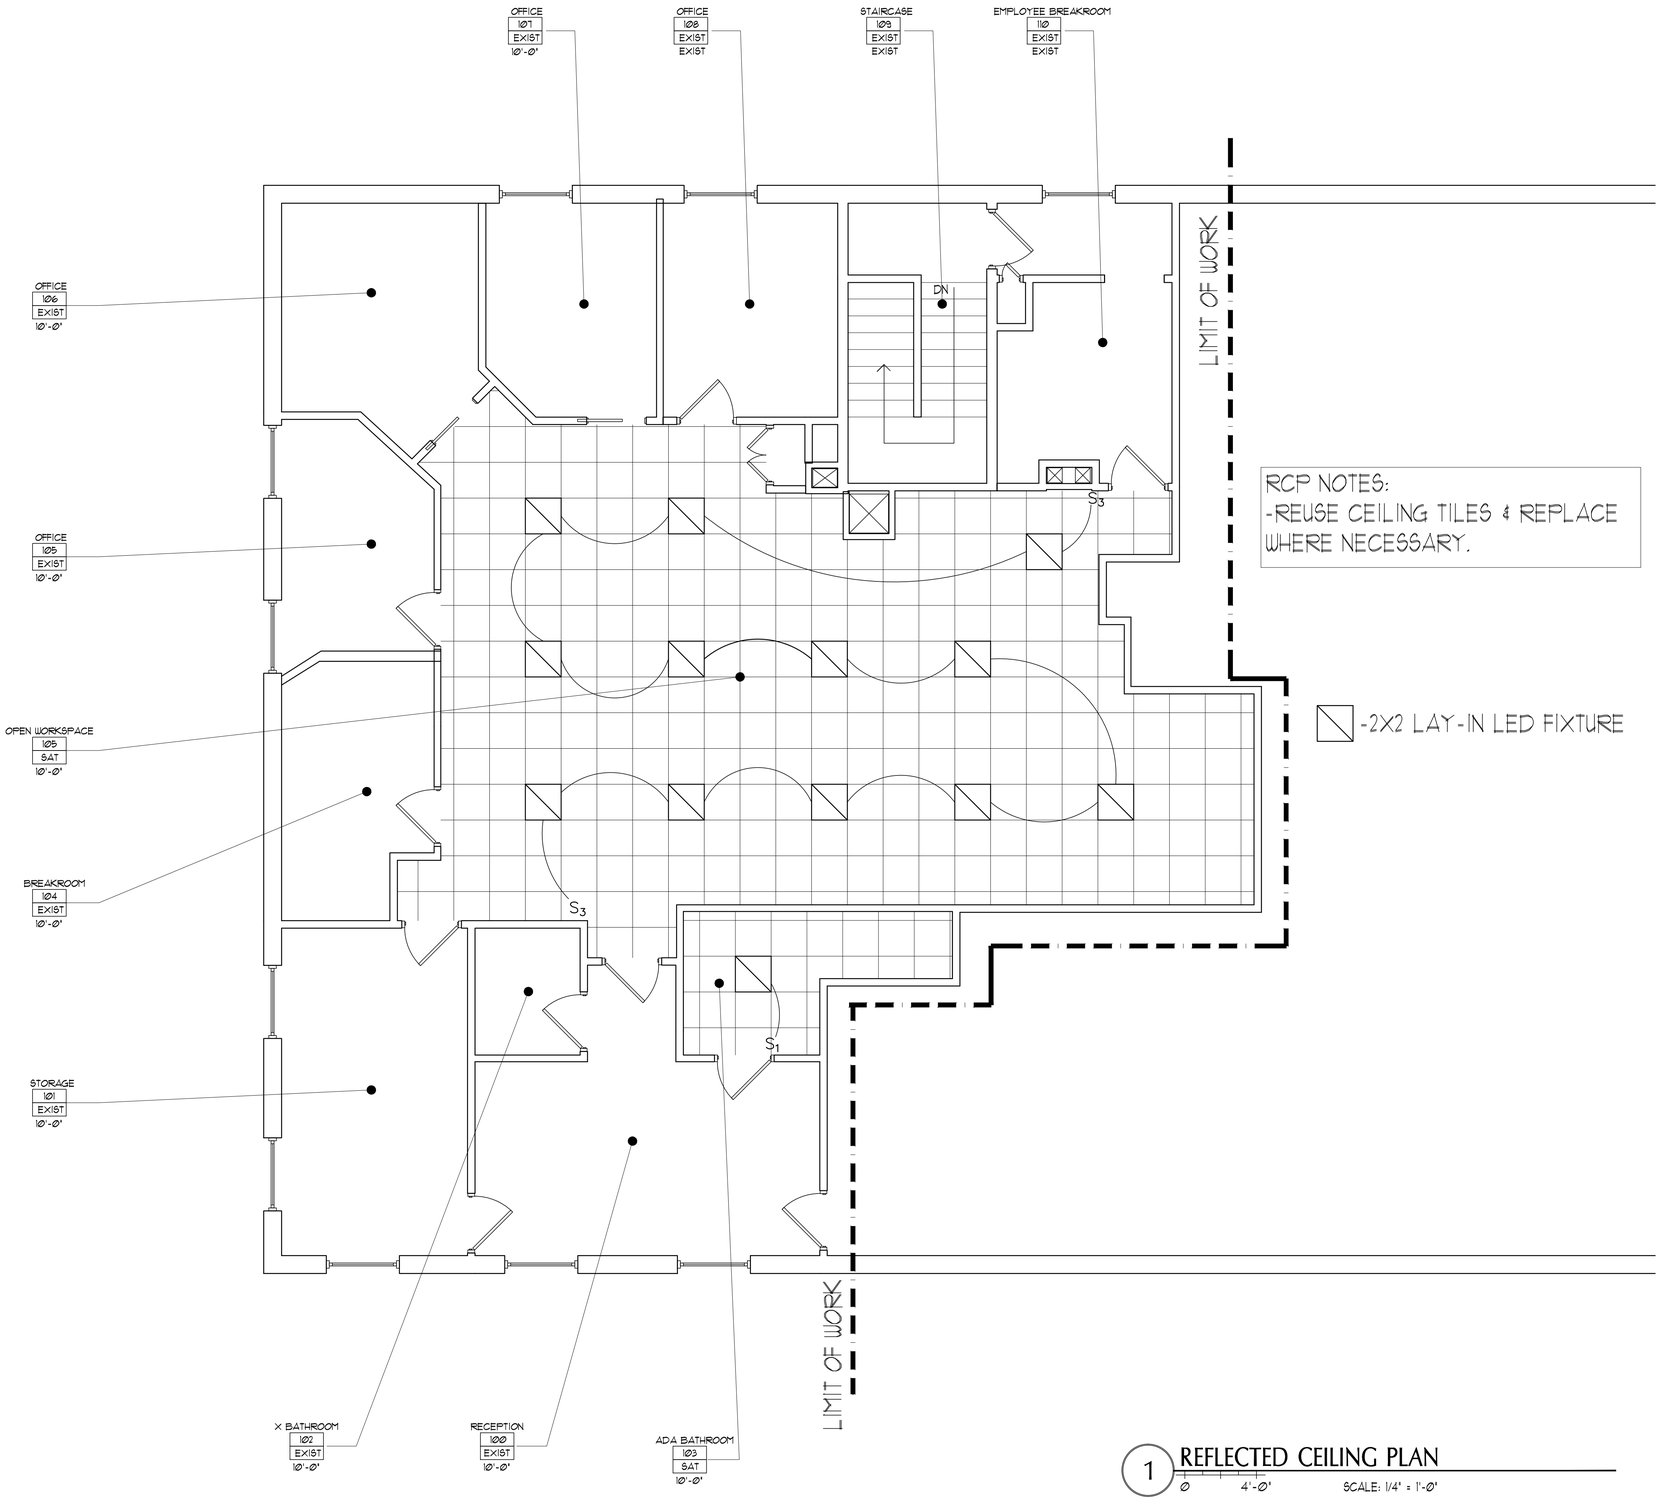

1 REFLECTED CEILING PLAN

Ø 4'-Ø" SCALE: 1/4" = 1'-Ø"

PORT ■ CITY ARCHITECTURE

65 NEWBURY STREET
PORTLAND, ME 04101
207.761.9000

REGISTERED ARCHITECT
ANDREW C. HYLAND #2037
STATE OF MAINE

PERMIT SET
-NOT FOR CONSTRUCTION-

Biodiversity
Portland, Maine

#	DATE	DESCRIPTION
-	-	-
-	-	-
-	-	-

Date Issued	10-7-2016
Project Number	16114
Drawing Scale	AS NOTED

REFLECTED CEILING PLAN

Drawn By	CR
Checked By	ACH

A1.2

COPYRIGHT: Reuse or reproduction of the contents of this document is not permitted without written permission of PORT CITY ARCHITECTURE PA