DEMO NOTES:
1. SALVAGE ALL CEILING TILES
2. CAP ALL PLUMBING AS REQ'D IN WALLS, FLOORS, ECT.
3. SALVAGE 3 LEFT SWING DRS & 1 RIGHT SWING DR W/ HARDWARE

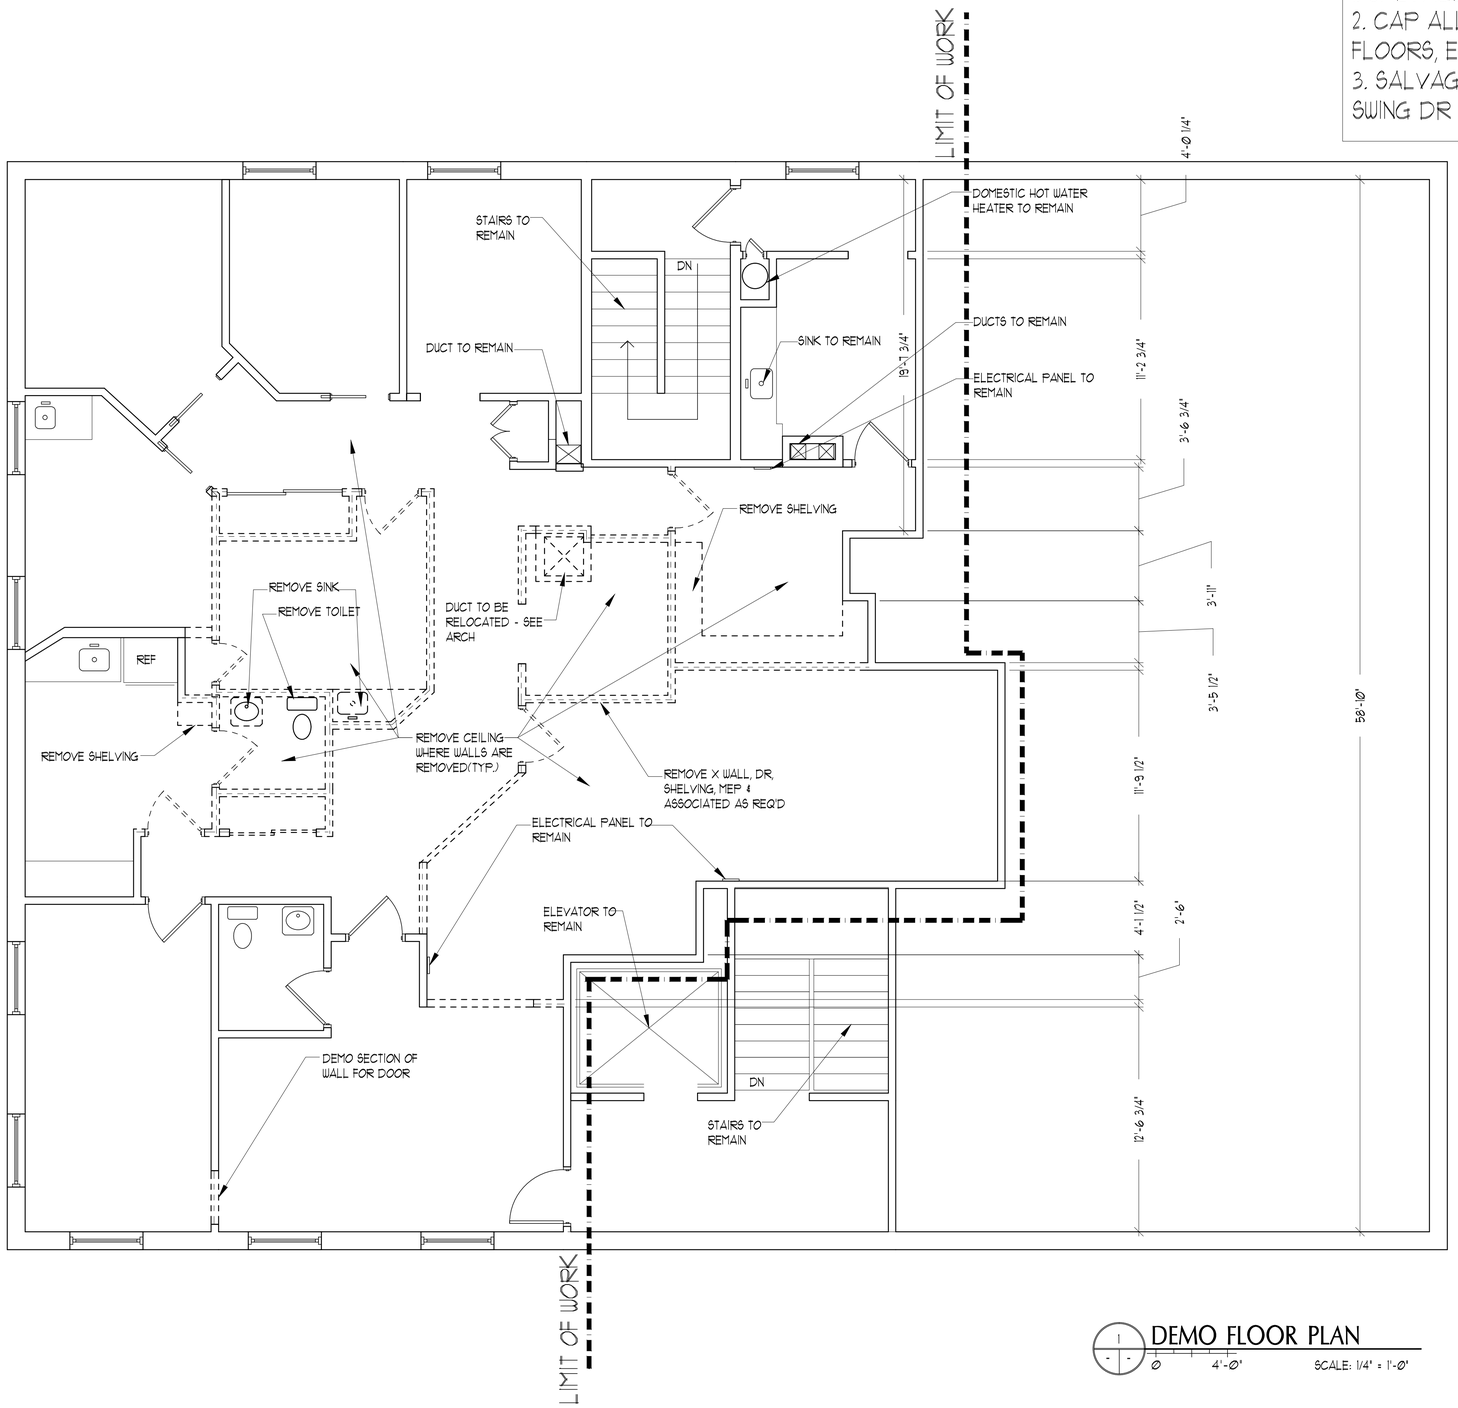

DEMO FLOOR PLAN
0 4'-0" SCALE: 1/4" = 1'-0"

PORT ▪ CITY ARCHITECTURE
65 NEWBURY STREET
PORTLAND, ME 04101
207.761.9000

REGISTERED ARCHITECT ANDREW C. HYLAND #2037 STATE OF MAINE

PERMIT SET
-NOT FOR CONSTRUCTION-

Biodiversity
Portland, Maine

#	DATE	DESCRIPTION
-	-	-
-	-	-
-	-	-

Date Issued	10-7-2016
Project Number	16114
Drawing Scale	AS NOTED

DEMO FLOOR PLANS

Drawn By: CR
Checked By: ACH

D1.1

COPYRIGHT: Reuse or reproduction of the contents of this document is not permitted without written permission of PORT CITY ARCHITECTURE PA