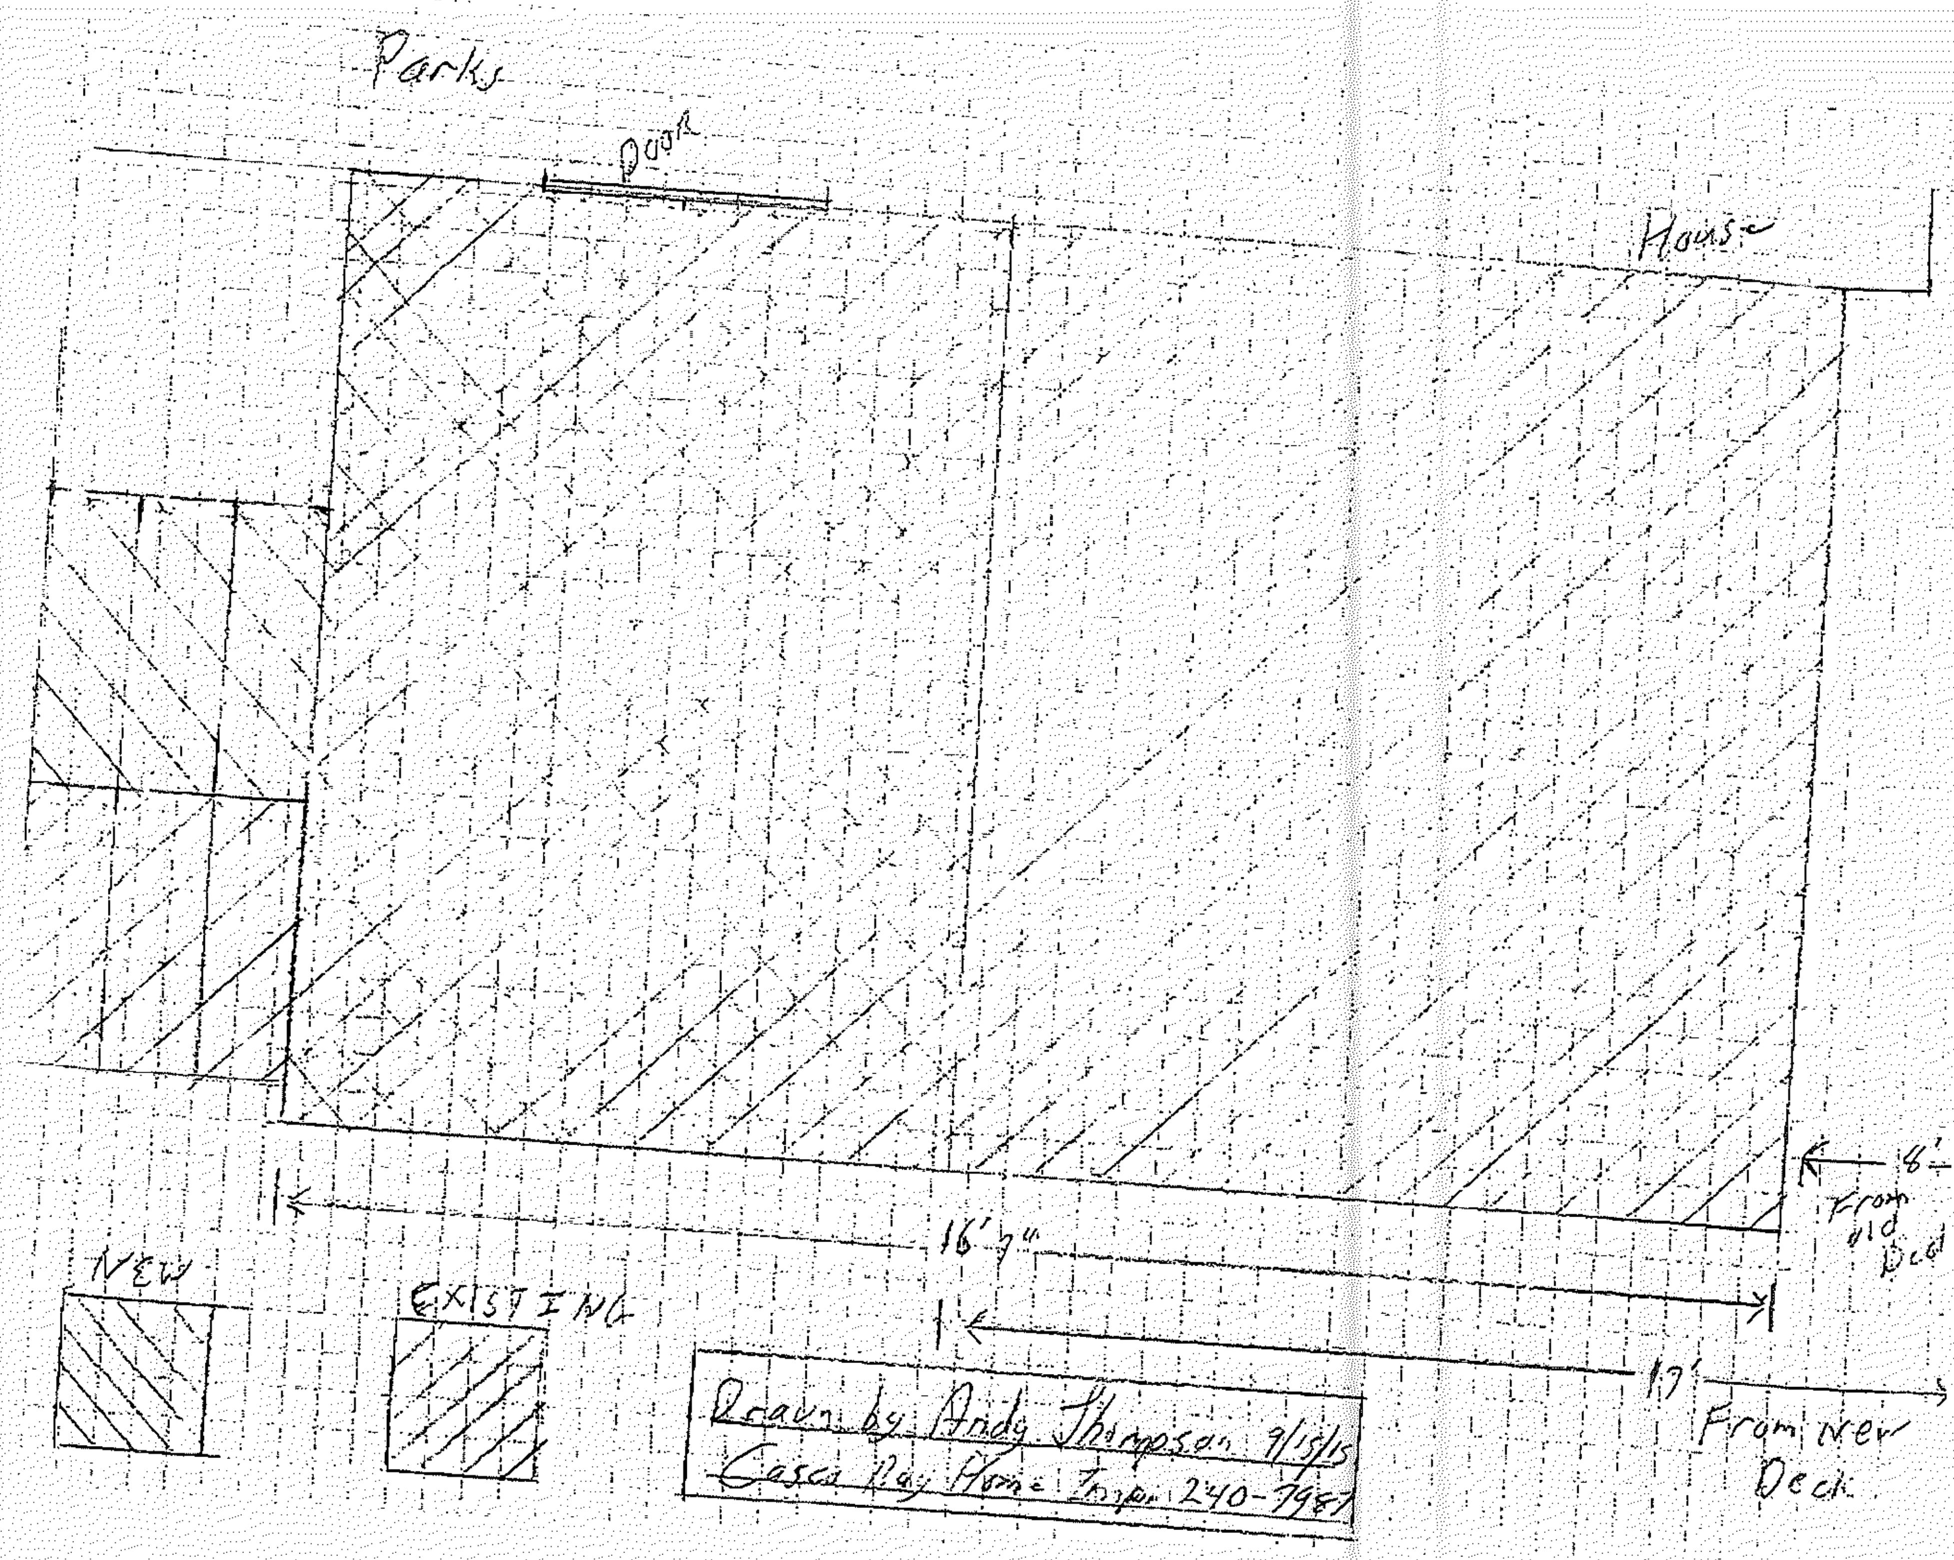
Parks
Door
House
8' From old Deck
16' 7"
17' From new Deck
NEW
EXISTING
Drawn by Andy Thompson 9/15/15
Casco Bay Home Impr. 240-7987