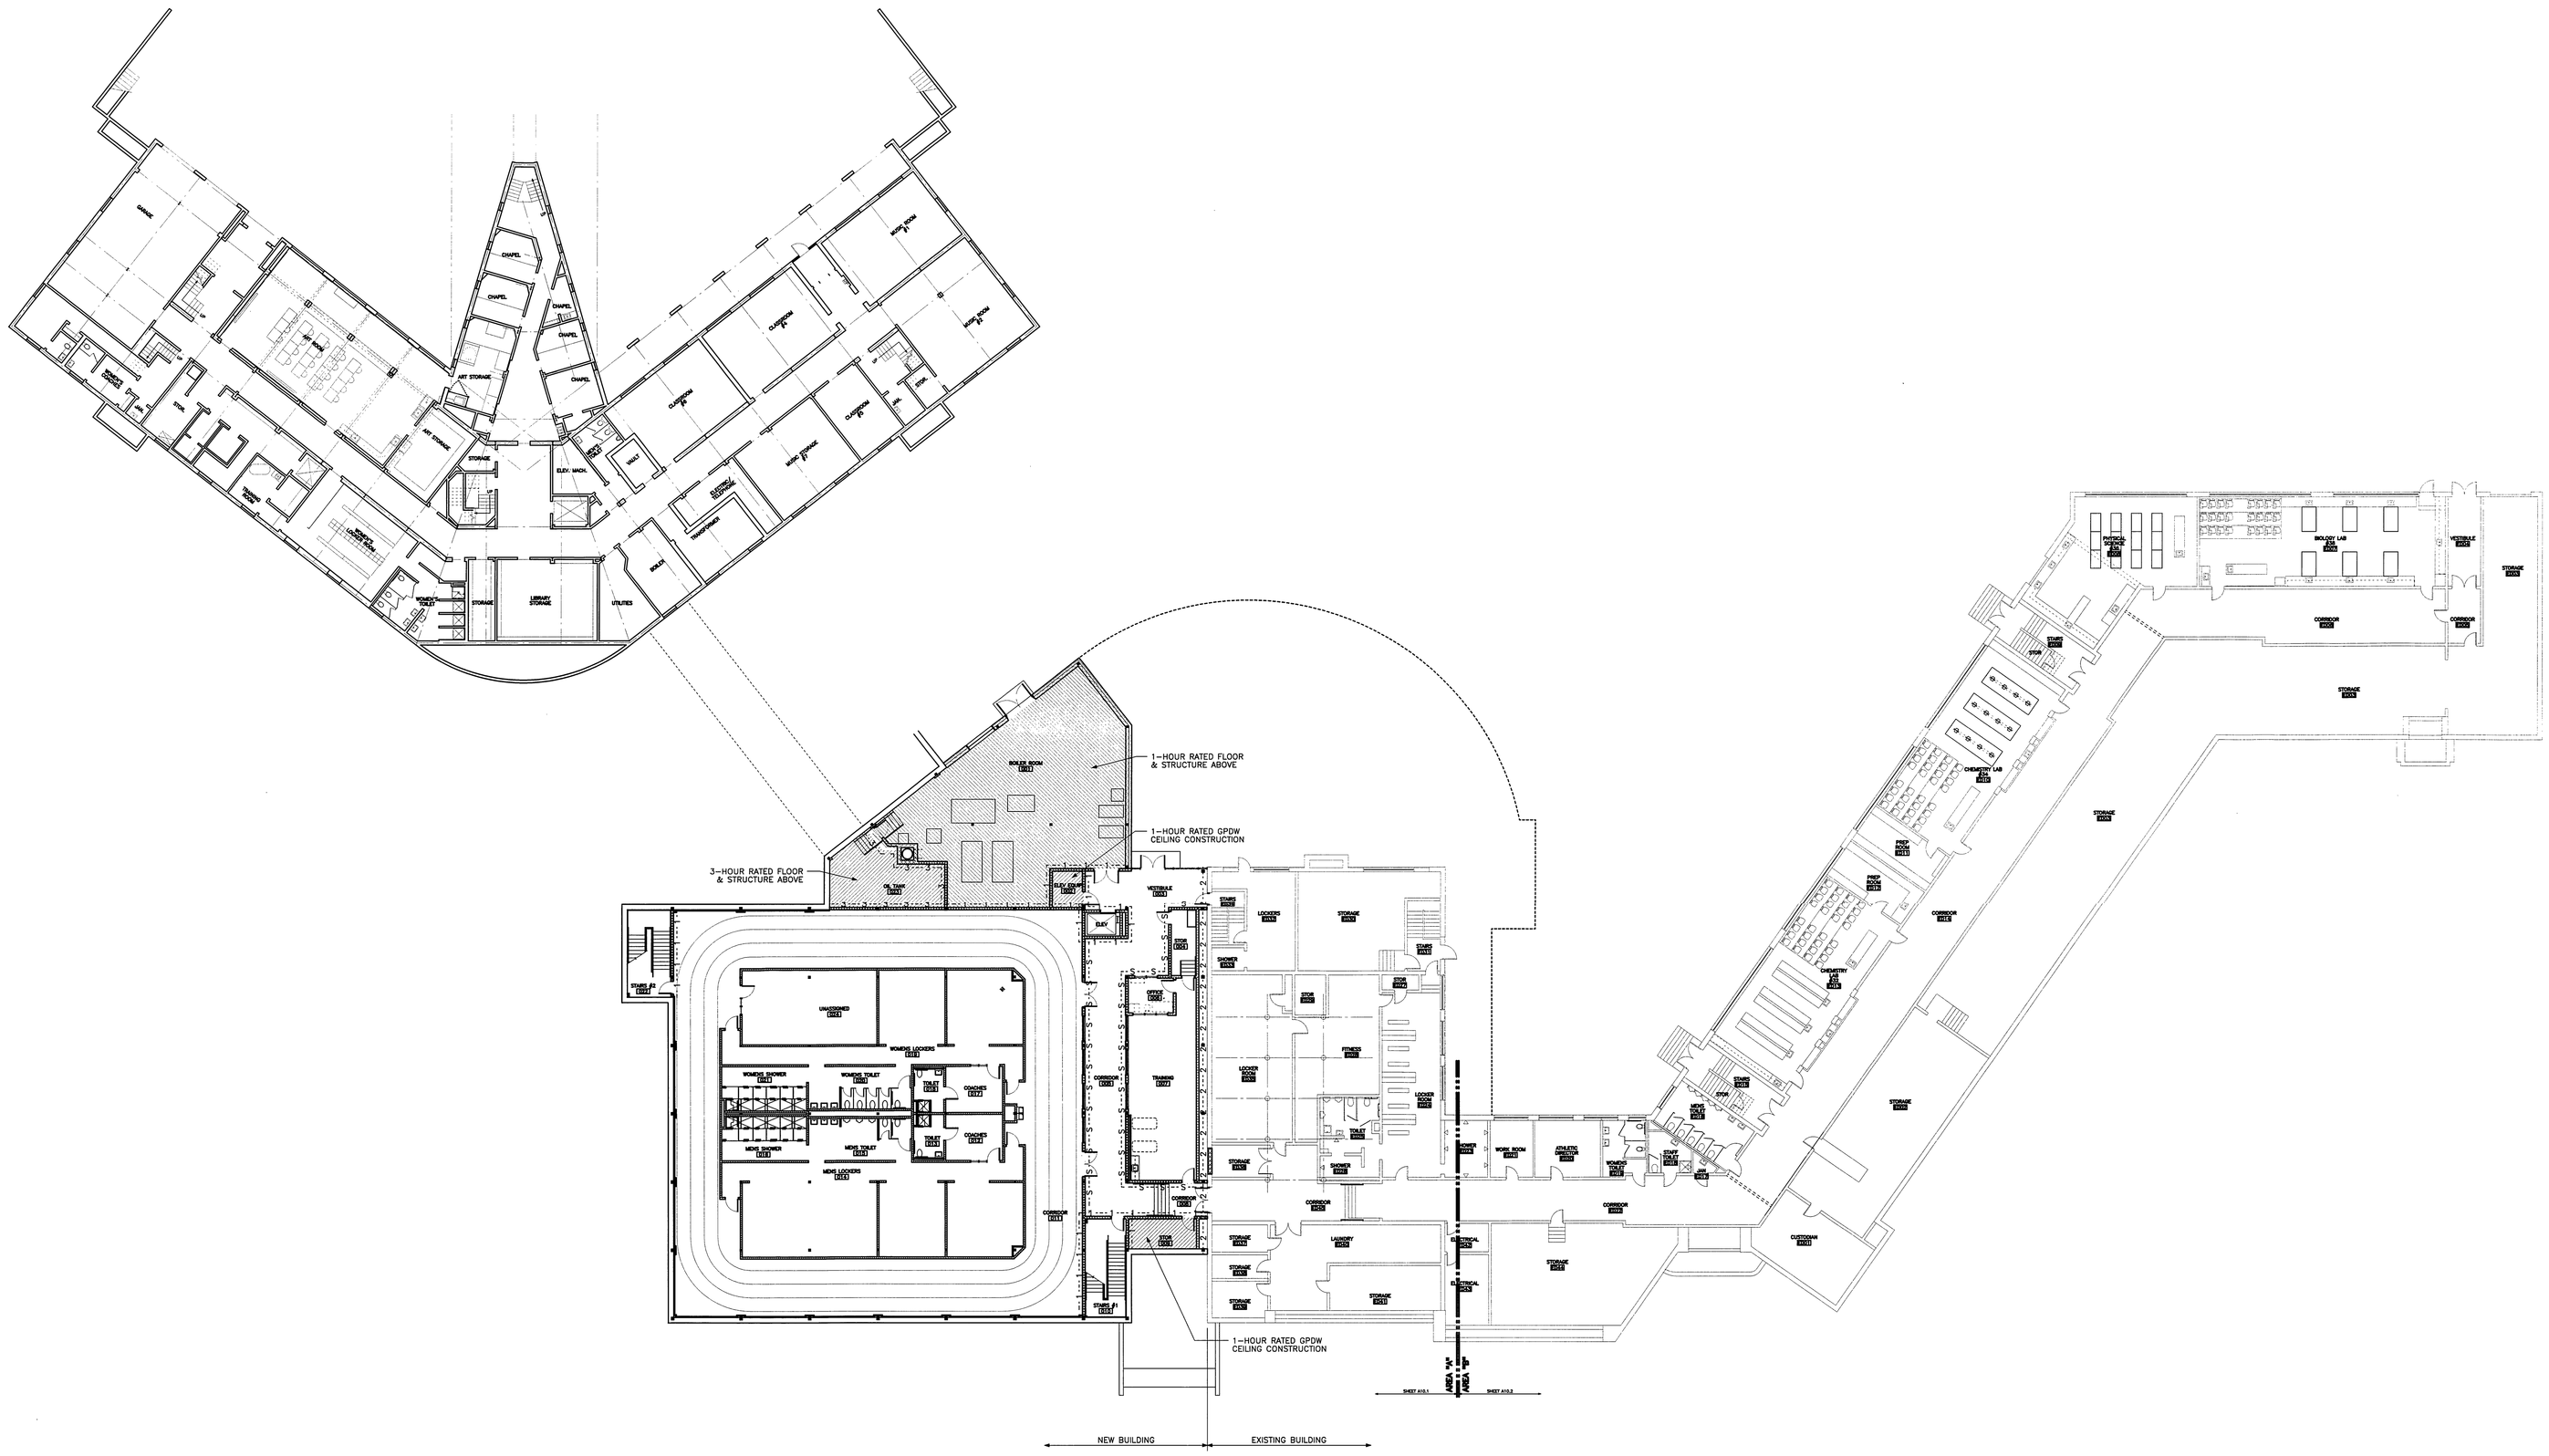

Architects + Engineers

HARRIMAN ASSOCIATES

One Auburn Business Park
Auburn, Maine 04210

207.784.3100 tel
207.783.3017 Fax
www.harriman.com

Building communities since 1970

© 2004

Project Title

CHEVERUS HIGH SCHOOL PHASE 3-ADDITIONS & RENOVATIONS

PORTLAND, MAINE

HA Project No.	02103

Key Plan

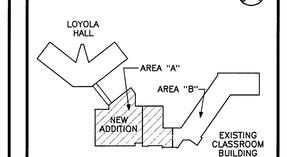

Mark	Date	Description
–	05-28-04	ISSUED FOR BID
–	05-17-04	OWNER REVIEW
–	02-27-04	DD REVIEW
–	10-09-03	PROGRESS REVIEW
–	05-01-03	SCHEMATIC REVIEW

Issue Dates

Drawing Status

Drawing Title

GROUND FLOOR INDEX PLAN

PA / PE: JPL	Drawn By: JPL

Drawing Number

A01.1

GROUND FLOOR PLAN		A1
1/16" = 1'-0"	0 8' 16' 24'	REF: NA

PLOT DATE: May 28, 2004 - 15:33:24 for /c/school/02103/n_pln001.db/_a1index.snt by jpilar