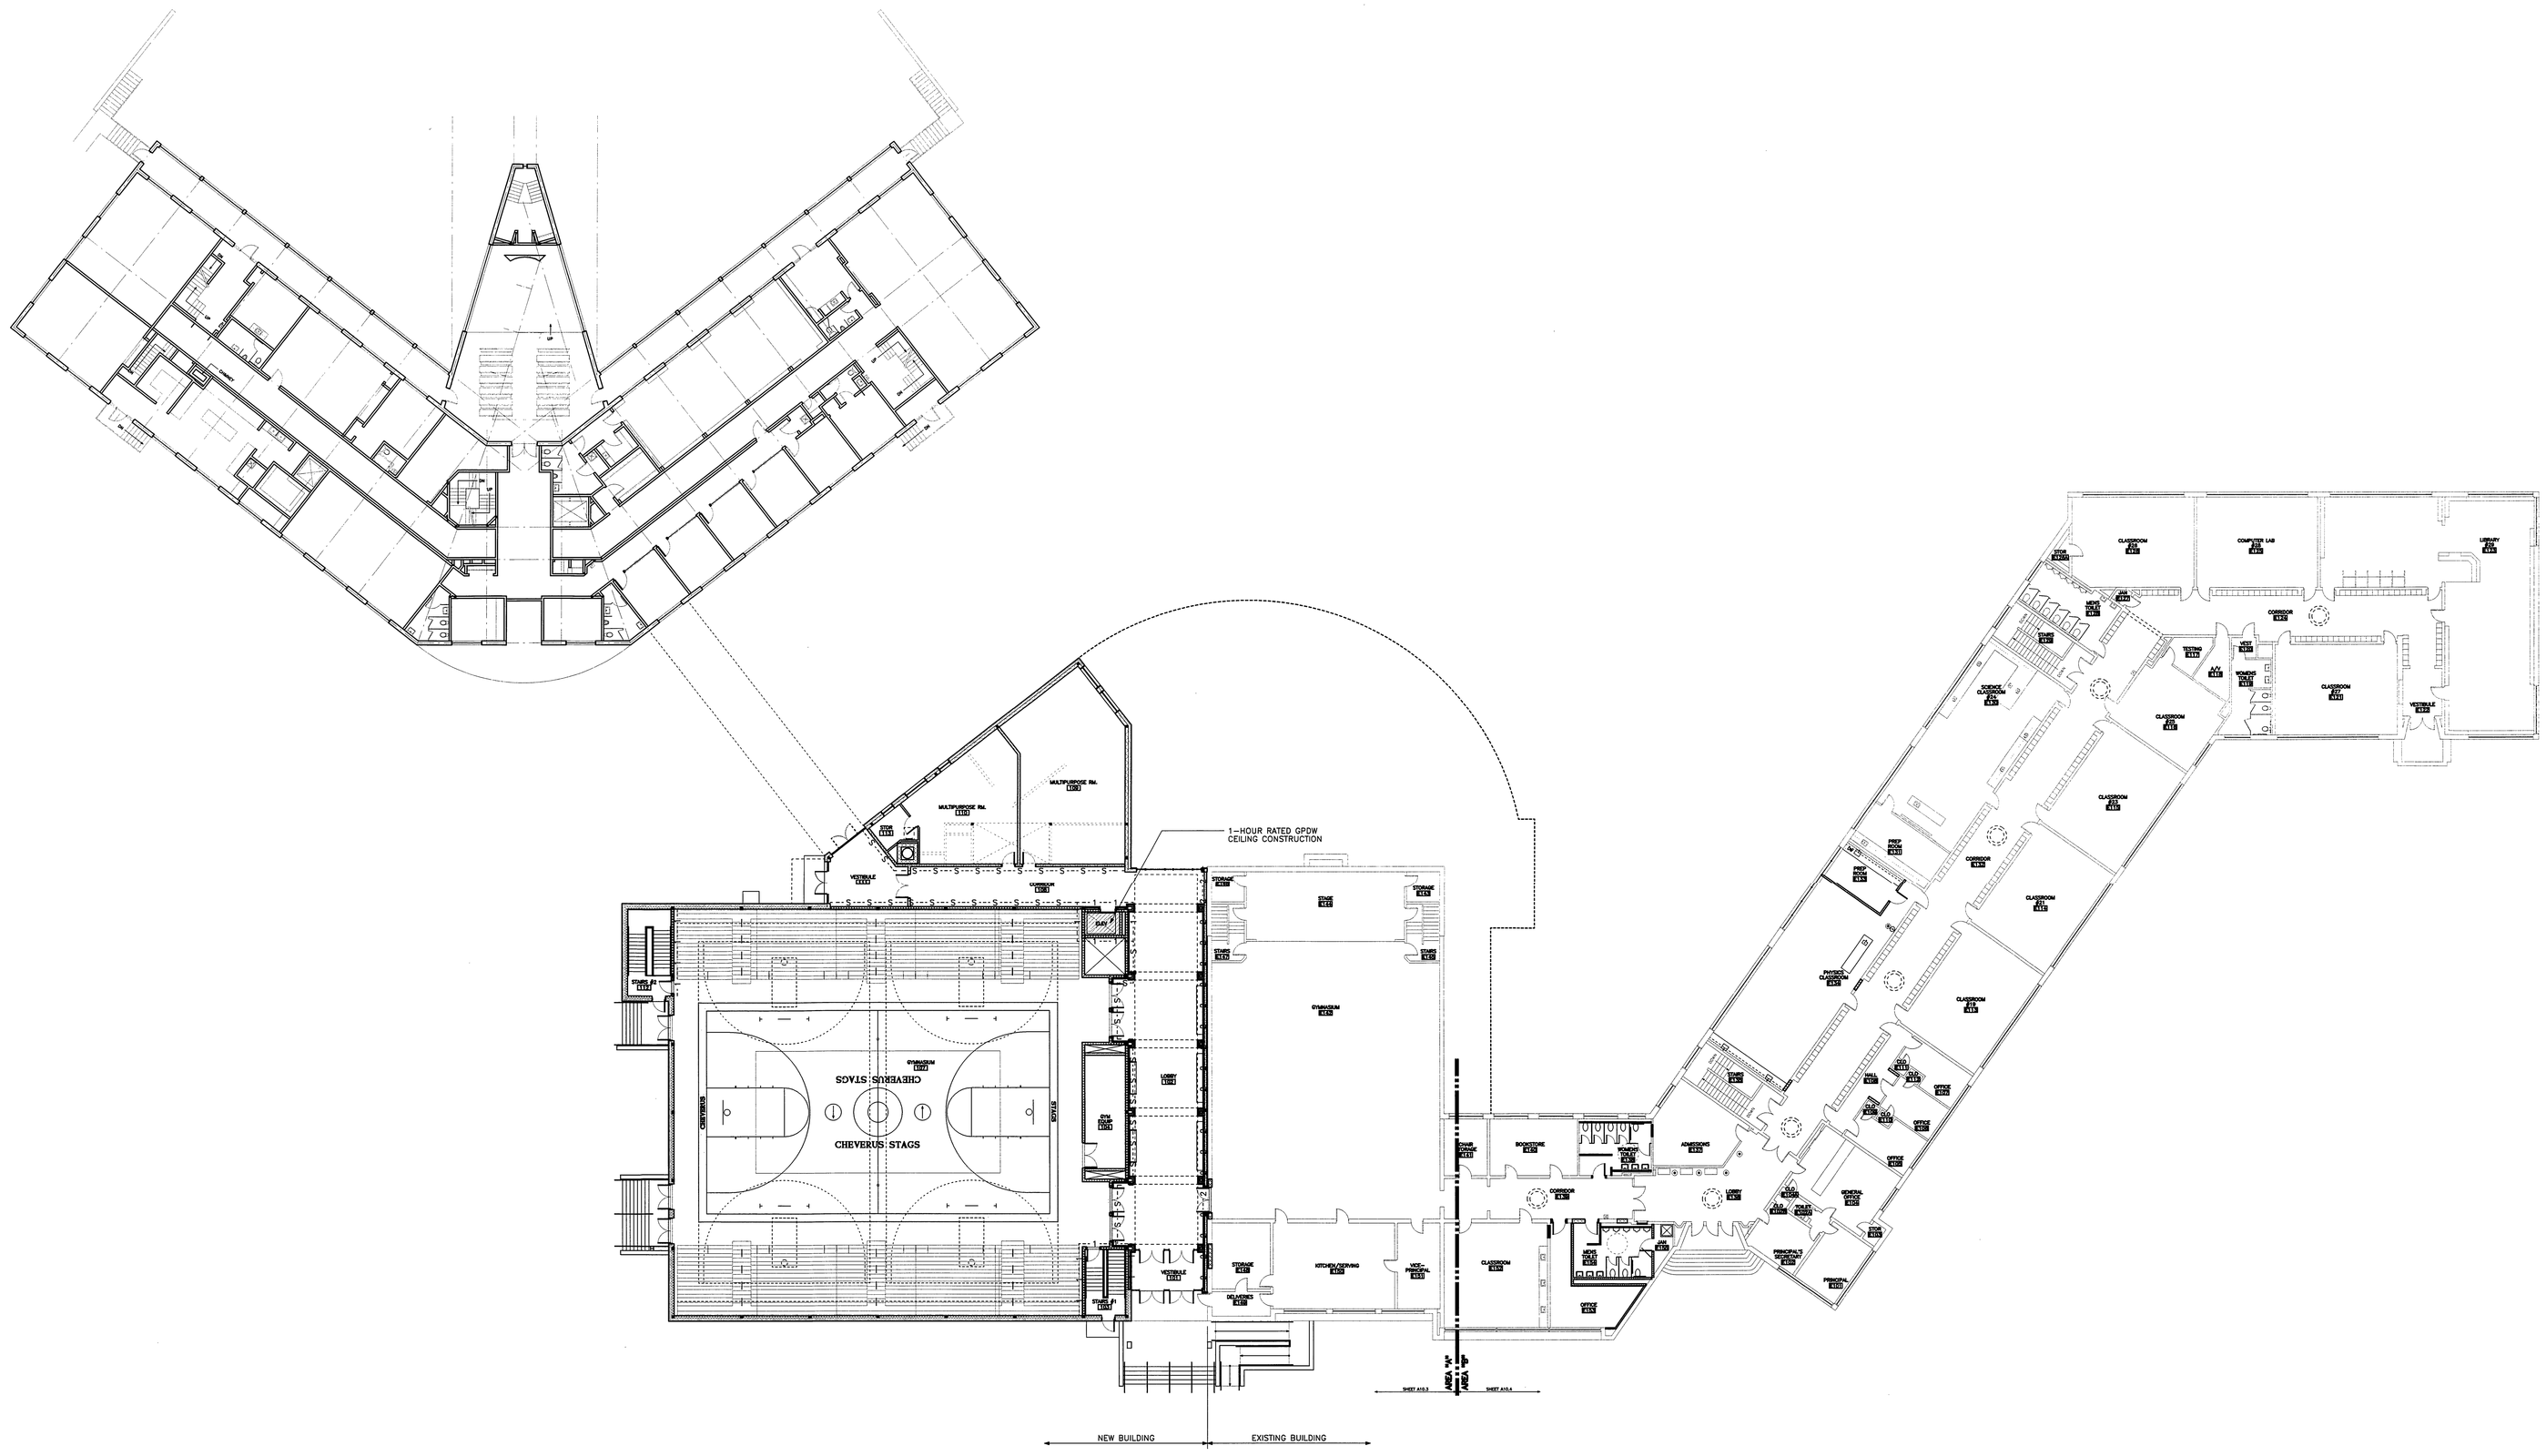

FIRST FLOOR PLAN | 1/8" = 1'-0" | 0 4' 8' 12' | REF: NA | A1

Architects + Engineers
HARRIMAN ASSOCIATES
One Auburn Business Park
Auburn, Maine 04210
207.784.3200 tel
207.783.3017 Fax
www.harriman.com
Building communities since 1870
© 2004

REGISTERED ARCHITECT PETER J. PRIMER NO. 1806 STATE OF MAINE

Project Title

CHEVERUS HIGH SCHOOL PHASE 3-ADDITIONS & RENOVATIONS

PORTLAND, MAINE

HA Project No. 02103

Key Plan

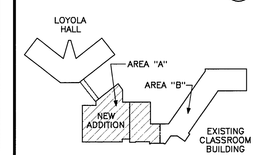

Mark	Date	Description
–	05-28-04	ISSUED FOR BID
–	05-17-04	OWNER REVIEW
–	02-27-04	DD REVIEW
–	10-09-03	PROGRESS REVIEW
–	05-01-03	SCHEMATIC REVIEW

Issue Dates

Drawing Status

Drawing Title

FIRST FLOOR INDEX PLAN

PA / PE: JPL | Drawn By: JPL

Drawing Number

A01.2

PLOT DATE: May 28 2004 15:33:45 for /c/school/02103/h_sin001.db/_a2index.sht by jplar