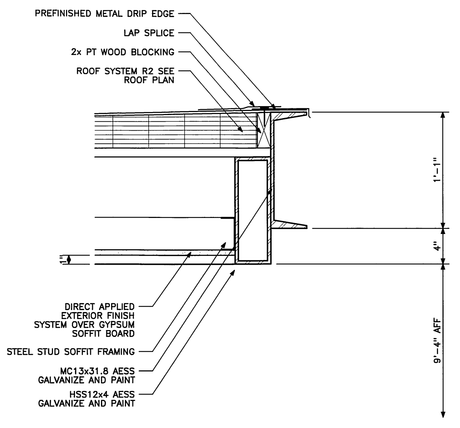

TYPICAL CANOPY FASCIA DETAIL — D5

1 1/2" = 1'-0" | REF: A30.1, A30.3

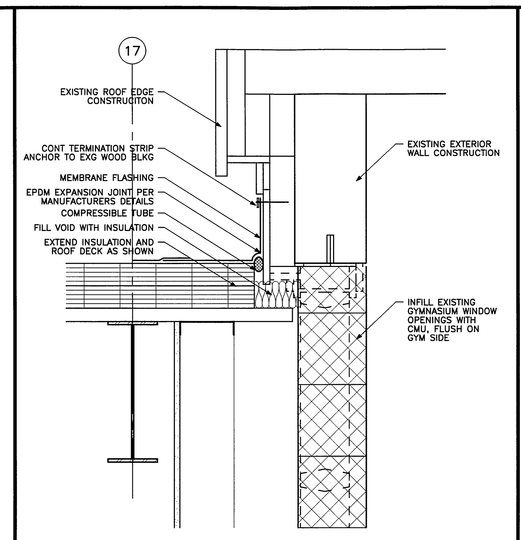

LOBBY ROOF TO EXISTING WALL DETAIL — D3

1 1/2" = 1'-0" | REF: A30.2

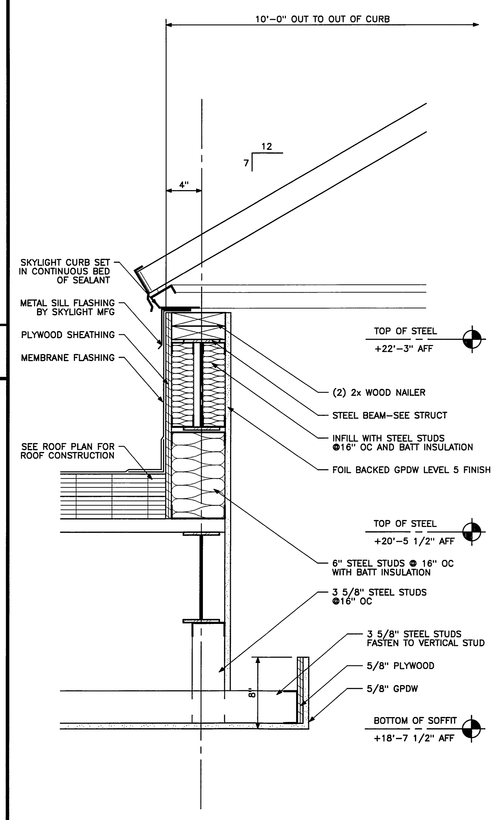

SKYLIGHT CURB DETAIL — C3

1 1/2" = 1'-0" | REF: A30.2

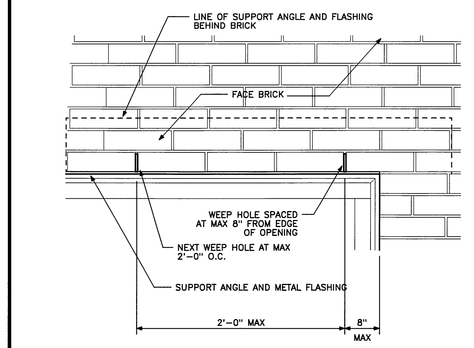

WEEP HOLE AT WINDOW HEAD LOCATION DETAIL — D2

NOT TO SCALE | REF: NA

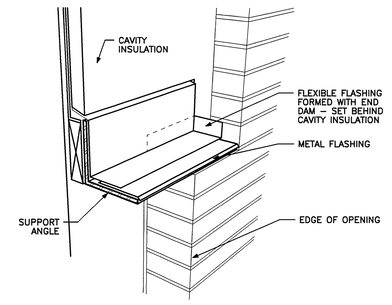

TYPICAL LINTEL OPENING FLASHING DETAIL — D1

NOT TO SCALE | REF: NA

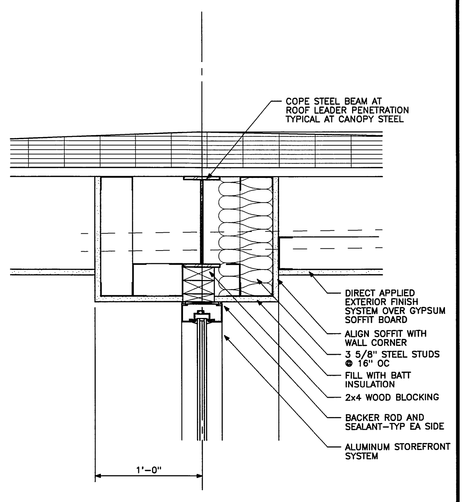

DOOR HEAD AT CANOPY ROOF — C6

1 1/2" = 1'-0" | REF: A30.3

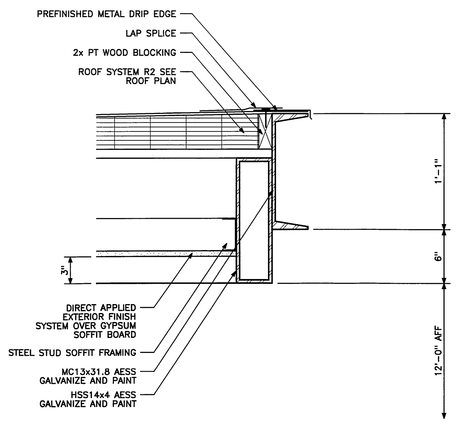

CANOPY FASCIA DETAIL AT MAIN ENTRANCE — C5

1 1/2" = 1'-0" | REF: A30.2

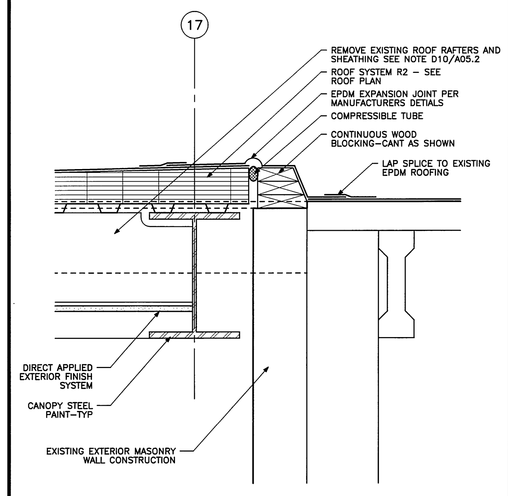

NEW TO EXISTING ROOF DETAIL AT CANOPY — C4

1 1/2" = 1'-0" | REF: A30.2

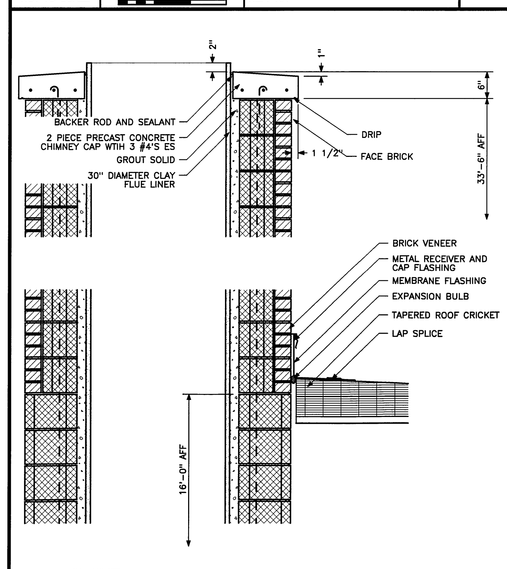

SECTION THRU CHIMNEY — C2

3/4" = 1'-0" | REF: NA

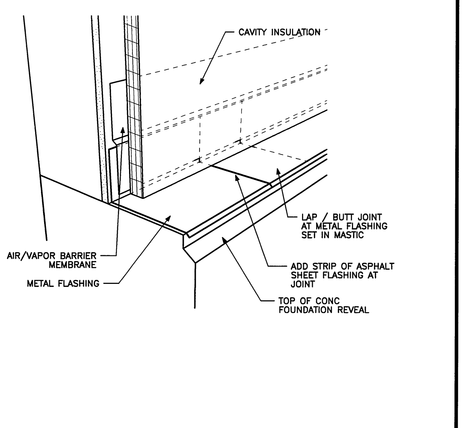

TYPICAL BASE OF WALL FLASHING DETAIL — C1

NOT TO SCALE | REF: NA

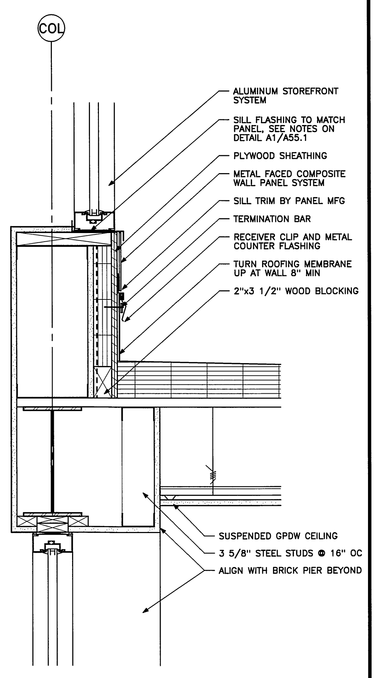

ROOF TO WALL AT COMPOSITE PANEL — B5

1 1/2" = 1'-0" | REF: A30.3

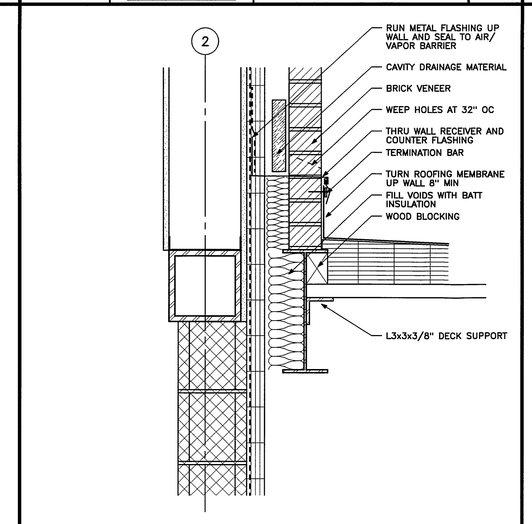

ROOF TO WALL DETAIL — B2

1 1/2" = 1'-0" | REF: A30.1

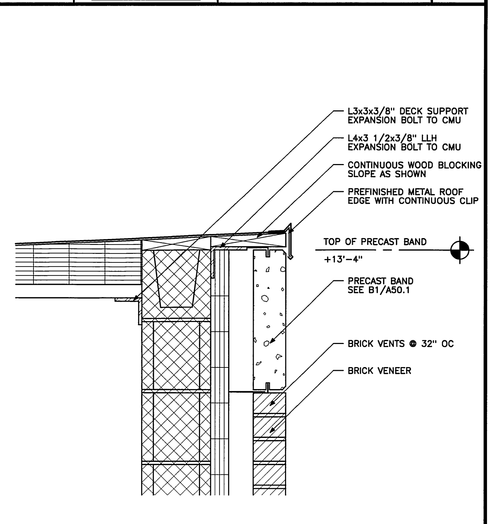

ROOF EDGE DETAIL — B1

1 1/2" = 1'-0" | REF: A30.1

Architects + Engineers

HARRIMAN ASSOCIATES

One Auburn Business Park
Auburn, Maine 04210

207.784.2100 tel
207.783.3017 Fax
www.harriman.com

Building communities since 1870

REGISTERED ARCHITECT JOHN P. LEHNER NO. 1035 STATE OF MAINE

© 2004

Project Title

CHEVERUS HIGH SCHOOL PHASE 3-ADDITIONS & RENOVATIONS

PORTLAND, MAINE

HA Project No. 02103

Key Plan

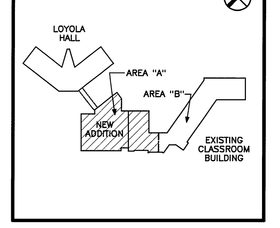

Mark	Date	Description
-	05-28-04	ISSUED FOR BID

Issue Dates

Drawing Status

Drawing Title

EXTERIOR DETAILS

PA / PE: JPL | Drawn By: MDL

Drawing Number

A50.2

PLOT DATE: Jun 1 2004 00:43:31 for /c/school/02103/a50_2.db/_a-detl.sht by mdlee