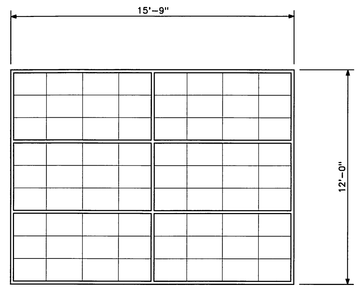

A TRANSLUCENT WALL PANEL

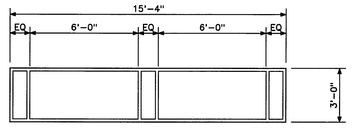

B ALUMINUM STOREFRONT

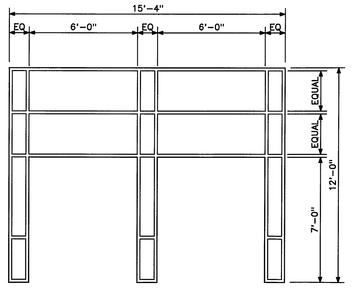

C1 ALUMINUM STOREFRONT
HEAVY-DUTY ALUMINUM ENTRANCE FRAME

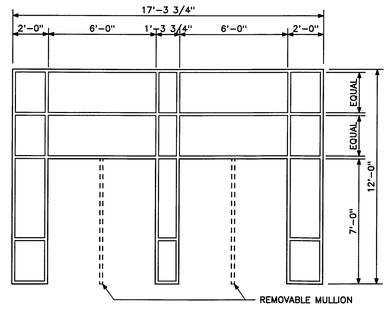

C ALUMINUM STOREFRONT
HEAVY-DUTY ALUMINUM ENTRANCE FRAME

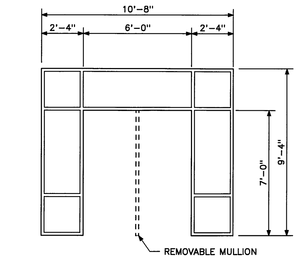

D ALUMINUM STOREFRONT
HEAVY-DUTY ALUMINUM ENTRANCE FRAME

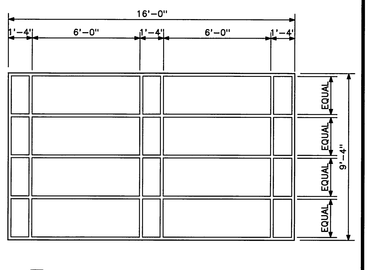

K ALUMINUM STOREFRONT

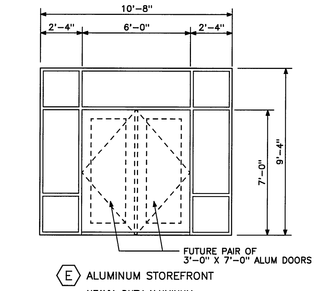

E ALUMINUM STOREFRONT
HEAVY-DUTY ALUMINUM ENTRANCE FRAME

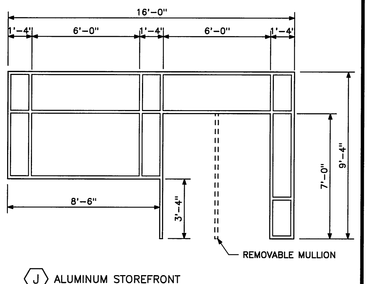

J ALUMINUM STOREFRONT
HEAVY-DUTY ALUMINUM ENTRANCE FRAME

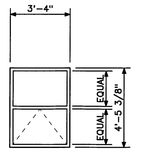

F ALUMINUM STOREFRONT W/ AWNING

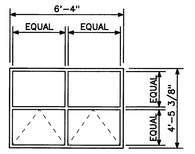

G ALUMINUM STOREFRONT W/ AWNING

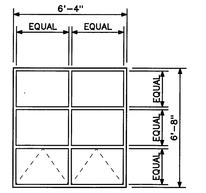

H ALUMINUM STOREFRONT W/ AWNING

NOTE: PROVIDE SCREENS ON ALL OPERABLE SASH.

EXTERIOR WINDOW FRAMES — 1/4" = 1'-0" — 0 2" 4" 6" — REF: NA — **C1**

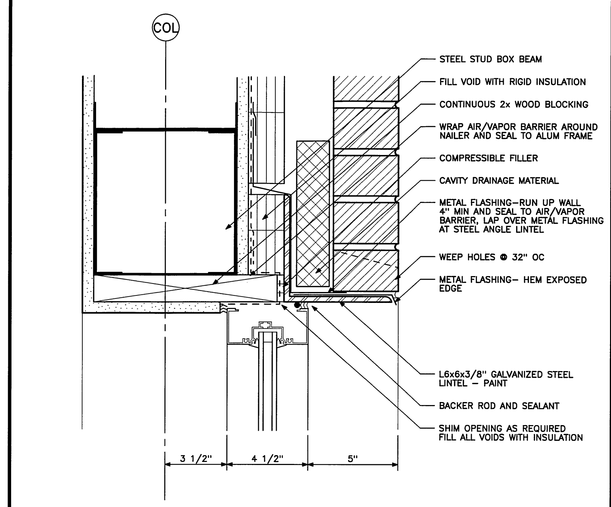

WINDOW HEAD DETAIL — 3" = 1'-0" — 0 2" 4" 6" — REF: NA — **B1**

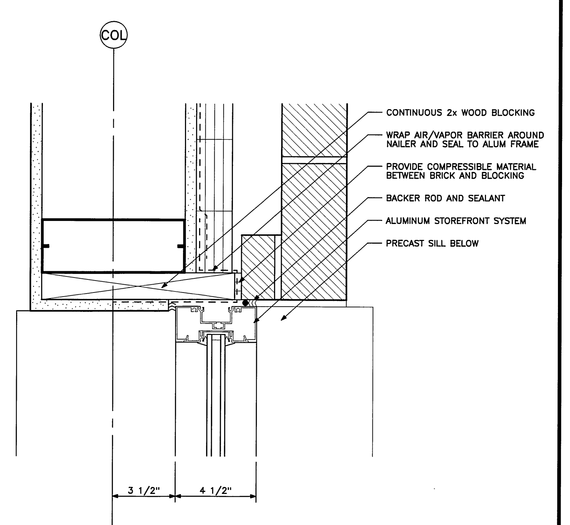

WINDOW JAMB DETAIL — 3" = 1'-0" — 0 2" 4" 6" — REF: NA — **A2**

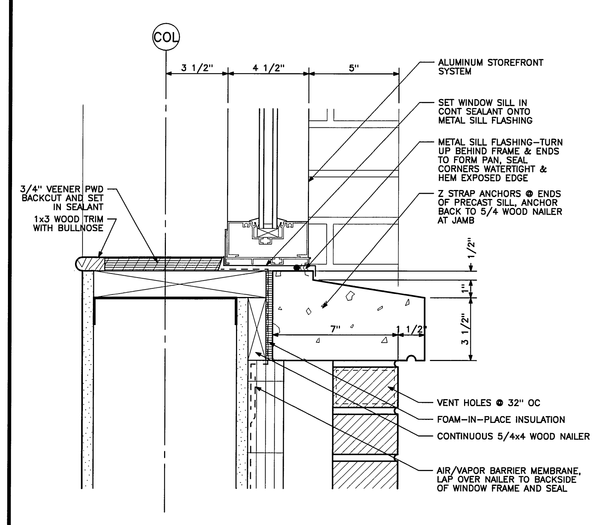

WINDOW SILL DETAIL — 3" = 1'-0" — 0 2" 4" 6" — REF: A55.1 — **A1**

Architects + Engineers

HARRIMAN ASSOCIATES

One Auburn Business Park
Auburn, Maine 04210

207.784.5100 tel
207.783.3017 fax
www.harriman.com

Building communities since 1970

© 2004

Project Title

CHEVERUS HIGH SCHOOL PHASE 3-ADDITIONS & RENOVATIONS

PORTLAND, MAINE

HA Project No. 02103

Key Plan

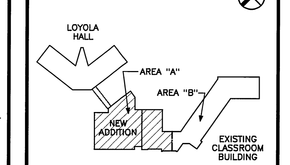

Mark	Date	Description
–	05-28-04	ISSUED FOR BID
–	05-17-04	OWNER REVIEW

Issue Dates

Drawing Status

Drawing Title

WINDOW TYPES & DETAILS

PA / PE: JPL — Drawn By: MDL

Drawing Number

A55.1