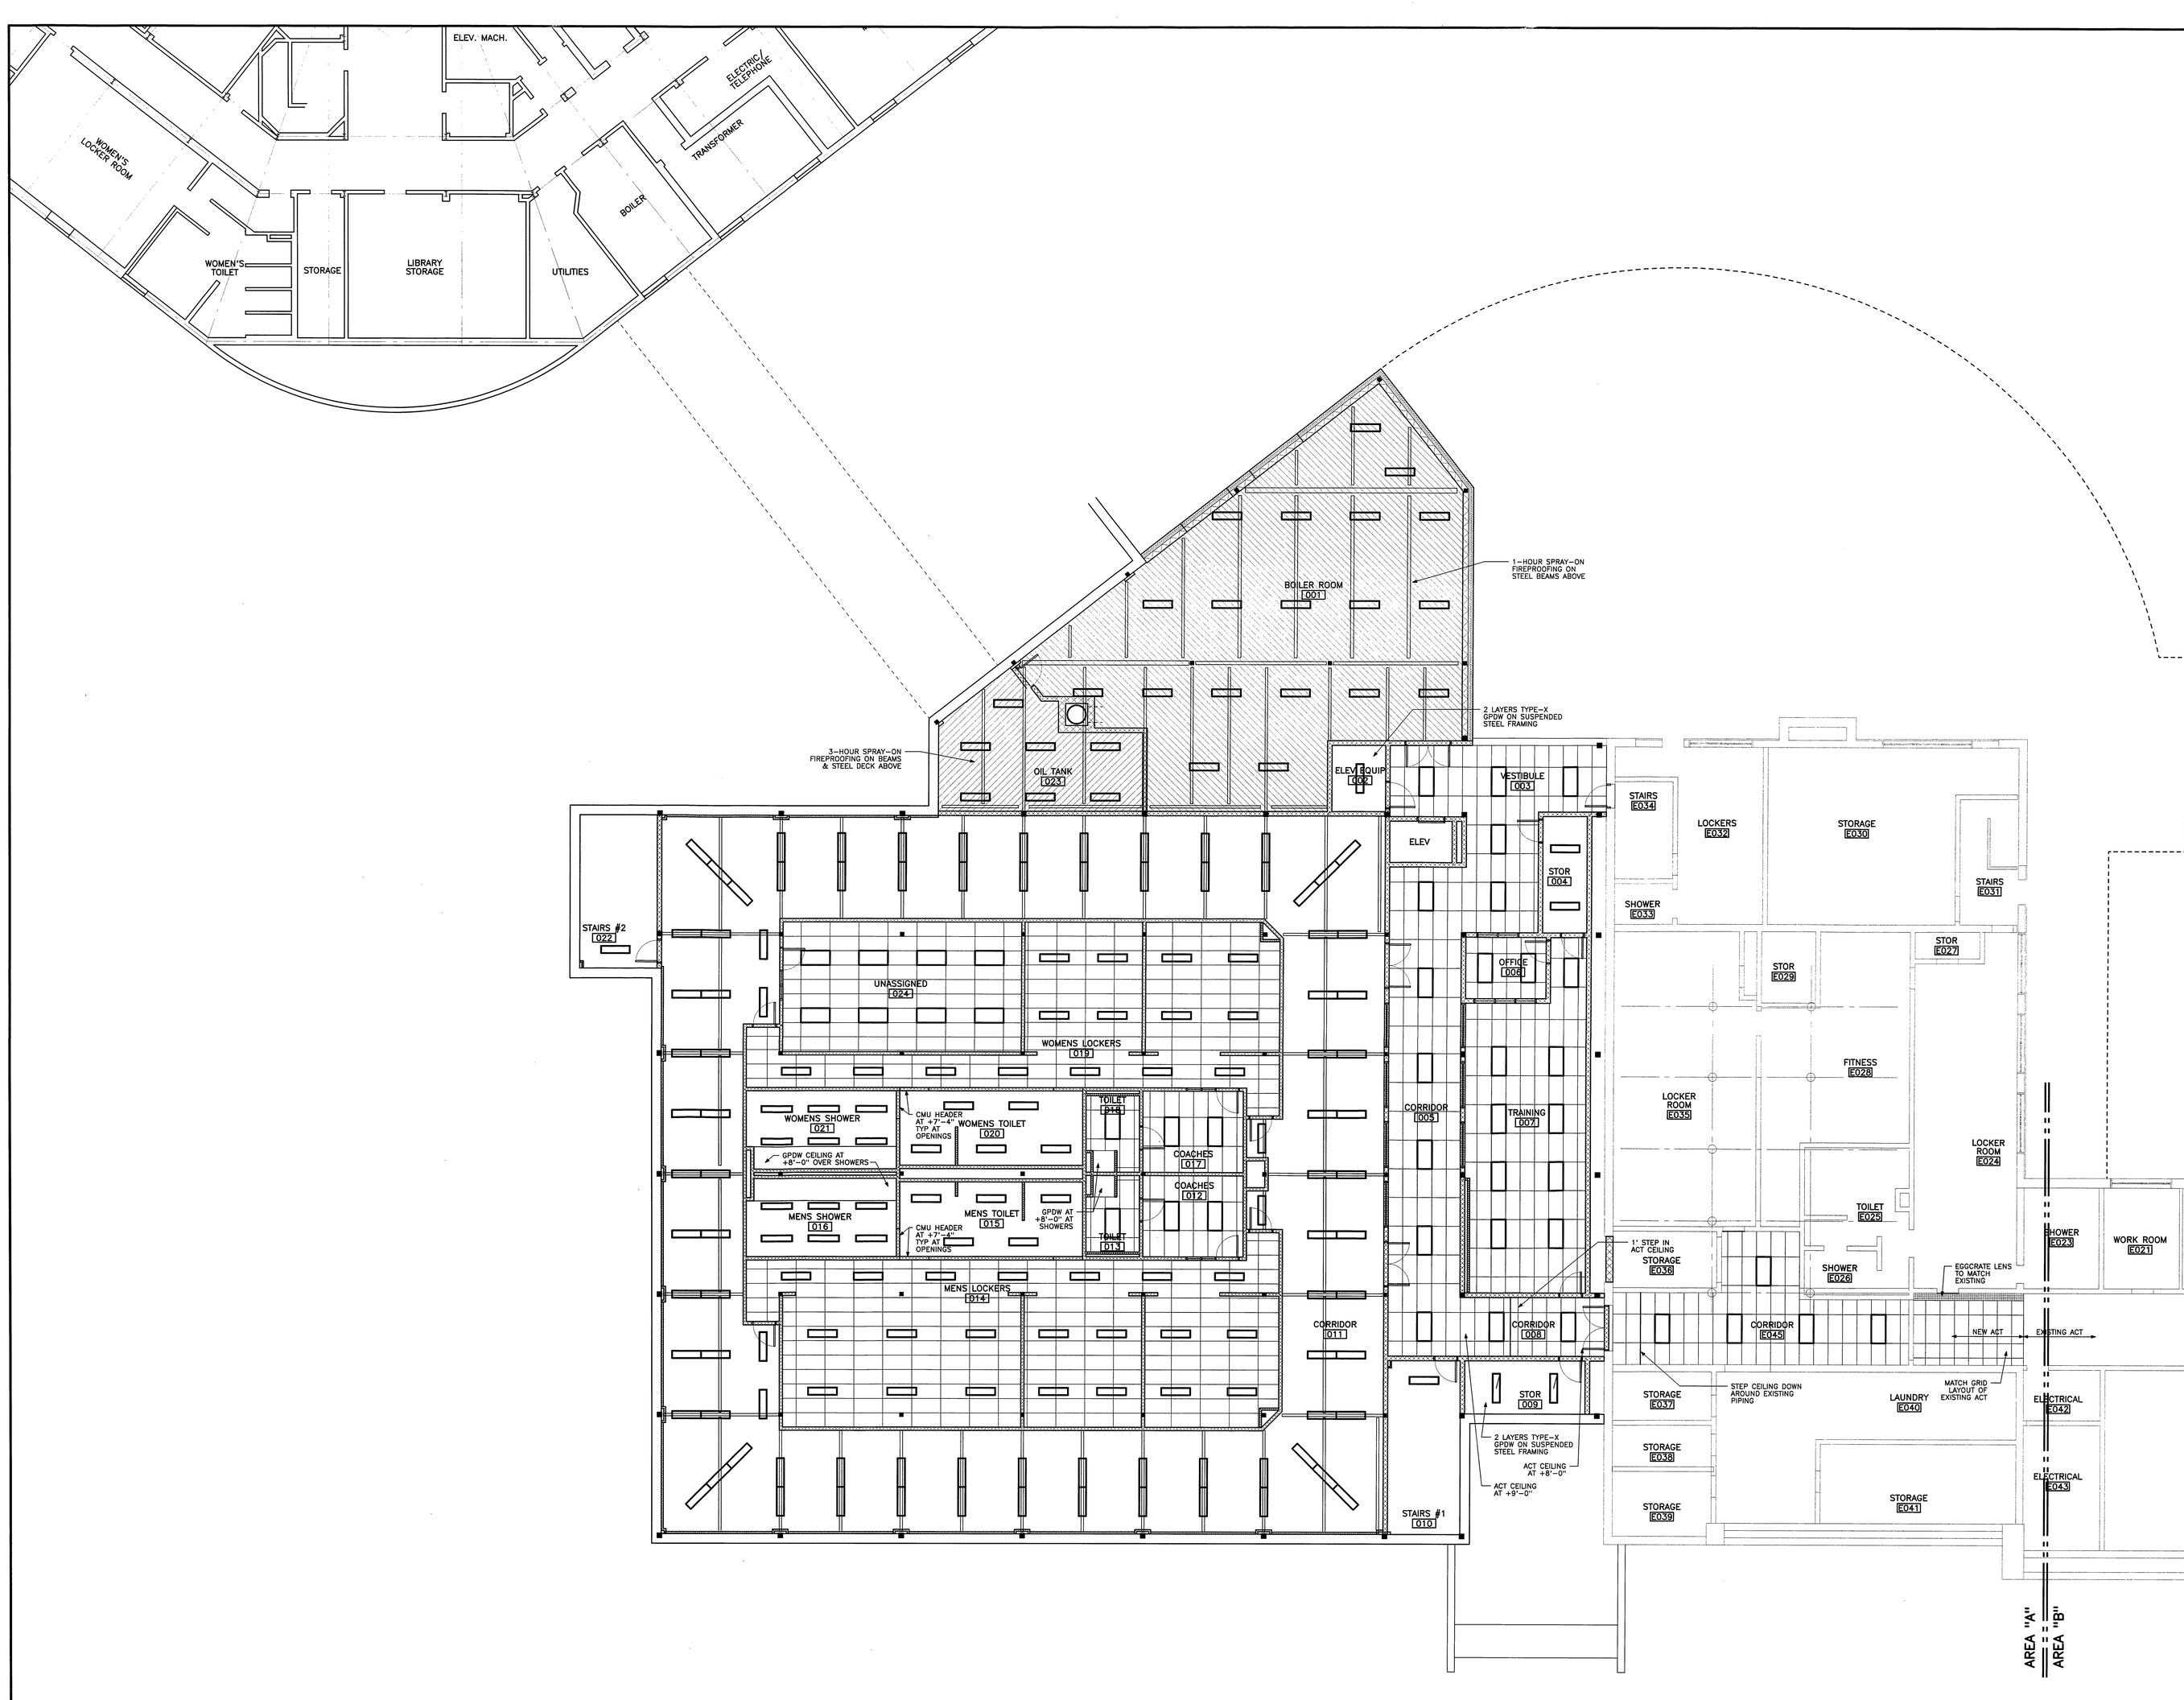

Architects + Engineers

HARRIMAN ASSOCIATES

One Auburn Business Park
Auburn, Maine 04210

207.784.5100 tel
207.783.3017 Fax
www.harriman.com

Building communities since 1870

© 2004

Project Title

CHEVERUS HIGH SCHOOL PHASE 3-ADDITIONS & RENOVATIONS

PORTLAND, MAINE

HA Project No. 02103

Key Plan

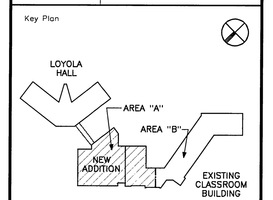

LEGEND

- LIGHT FIXTURES SEE ELEC DWGS
- SUPPLY AIR DIFFUSER SEE MECH DWGS
- RETURN AIR REGISTER SEE MECH DWGS
- LINEAR DIFFUSER SEE MECH DWGS
- AP — CEILING ACCESS PANEL
- SMOKE DETECTOR
- OCCUPANCY SENSOR
- FIRE ALARM HORN LOUD SPEAKER

GENERAL NOTES

1. IN AREAS WHERE EXISTING GPDW CEILING IS REMOVED FOR MECHANICAL/ELECTRICAL SERVICES, PROVIDE NEW FURRING AND GPDW CEILING TO MATCH EXISTING. PROVIDE SMOOTH TRANSITION.
2. IN AREAS WHERE EXISTING ACT IS REMOVED FOR MECHANICAL/ELECTRICAL SERVICES, REINSTALL ACT SALVAGED DURING REMOVAL OPERATIONS.

Mark	Date	Description
–	05-28-04	ISSUED FOR BID
–	05-17-04	OWNER REVIEW
–	02-27-04	DD REVIEW

Issue Dates

Drawing Status

Drawing Title

GROUND FLOOR CEILING PLAN AREA A

PA / PE: JPL | Drawn By: JPL

Drawing Number

A70.1

PLOT DATE: May 28 2004 15:38:08 for /c/school/02103/h_pln001.ab/_a70_1 snt by jpjar