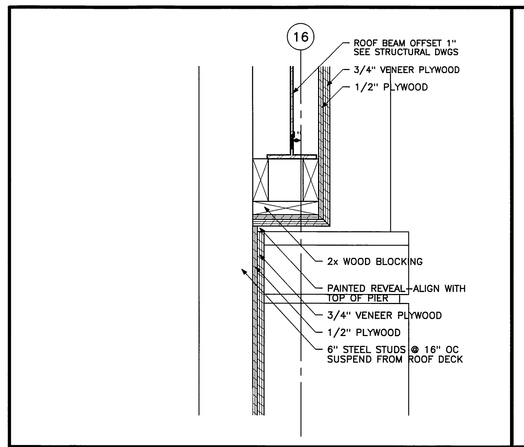

SECTION THRU PANELING AT WALL — E6

1 1/2" = 1'-0" | 0 4" 8" 1' | REF: A30.3

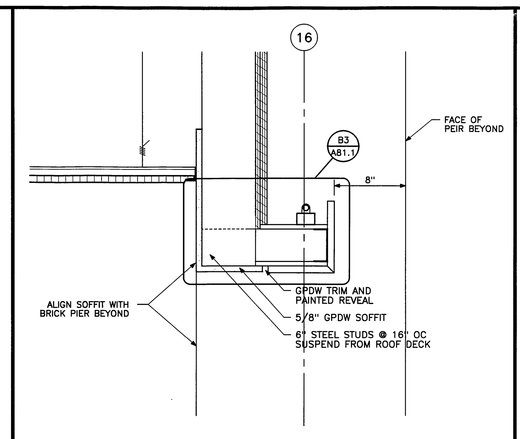

SECTION THRU LIGHT COVE AT WALL — E5

1 1/2" = 1'-0" | 0 4" 8" 1' | REF: A30.3

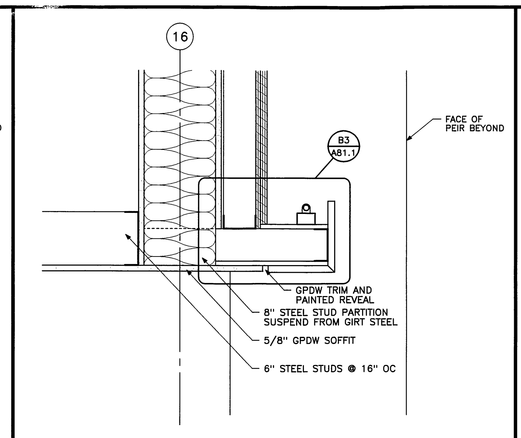

SECTION THRU LIGHT COVE AT DOOR ALCOVE — E4

1 1/2" = 1'-0" | 0 4" 8" 1' | REF: A81.1

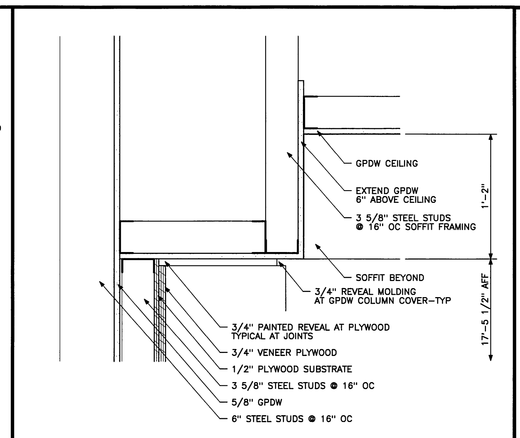

SECTION THRU LOBBY SOFFIT — E3

1 1/2" = 1'-0" | 0 4" 8" 1' | REF: A81.1

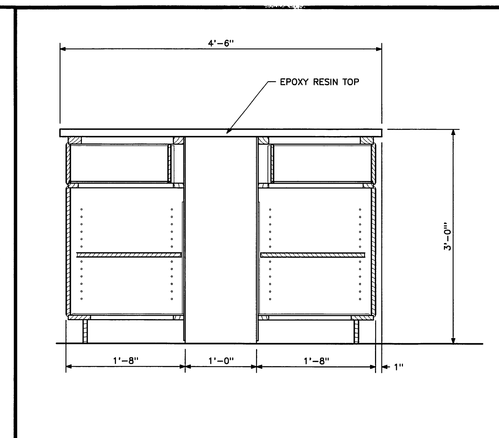

SECTION THRU ISLAND BASE CABINETS — E2

1" = 1'-0" | 0 1/2" 1' 1 1/2" | REF: NA

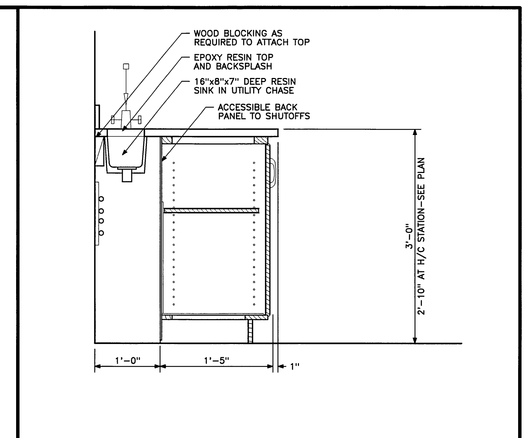

SECTION THRU SCIENCE LAB SINK BASE — E1

1" = 1'-0" | 0 1/2" 1' 1 1/2" | REF: NA

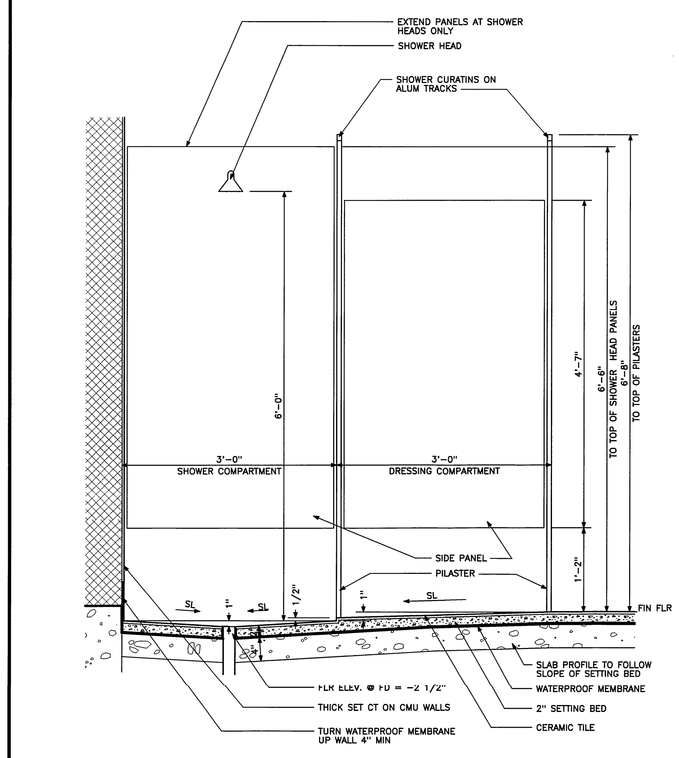

SHOWER / DRESSING COMPARTMENT SECTION — C5

1" = 1'-0" | 0 1/2" 1' 1 1/2" | REF: A75.1

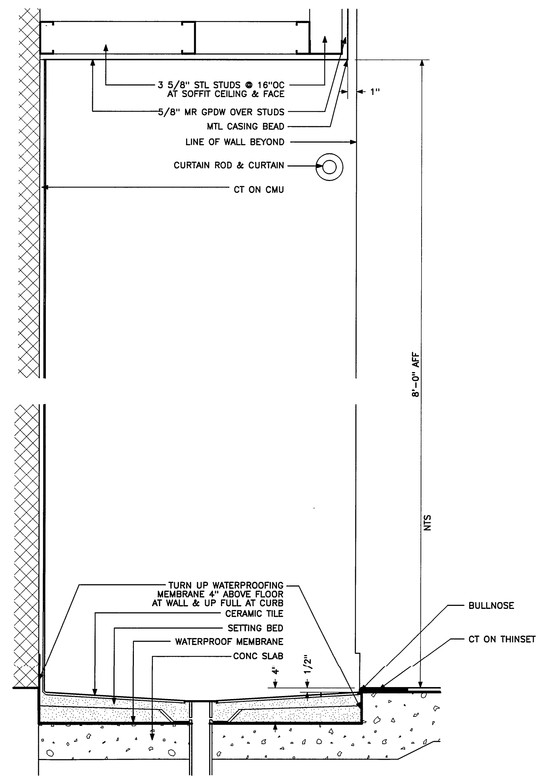

SHOWER SECTION — C4

1 1/2" = 1'-0" | 0 4" 8" 1' | REF: A75.1

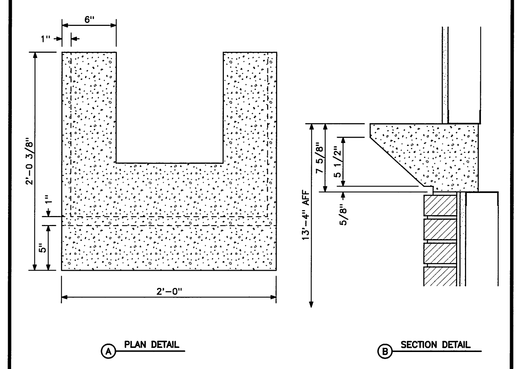

SECTION THRU PIER AT PRECAST CAPITAL — D3

1 1/2" = 1'-0" | 0 4" 8" 1' | REF: A81.1

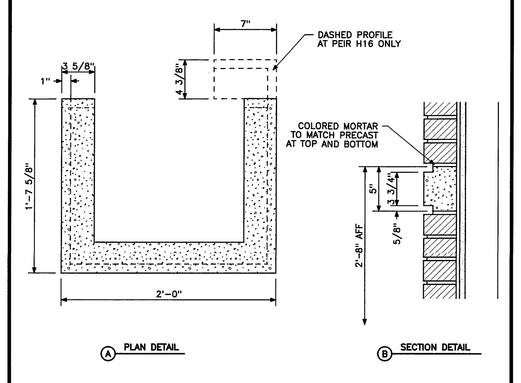

SECTION THRU PIER AT PRECAST BAND — C3

1 1/2" = 1'-0" | 0 4" 8" 1' | REF: A81.1

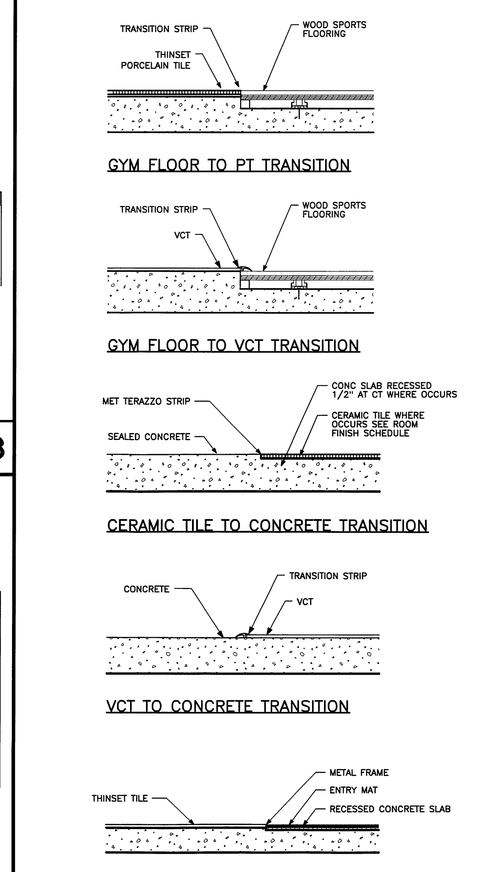

FLOOR TRANSITION DETAILS — C2

1" = 1'-0" | 0 1/2" 1' 1 1/2" | REF: NA

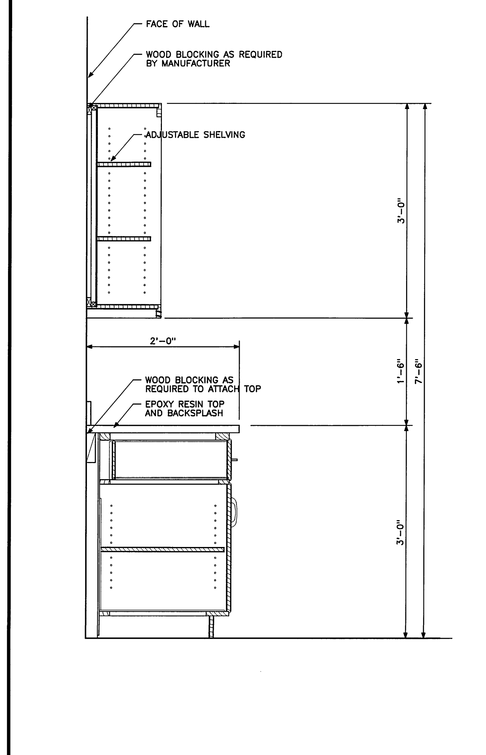

TYPICAL SECTION THRU PREP ROOM COUNTER — C1

1" = 1'-0" | 0 1/2" 1' 1 1/2" | REF: NA

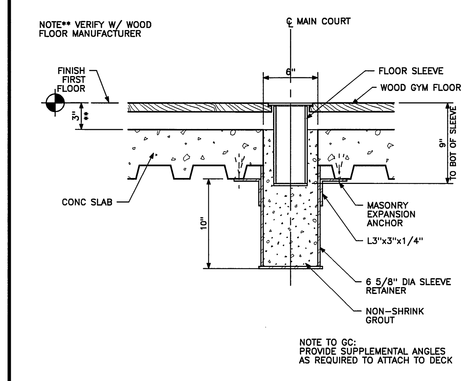

VOLLEYBALL FLOOR SLEEVE — B6

1 1/2" = 1'-0" | 0 4" 8" 1' | REF: A10.3

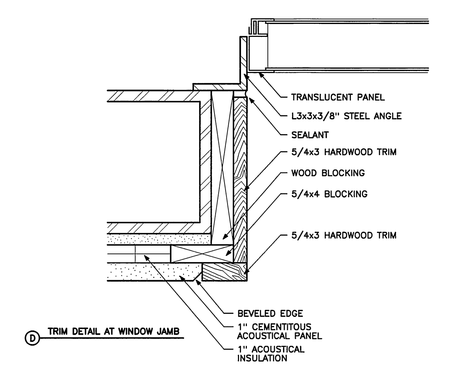

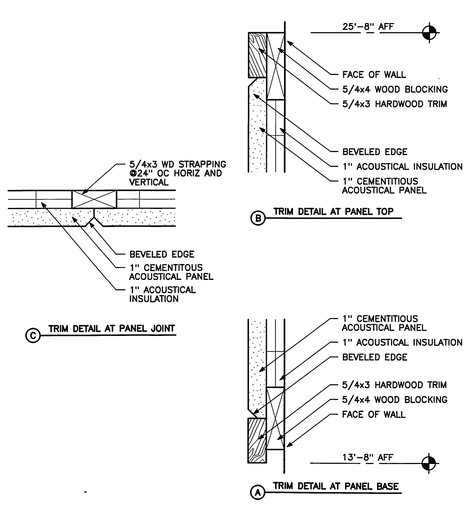

CEMENTITIOUS ACOUSTIC PANEL DETAILS — A4

3" = 1'-0" | 0 2" 4" 6" | REF: NA

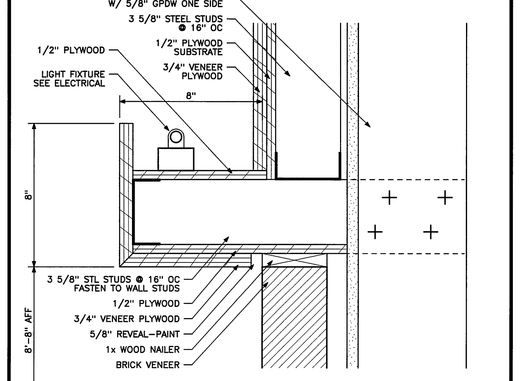

LOBBY LIGHT COVE DETAIL — B3

3" = 1'-0" | 0 2" 4" 6" | REF: NA

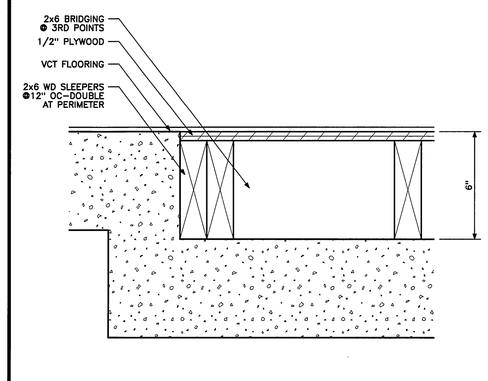

INFILL AT FLOOR DEPRESSION — B2

3" = 1'-0" | 0 2" 4" 6" | REF: A10.3

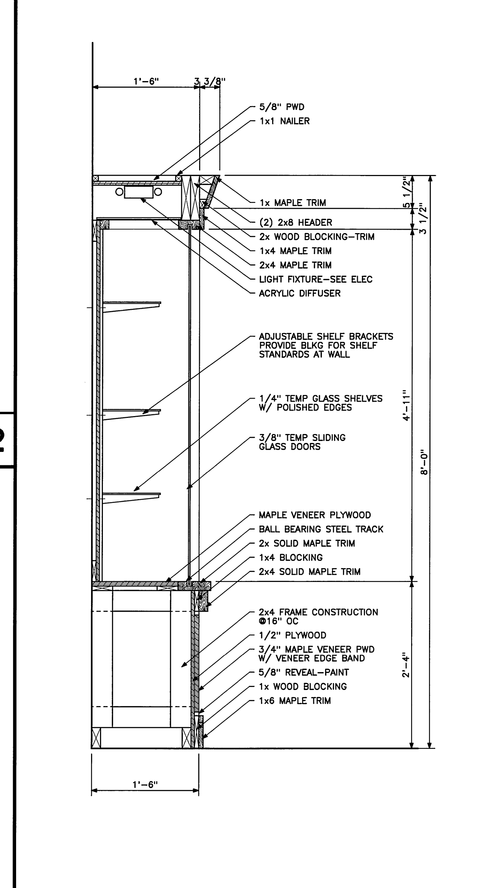

TYPICAL SECTION THRU PREP ROOM COUNTER — C1

1" = 1'-0" | 0 1/2" 1' 1 1/2" | REF: NA

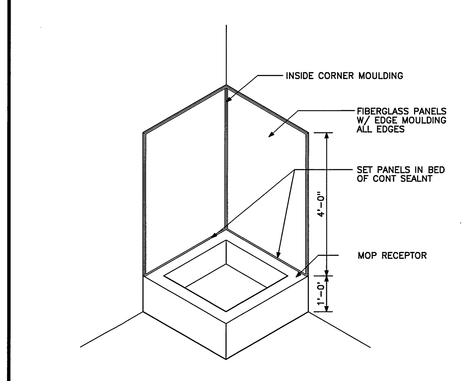

MOP RECEPTOR DETAIL — A6

1" = 1'-0" | 0 1/2" 1' 1 1/2" | REF: FLOOR PLAN

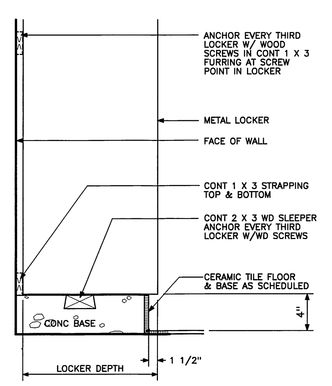

LOCKER BASE DETAIL — A5

1" = 1'-0" | 0 1/2" 1' 1 1/2" | REF: FLOOR PLANS

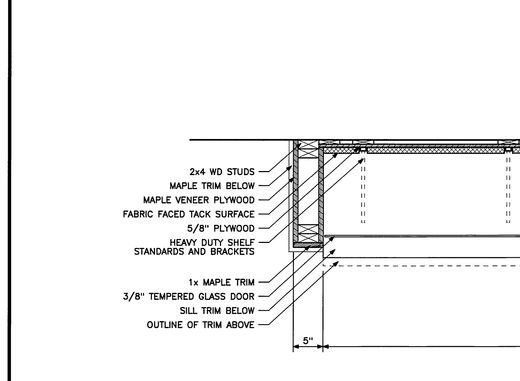

SECTION THRU LOBBY DISPLAY CASE — A2

1" = 1'-0" | 0 1/2" 1' 1 1/2" | REF: NA

SECTION THRU LOBBY DISPLAY CASE — A1

1" = 1'-0" | 0 1/2" 1' 1 1/2" | REF: A81.1

Architects + Engineers

HARRIMAN ASSOCIATES

One Auburn Technical Park
Auburn, Maine 04210

207.784.1500 tel
207.783.3017 Fax
www.harriman.com

Building communities since 1979

© 2004

Project Title

CHEVERUS HIGH SCHOOL PHASE 3-ADDITIONS & RENOVATIONS

PORTLAND, MAINE

HA Project No. 02103

Key Plan

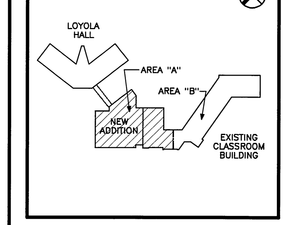

Mark	Date	Description
–	05-28-04	ISSUED FOR BID
–	05-17-04	OWNER REVIEW

Issue Dates

Drawing Status

Drawing Title

INTERIOR DETAILS

PA / PE: JPL | Drawn By: MDL

Drawing Number

A82.1

PLOT DATE: May 31 2004 22:32:21 for /c/school/02103/a82_1.db/_a-detl.sht by mdlee