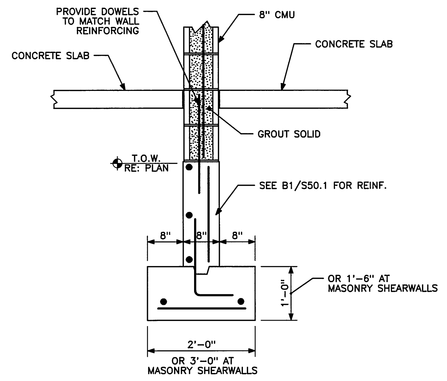

NOTE: SEE D1/S50.2 FOR DETAIL AT INTERIOR CMU WALLS 6" OR LESS

8" INT. PARTITION WITH CONCRETE WALL — D4

3/4" = 1'-0" | 0 1/2" 1" 2" | REF: NA

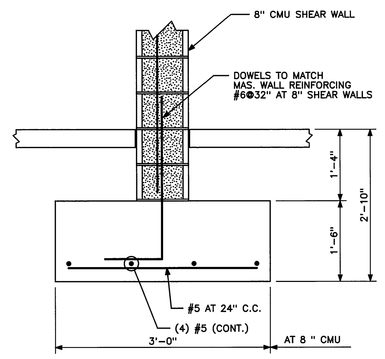

SECTION AT SHEAR WALL FOOTING — D3

3/4" = 1'-0" | 0 1/2" 1" 2" | REF: NA

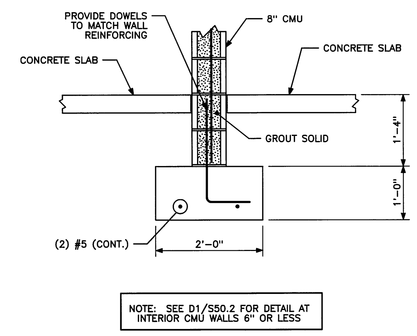

NOTE: SEE D1/S50.2 FOR DETAIL AT INTERIOR CMU WALLS 6" OR LESS

TYPICAL DETAIL AT 8" INTERIOR CMU PARTITION — D2

3/4" = 1'-0" | 0 1/2" 1" 2" | REF: NA

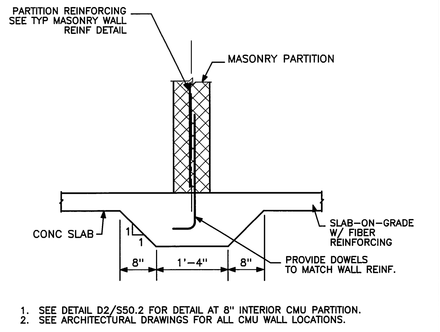

1. SEE DETAIL D2/S50.2 FOR DETAIL AT 8" INTERIOR CMU PARTITION.
2. SEE ARCHITECTURAL DRAWINGS FOR ALL CMU WALL LOCATIONS.

THICKENED SLAB UNDER CMU PARTITION 6" OR LESS — D1

NO SCALE | | REF: NA

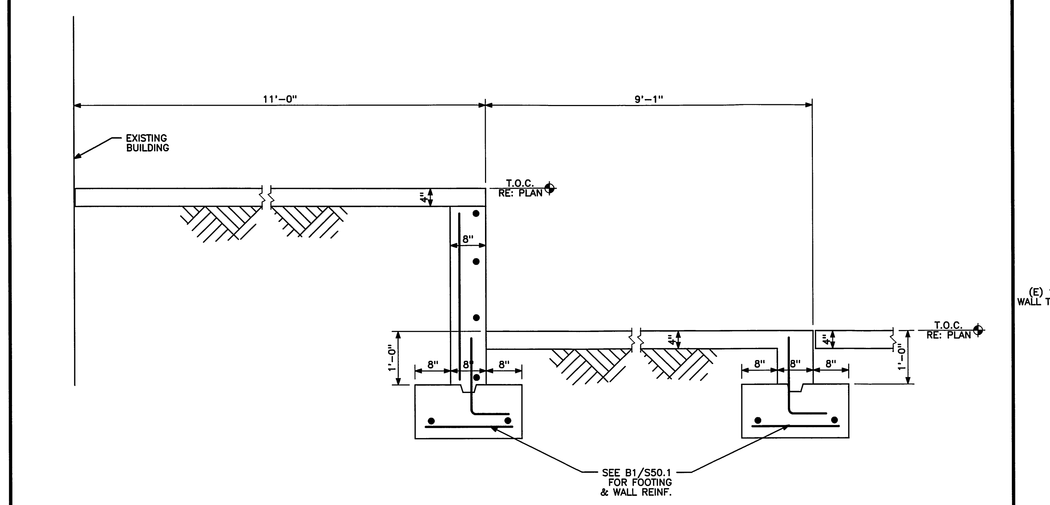

SECTION — B5

3/4" = 1'-0" | 0 1/2" 1" 2" | REF: NA

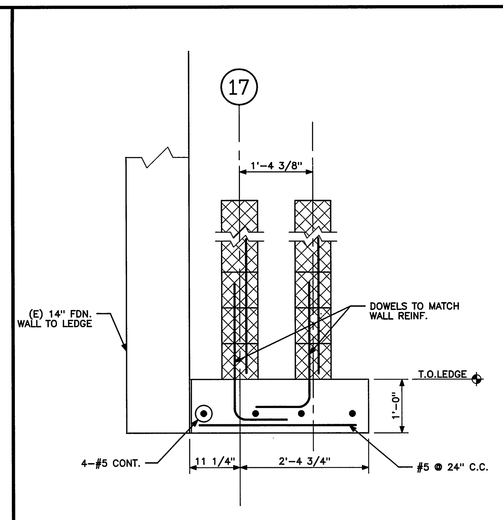

DOUBLE CMU WALL AT EXISTING — B4

3/4" = 1'-0" | 0 1/2" 1" 2" | REF: NA

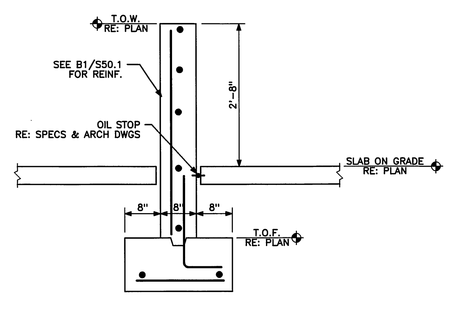

SHORT WALL AT OIL TANK — B3

3/4" = 1'-0" | 0 1/2" 1" 2" | REF: NA

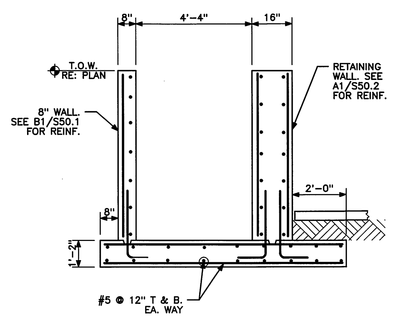

REAR ENTRANCE AT RETAINING WALL — B2

3/8" = 1'-0" | 0 1" 2" 4" | REF: NA

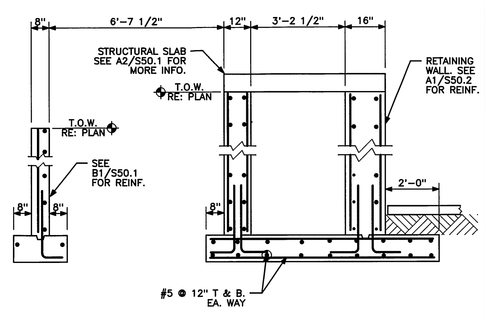

ENTRANCE SECTION — B1

3/8" = 1'-0" | 0 1" 2" 4" | REF: NA

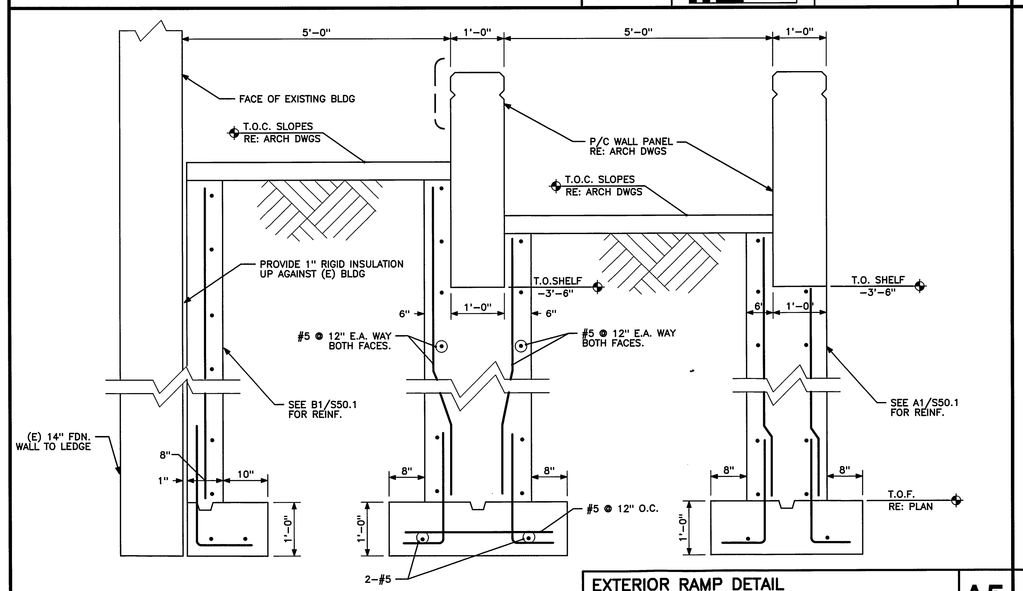

EXTERIOR RAMP DETAIL — A5

3/4" = 1'-0" | 0 1/2" 1" 2" | REF: NA

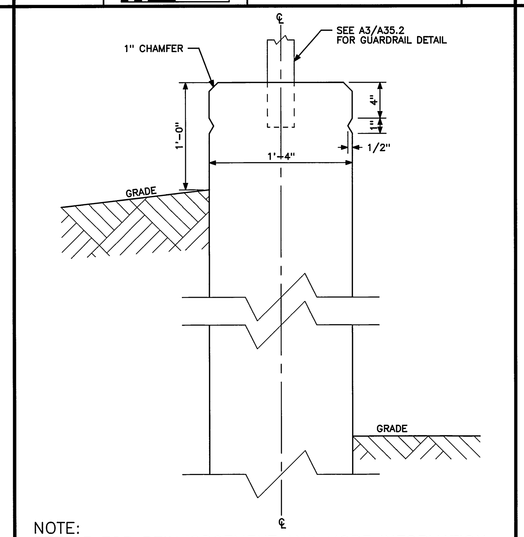

NOTE:
SEE A3 FOR REINFORCEMENT AND MORE INFORMATION.

RETAINING WALL SECTION — A4

1 1/2" = 1'-0" | 0 4" 8" 1' | REF: NA

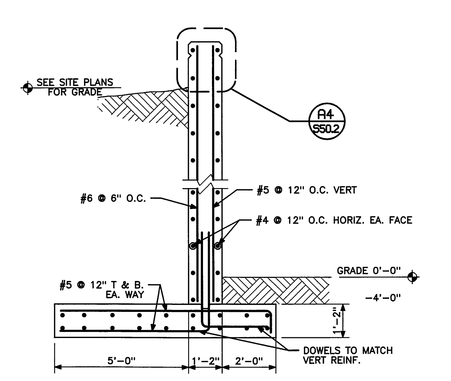

EXTERIOR RETAINING WALL — A3

3/8" = 1'-0" | 0 1" 2" 4" | REF: NA

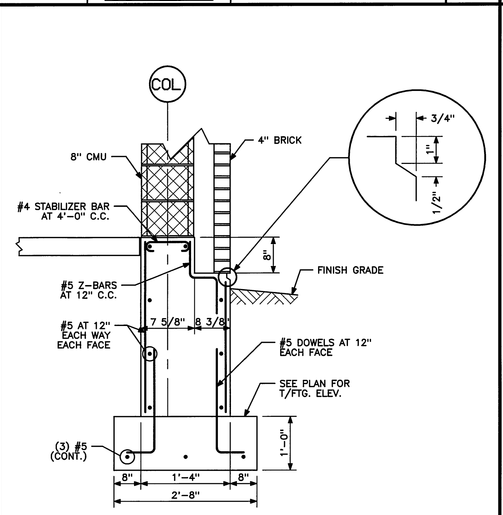

SECTION — A2

3/4" = 1'-0" | 0 1/2" 1" 2" | REF: NA

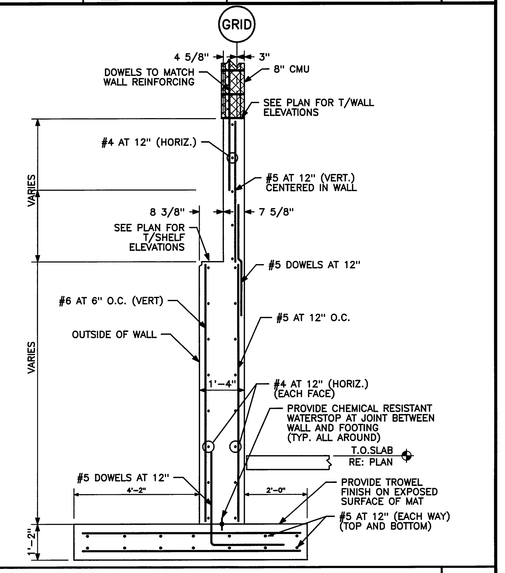

TYPICAL RETAINING WALL — A1

1/2" = 1'-0" | 0 1' 2' 3' | REF: NA

Architects + Engineers

HARRIMAN ASSOCIATES

One Auburn Business Park
Auburn, Maine 04210

207.784.5700 tel
207.783.3017 fax
www.harriman.com

Building communities since 1870

© 2003

Project Title

CHEVERUS HIGH SCHOOL PHASE 3-ADDITIONS & RENOVATIONS

PORTLAND, MAINE

HA Project No. 02103

Key Plan

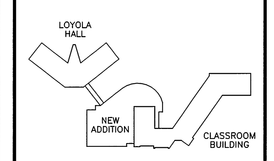

Mark	Date	Description
–	05-28-04	ISSUED FOR BID
–	05-17-04	OWNER REVIEW

Issue Dates

Drawing Status

Drawing Title

FOUNDATION DETAILS

PA / PE: BKB | Drawn By: GPC

Drawing Number

S50.2

PLOT DATE: May 21 2004 09:17:18 for /c/school/02103/s_det001.db/s3.dr by mrlap