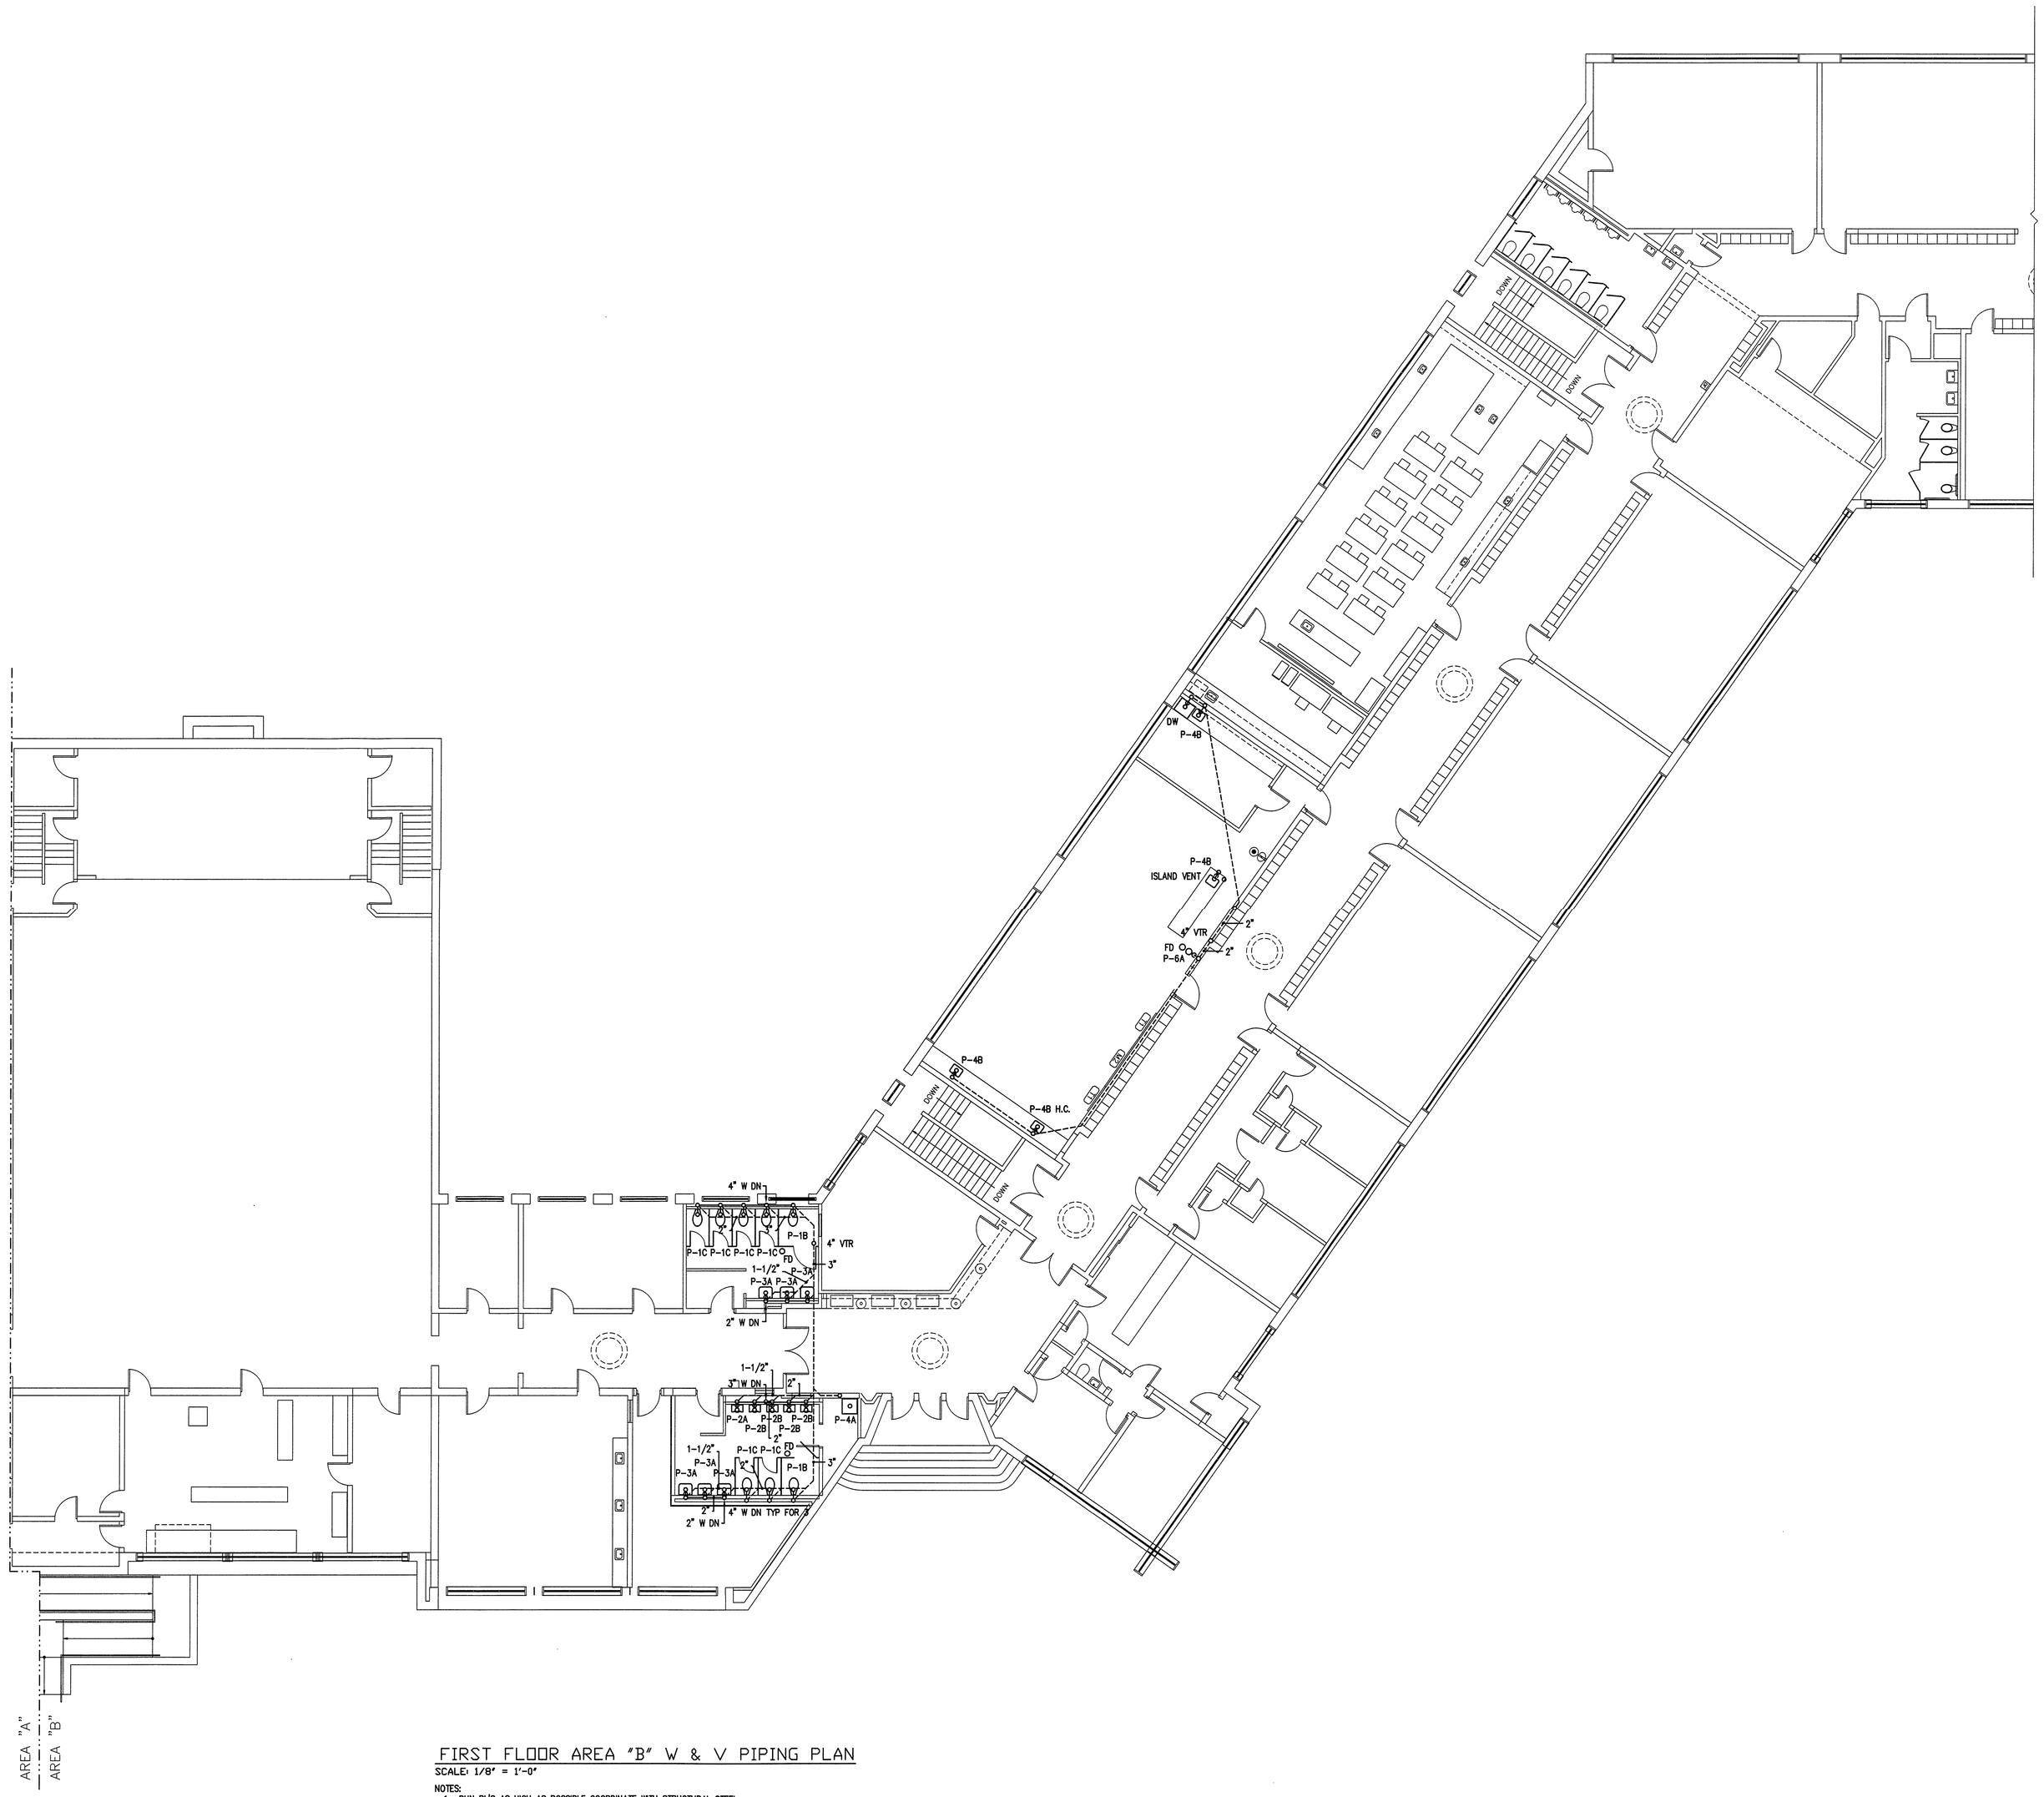

FIRST FLOOR AREA "B" W & V PIPING PLAN

SCALE: 1/8" = 1'-0"

NOTES:
1. RUN RL'S AS HIGH AS POSSIBLE COORDINATE WITH STRUCTURAL STEEL.
2. PROVIDE 18" CLEARANCE AT CLEANOUTS.

Architects + Engineers

HARRIMAN ASSOCIATES

One Auburn Business Park
Auburn, Maine 04210

207.784.5100 tel
207.782.3017 fax
www.harriman.com

Building communities
since 1870

© 2004

Project Title

CHEVERUS HIGH SCHOOL
PHASE 3–ADDITIONS & RENOVATIONS

PORTLAND, MAINE

HA Project No. 02103

Key Plan

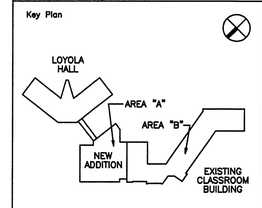

SEAL

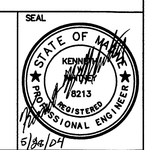

Ames Hewett & Gifford
CONSULTING ENGINEERS LLC DESIGNERS
161 MAIN STREET WINTHROP, MAINE
Tel 207•377•6969 Fax 207•377•7584
AHG Proj No: 04028

Mark	Date	Description
	05-28-04	1ISSUED FOR BID
	05-17-04	OWNER REVIEW

Issue Dates

Drawing Status

Drawing Title

FIRST FLOOR
AREA "B"
W & V PIPING PLAN

PA / PE: KWW | Drawn By: AJL

Drawing Number

P10.2B