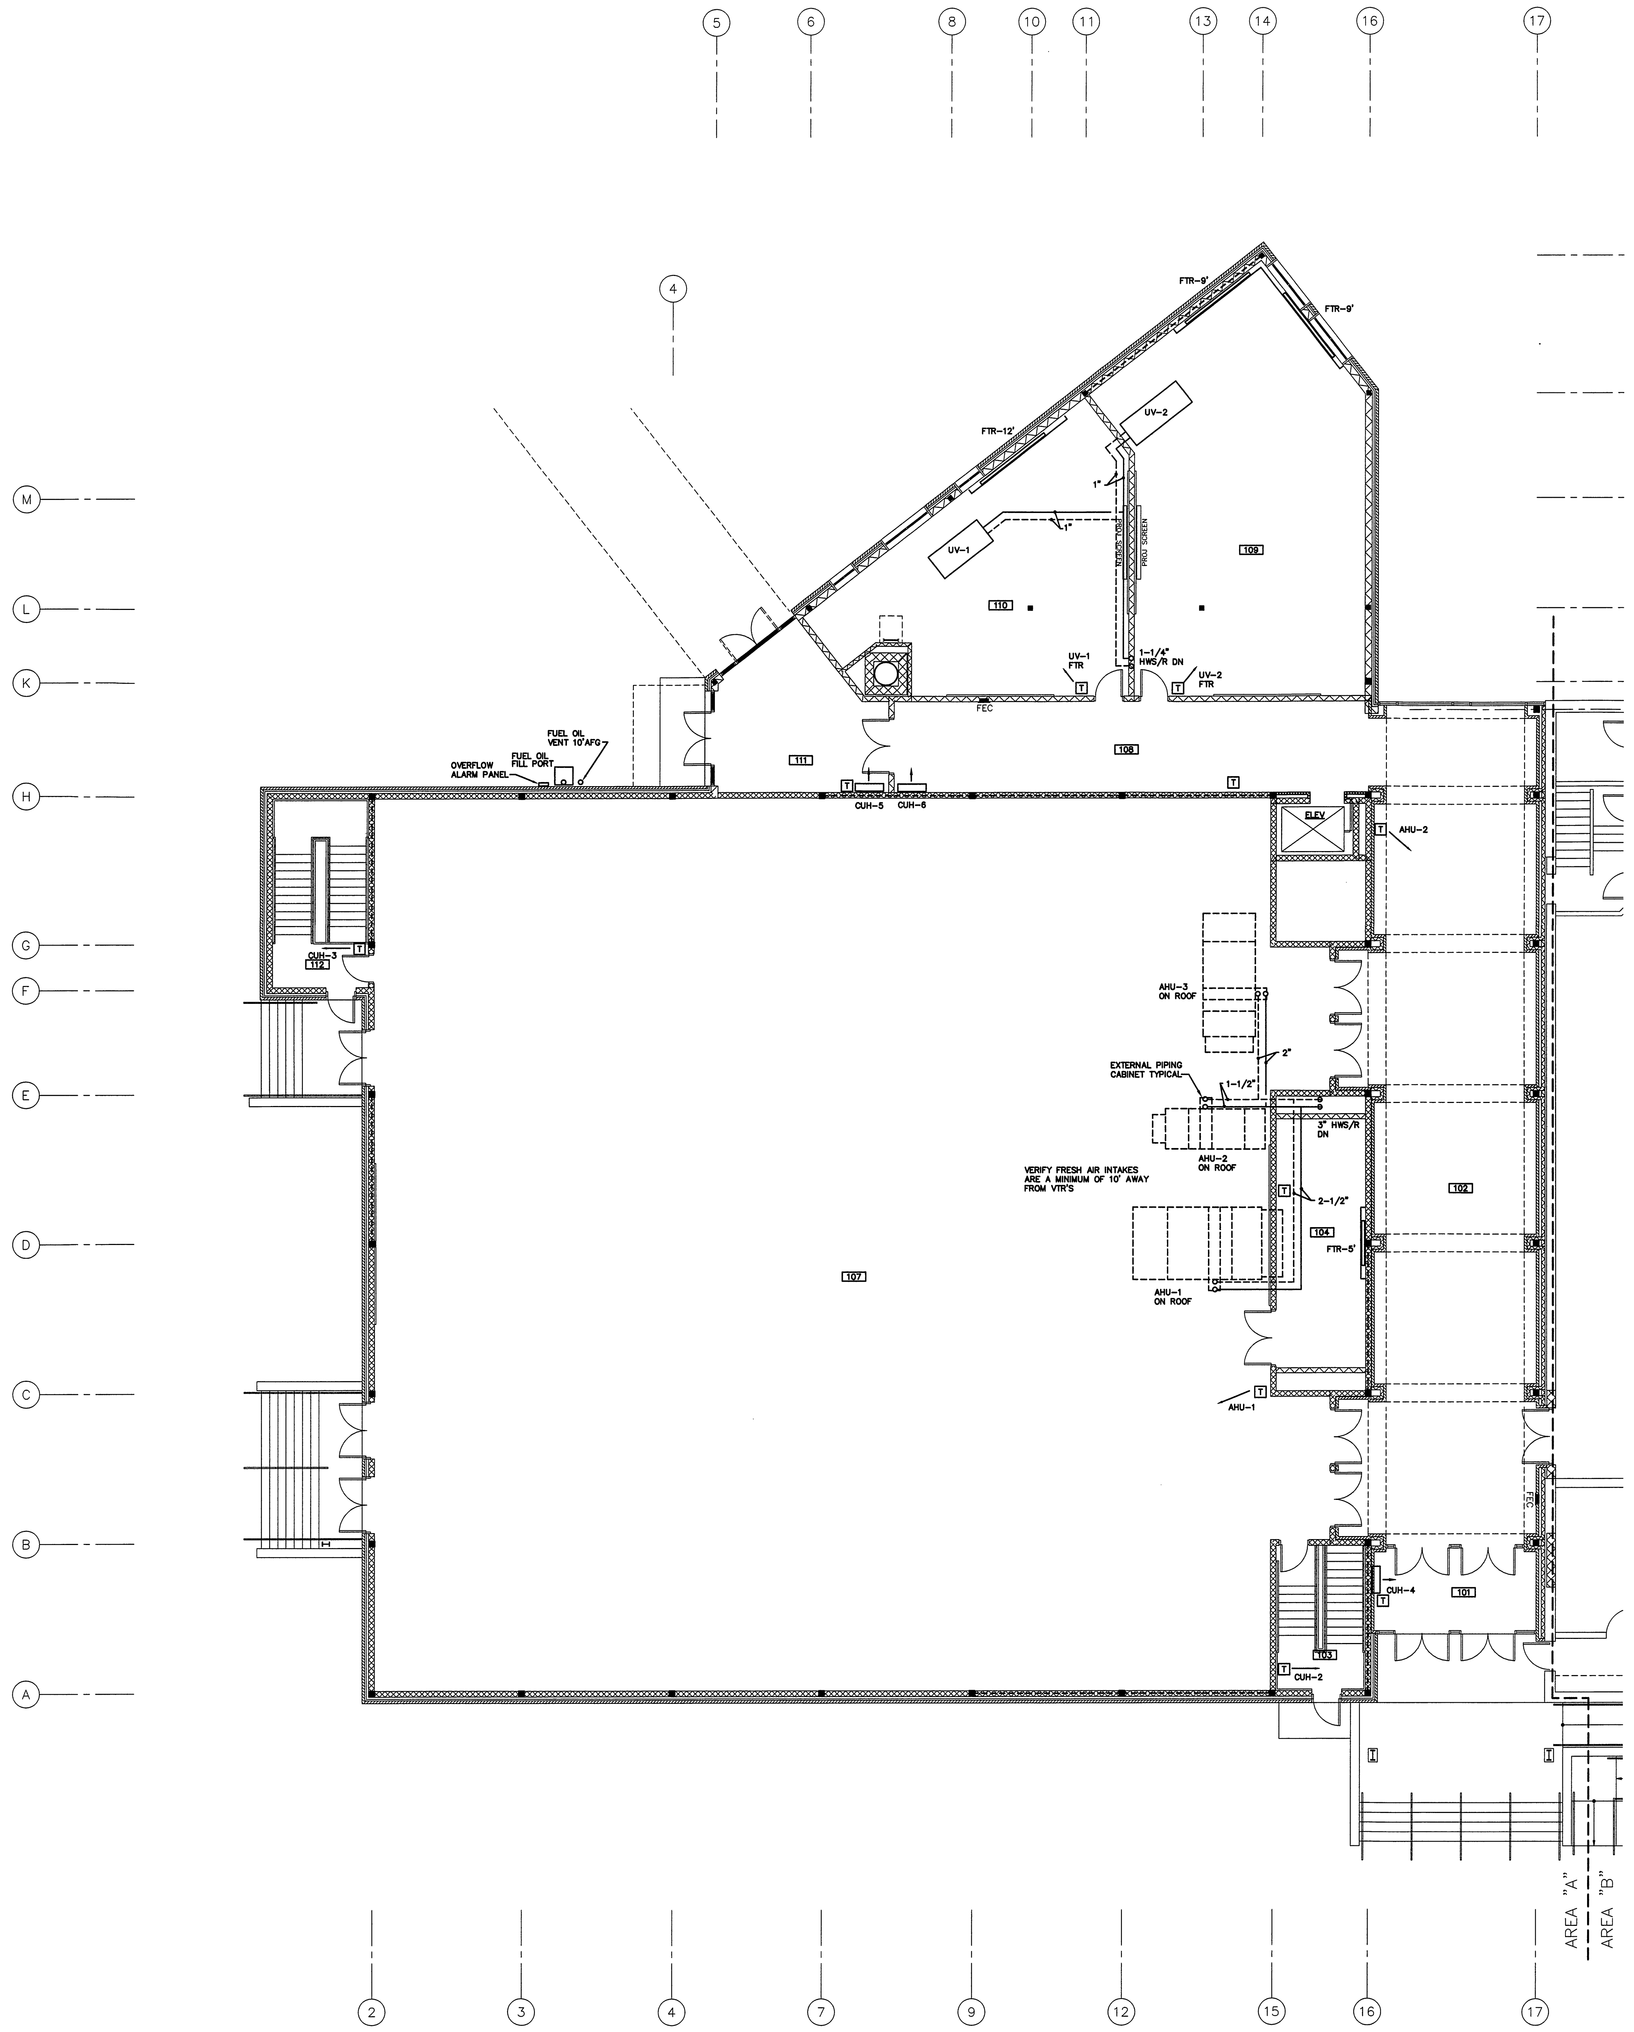

GENERAL NOTES:

1. MINIMUM PIPE SIZE = 3/4"

FIRST FLOOR PLAN PIPING – AREA A

1/8" = 1'-0" | 0 4" 8" 12" | REF: | A1

Architects • Engineers

HARRIMAN ASSOCIATES

One Auburn Business Park
Auburn, Maine 04210

207.784.5100 tel
207.782.3017 fax
www.harriman.com

Building communities since 1970

© 2004

Project Title

CHEVERUS HIGH SCHOOL PHASE 3-ADDITIONS & RENOVATIONS

PORTLAND, MAINE

HA Project No. 02103

Key Plan

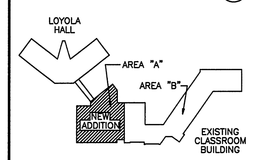

SEAL

Ames Hewett & Gifford
CONSULTING ENGINEERS
161 MAIN STREET WINTHROP, MAINE
Tel 207-377-6969 Fax 207-377-7584
AHG Proj No: 04028

Mark	Date	Description
–	05-28-04	ISSUED FOR BID
–	05-17-04	OWNER REVIEW

Issue Dates

Drawing Status

Drawing Title

FIRST FLOOR PLAN PIPING AREA A

PA / PE: KWW | Drawn By: KWW

Drawing Number

M20.2A

PLOT DATE: 05-28-04