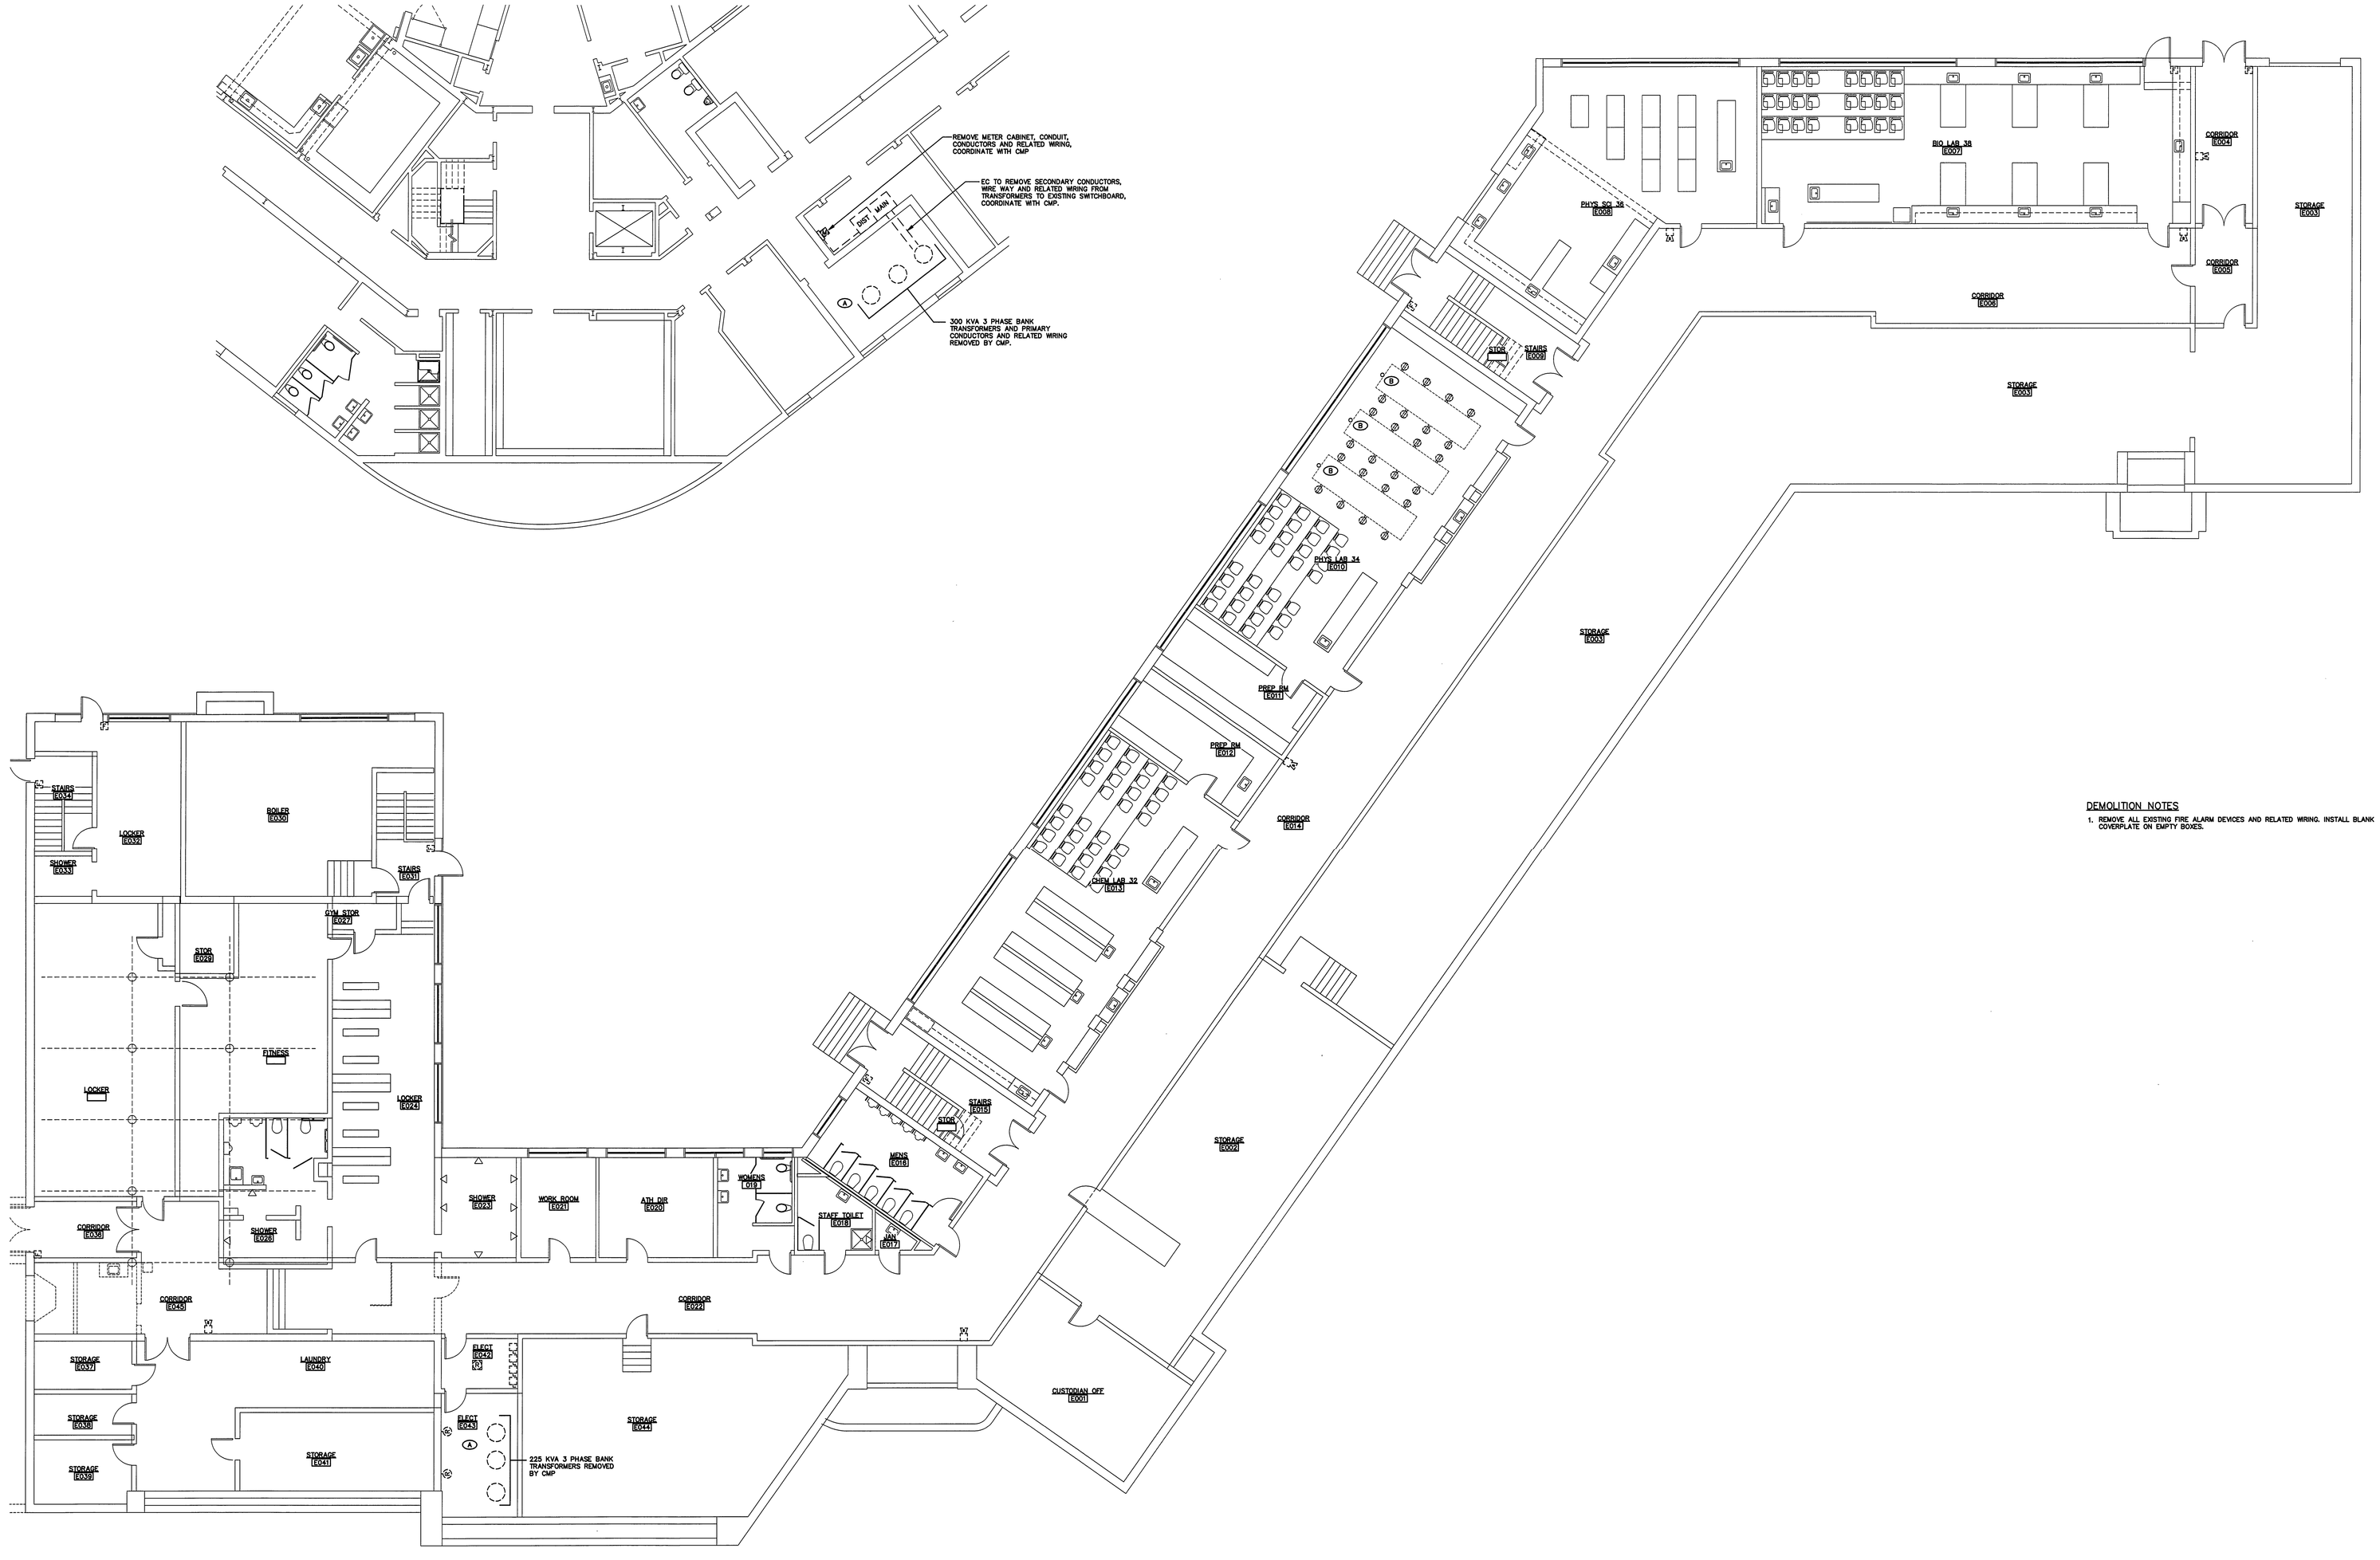

DEMOLITION NOTES

1. REMOVE ALL EXISTING FIRE ALARM DEVICES AND RELATED WIRING. INSTALL BLANK COVERPLATE ON EMPTY BOXES.

GROUND FLOOR PLAN DEMOLITION – AREA B

1/8" = 1'-0" | 0 4' 8' 12' | REF: | A1

Architects + Engineers

HARRIMAN ASSOCIATES

One Auburn Business Park
Auburn, Maine 04210

207.784.5500 tel
207.782.3017 fax
www.harriman.com

Building communities since 1970

© 2004

Project Title

CHEVERUS HIGH SCHOOL PHASE 3-ADDITIONS & RENOVATIONS

PORTLAND, MAINE

HA Project No.	02103

Key Plan

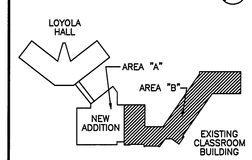

GENERAL NOTES

1. THIS PLAN HAS BEEN COMPILED FROM FIELD OBSERVATIONS AND OWNER SUPPLIED DRAWINGS. FIELD VERIFY ALL CONDITIONS AND OBSERVE NECESSARY SAFETY PRECAUTIONS BEFORE DOING ANY WORK.
2. RUN ANY SURFACE WIRING AS INCONSPICUOUS AS POSSIBLE, IN WALL AND CEILING CORNERS WHERE POSSIBLE.
3. DEVICES WITH AN "E" ARE EXISTING, "ER" REPLACE EXISTING, "RL" RELOATE, "N" NEW, AND "R" REMOVE.
4. DEVICES WITH CONTINUOUS LINETYPE ——— INDICATE NEW UNLESS OTHERWISE INDICATED.
5. DEVICES WITH DASHED LINETYPE — — — INDICATE EXISTING TO REMAIN UNLESS OTHERWISE INDICATED.
6. DEVICES WITH HIDDEN LINETYPE – – – – INDICATE REMOVE UNLESS OTHERWISE INDICATED.
7. IN EVENT ANY UNSAFE WIRING IS ENCOUNTERED, IMMEDIATELY NOTIFY ENGINEER FOR CORRECTIVE ACTION.

KEYED NOTES

(A) DEMOLITION IN THIS AREA TO BE COMPLETED BY CENTRAL MAINE POWER. COORDINATE ENERGIZING NEW SERVICE WITH CMP AND OWNER TO MINIMIZE POWER OUTAGE.

(B) TABLE TO BE RELOCATED TO 1ST FLOOR SCIENCE LAB. DISCONNECT WIRING, REMOVE CONDUIT AND CONDUCTORS TO JUNCTION BOX. DISASSEMBLE TABLES AND WIRING IN ORDER TO MOVE. REASSEMBLE IN SCIENCE LAB IN THE SAME CONFIGURATION.

SEAL

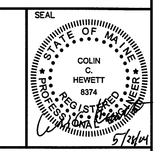

Ames Hewett & Gifford
CONSULTING ENGINEERS (LEED® DESIGNERS)
161 MAIN STREET WINTHROP, MAINE
Tel 207-377-6969 Fax 207-377-7584
AHG Proj No: 04028

Mark	Date	Description
–	05-28-04	ISSUED FOR BID
–	05-17-04	OWNER REVIEW

Issue Dates

Drawing Status

Drawing Title

GROUND FLOOR PLAN DEMOLITION AREA B

PA / PE: CCH	Drawn By: –

Drawing Number

E00.3B

PLOT DATE: 05-28-04