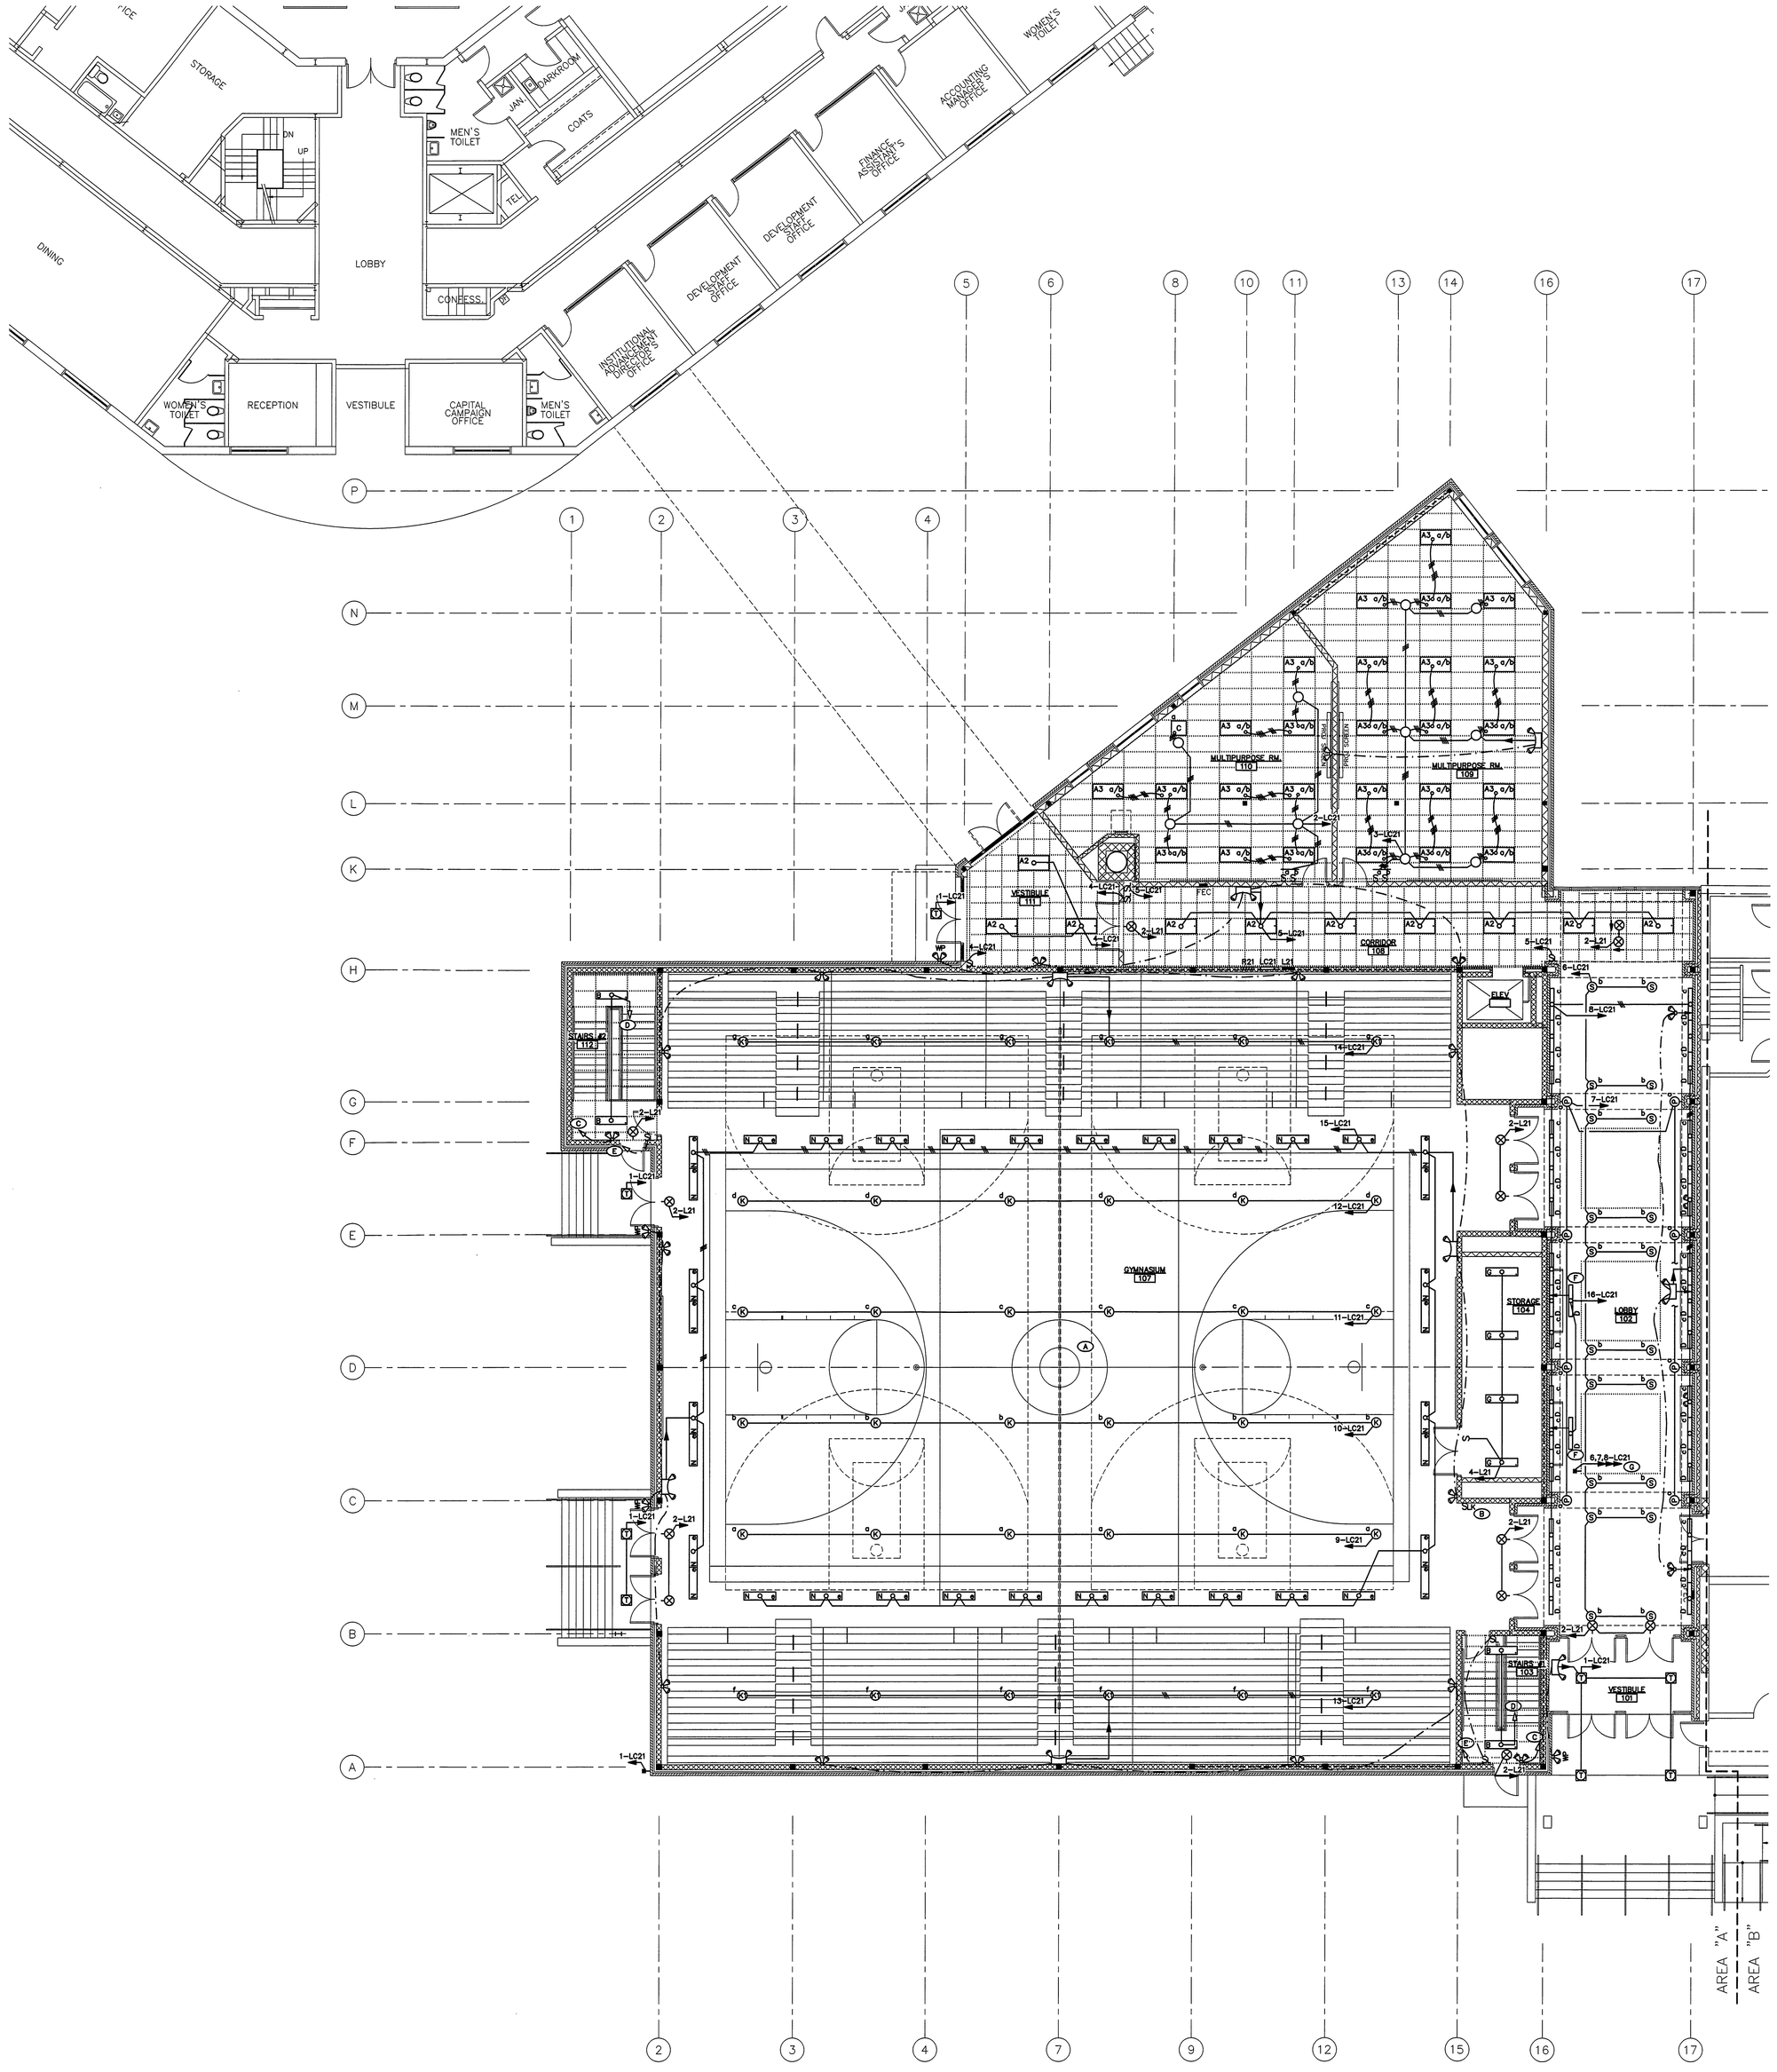

LIGHTING NOTES

1. PROVIDE 120/277V DUAL BALLASTS FOR ALL NEW LIGHTING FIXTURES.
2. EMERGENCY BATTERY PACKS SHALL BE WIRED TO THE PANELBOARD BRANCH CIRCUIT SERVING THAT AREA.

GENERAL NOTES

1. THIS PLAN HAS BEEN COMPILED FROM FIELD OBSERVATIONS AND OWNER SUPPLIED DRAWINGS. FIELD VERIFY ALL CONDITIONS AND OBSERVE NECESSARY SAFETY PRECAUTIONS BEFORE DOING ANY WORK.
2. RUN ANY SURFACE WIRING AS INCONSPICUOUS AS POSSIBLE, IN WALL AND CEILING CORNERS WHERE POSSIBLE.
3. DEVICES WITH AN "E" ARE EXISTING, "ER" REPLACE EXISTING, "RL" RELOCATE, "N" NEW, AND "R" REMOVE.
4. DEVICES WITH CONTINUOUS LINETYPE ——— INDICATE NEW UNLESS OTHERWISE INDICATED.
5. DEVICES WITH DASHED LINETYPE – – – – INDICATE EXISTING TO REMAIN UNLESS OTHERWISE INDICATED.
6. DEVICES WITH HIDDEN LINETYPE – – – – INDICATE REMOVE UNLESS OTHERWISE INDICATED.
7. IN EVENT ANY UNSAFE WIRING IS ENCOUNTERED, IMMEDIATELY NOTIFY ENGINEER FOR CORRECTIVE ACTION.

KEYED NOTES

(A) INSTALL WIRE GUARDS ON ALL EMERGENCY LIGHTING DEVICES AND EXIT SIGNS IN GYMNASIUM.
(B) KEY ENABLE LOW VOLTAGE SWITCH, SEE DETAIL ON DRAWING E00.1.
(C) WIRE DOWN TO NEXT REMOTE EMERGENCY LIGHTING HEADS, SEE DRAWING E10.1A FOR CONTINUATION.
(D) WIRE DOWN TO NEXT LIGHTING FIXTURE, CIRCUIT 4–LC11. SEE DRAWING E10.1A FOR CONTINUATION.
(E) WIRE DOWN TO NEXT LOW VOLTAGE SWITCH, CIRCUIT 4–LC11. SEE DRAWING E10.1A FOR CONTINUATION.
(F) INSTALL STRIPLIGHT IN DISPLAY CASE PER ARCHITECTURAL DETAIL, SHOWN ON DRAWING A82.1.
(G) MOUNT OUTDOOR PHOTOCELL FOR DAYLIGHT HARVESTING ON SIDE WALL OF SKYLIGHT.

FIRST FLOOR PLAN LIGHTING – AREA A | A1
1/8" = 1'-0" | 0 4' 8' 12' | REF:

Architects • Engineers
HARRIMAN ASSOCIATES
One Auburn Business Park
Auburn, Maine 04210
207.784.3200 tel
207.782.3017 fax
www.harriman.com
Building communities since 1859
© 2004

Project Title
CHEVERUS HIGH SCHOOL PHASE 3-ADDITIONS & RENOVATIONS
PORTLAND, MAINE

HA Project No. 02103

Key Plan

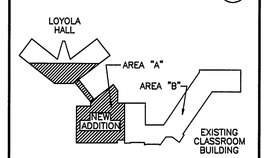

SEAL
STATE OF MAINE
COLIN C. HEWETT
6374
REGISTERED PROFESSIONAL ENGINEER
5/28/04

Ames Hewett & Gifford
CONSULTING ENGINEERS NOT DESIGNERS
161 MAIN STREET WINTHROP, MAINE
Tel 207•377•6969 Fax 207•377•7584
AHG Proj No: 04028

Mark	Date	Description
–	05–28–04	ISSUED FOR BID
–	05–17–04	OWNER REVIEW

Issue Dates

Drawing Status

Drawing Title
FIRST FLOOR PLAN LIGHTING AREA A

PA / PE: CCH | Drawn By: ELH

Drawing Number
E10.2A

PLOT DATE: 05–28–04