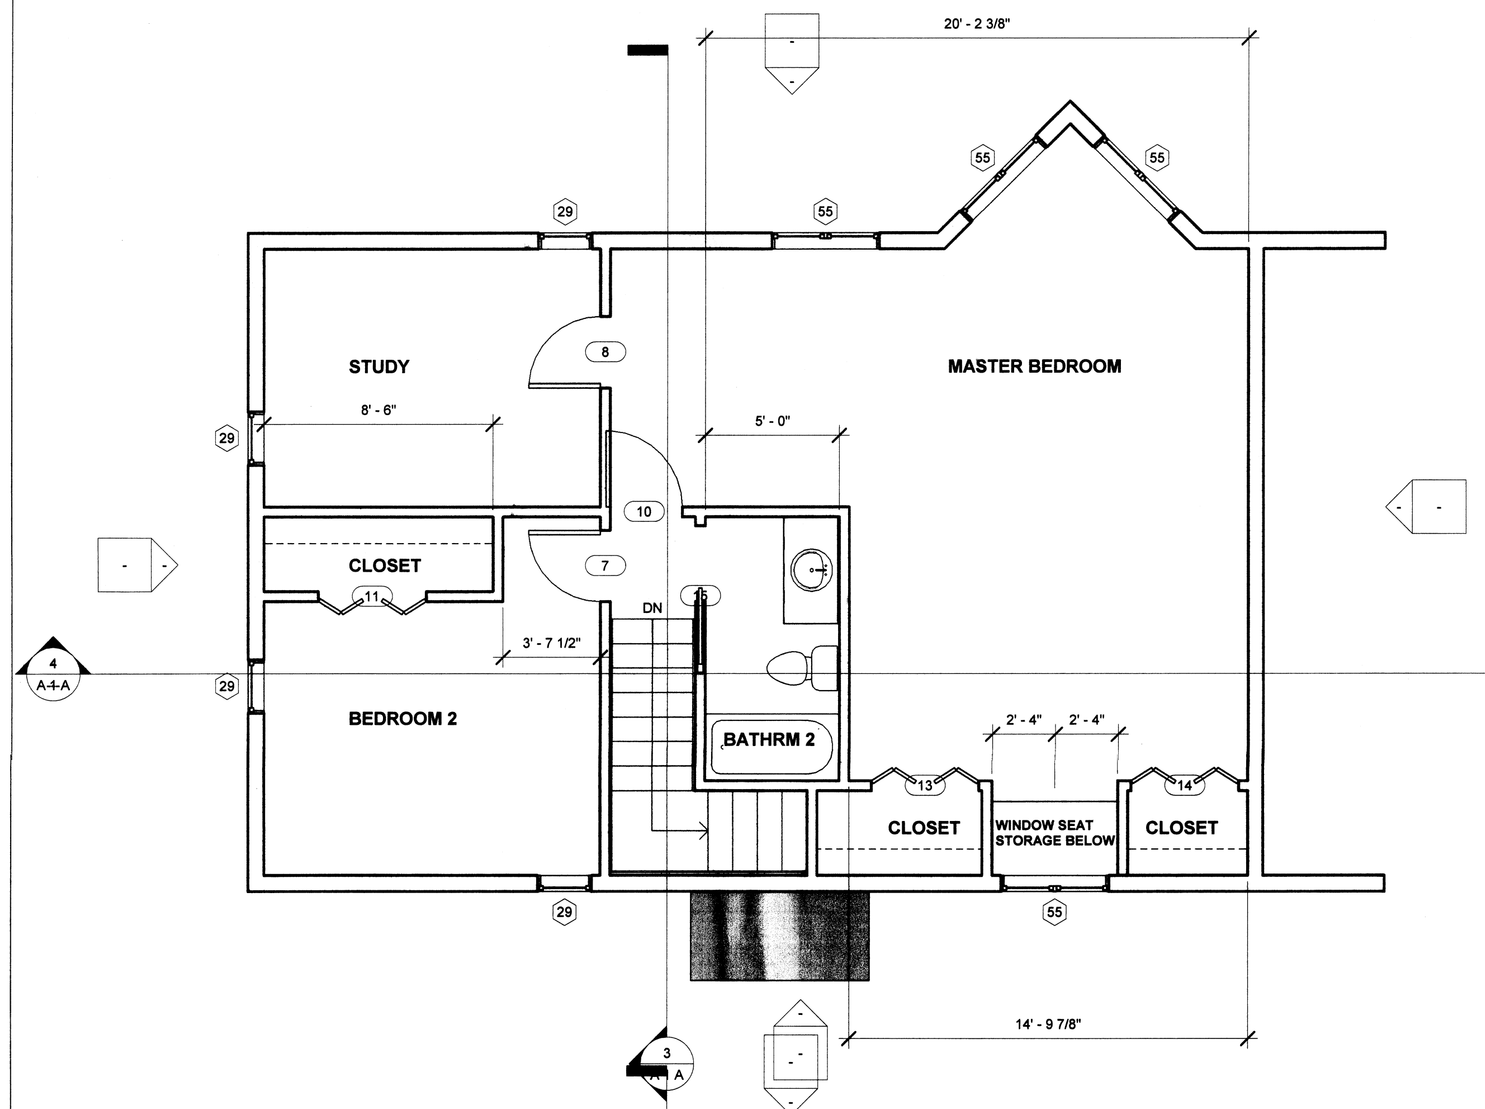

2 Unit 61 Second Floor Plan
1/4" = 1'-0"

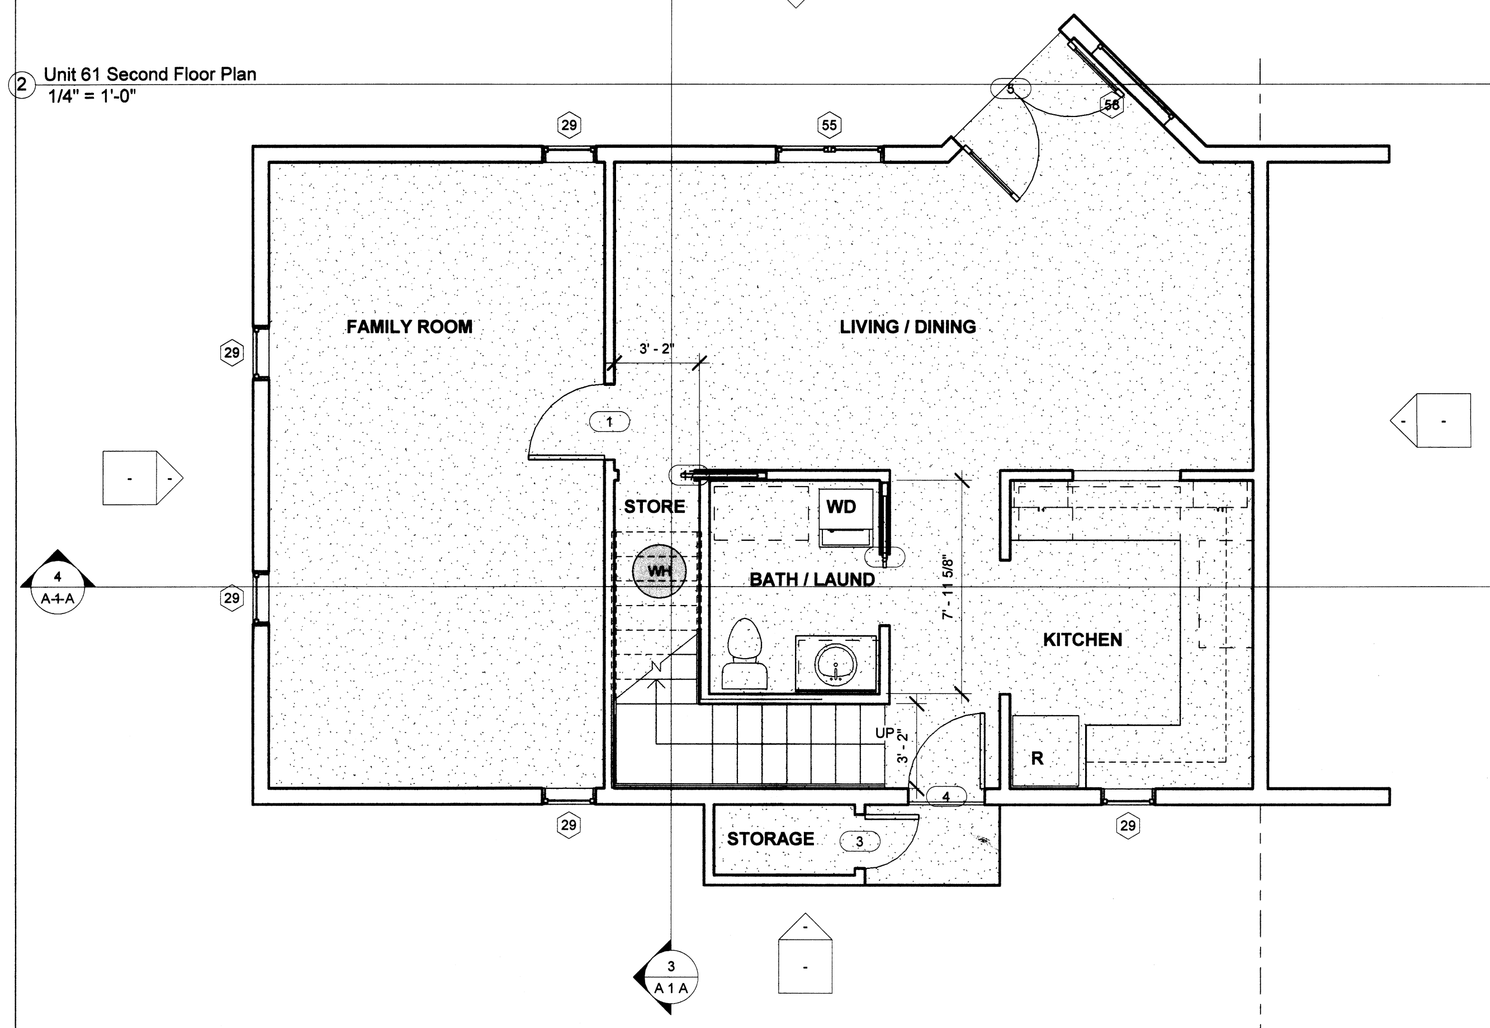

1 Unit 61 First Floor Plan
1/4" = 1'-0"

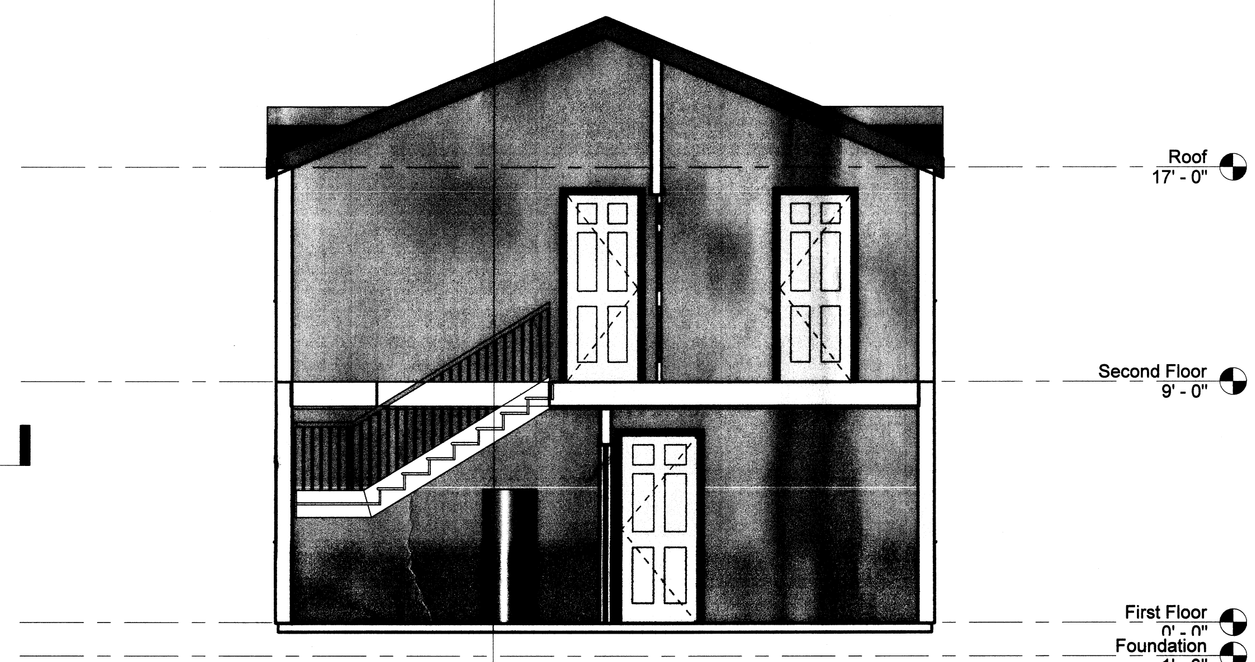

3 Unit 61 Section 1
1/4" = 1'-0"

4 Unit 61 Section 2
1/4" = 1'-0"

Autodesk® Rev

www.autodesk.com/revit

Consultant
Address
Address
Phone
Fax
e-mail

Consultant
Address
Address
Phone
Fax
e-mail

Consultant
Address
Address
Phone
Fax
e-mail

Consultant
Address
Address
Phone
Fax
e-mail

Consultant
Address
Address
Phone
Fax
e-mail

No.	Description

Owner

UNIT61

Preliminary Concep
Plans & Sections

Project number	Project Nu
Date	6/
Drawn by	Sch
Checked by	Ch

A 1 A

Scale 1/4" =