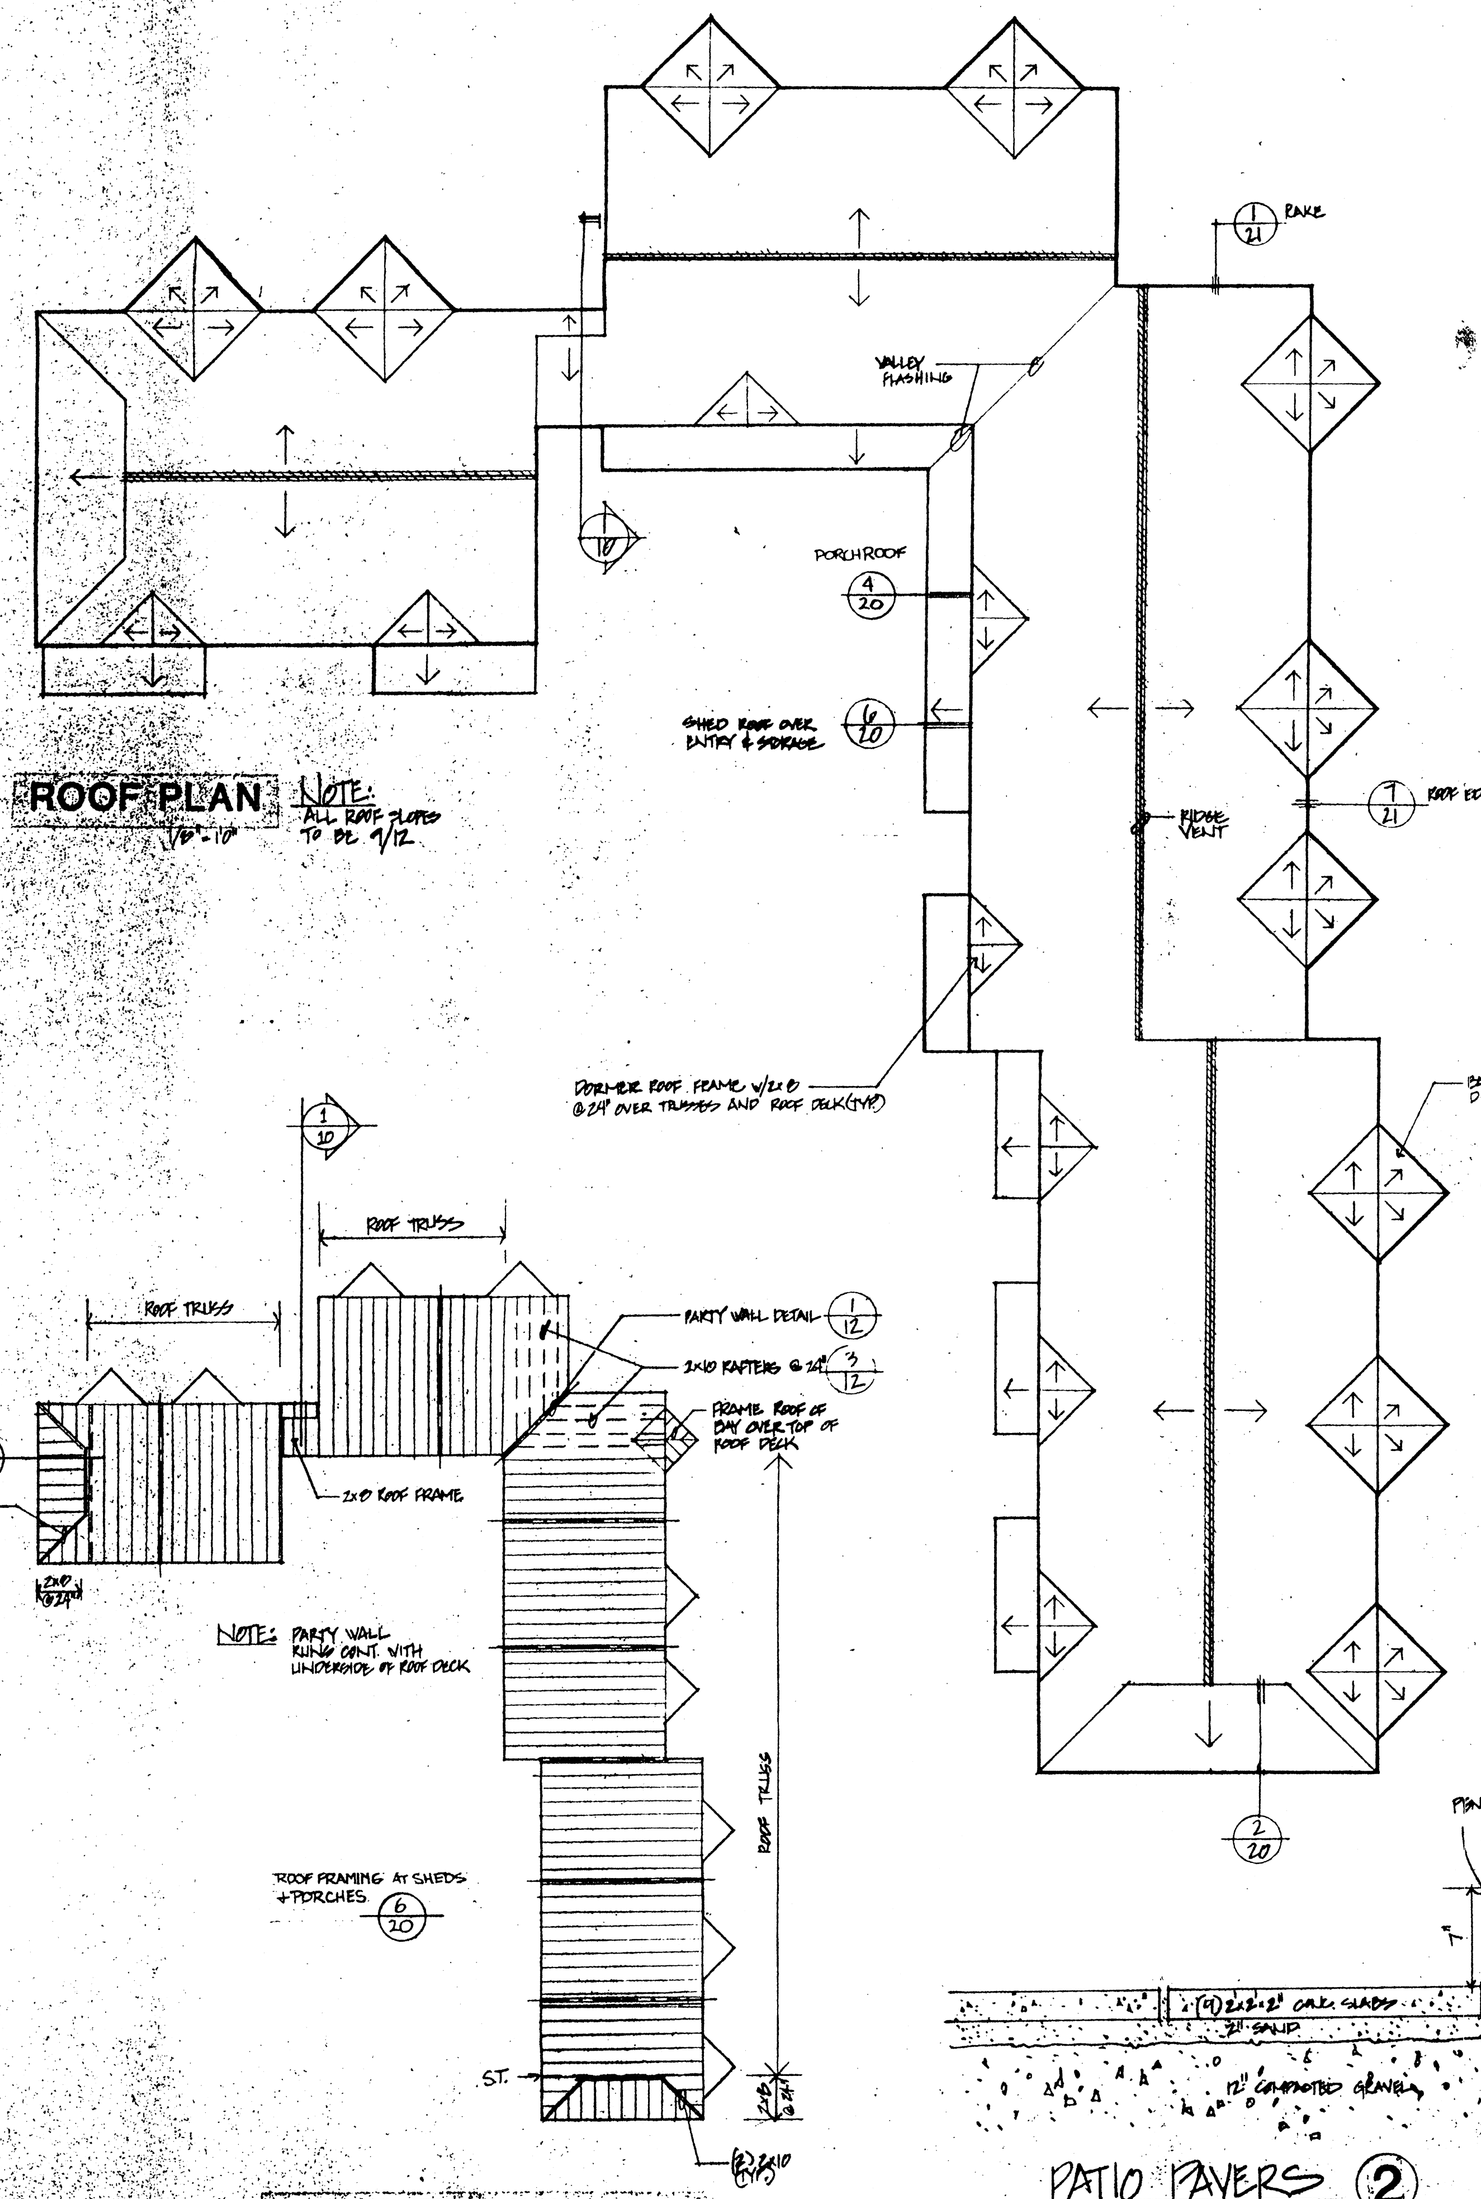

ROOF PLAN
1/8"=1'0"

NOTE: ALL ROOF SLOPES TO BE 9/12

ROOF FRAMING PLAN
1/16"=1'0"

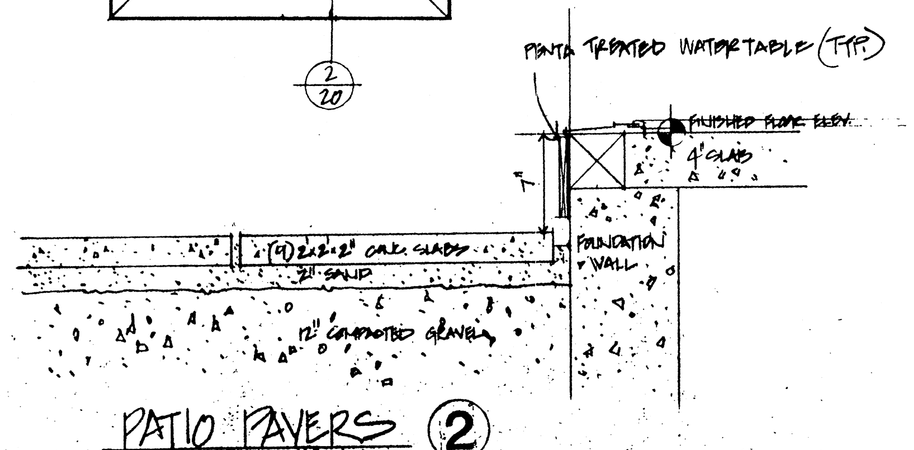

PATIO PAVERS (2)
1/2"=1'0"

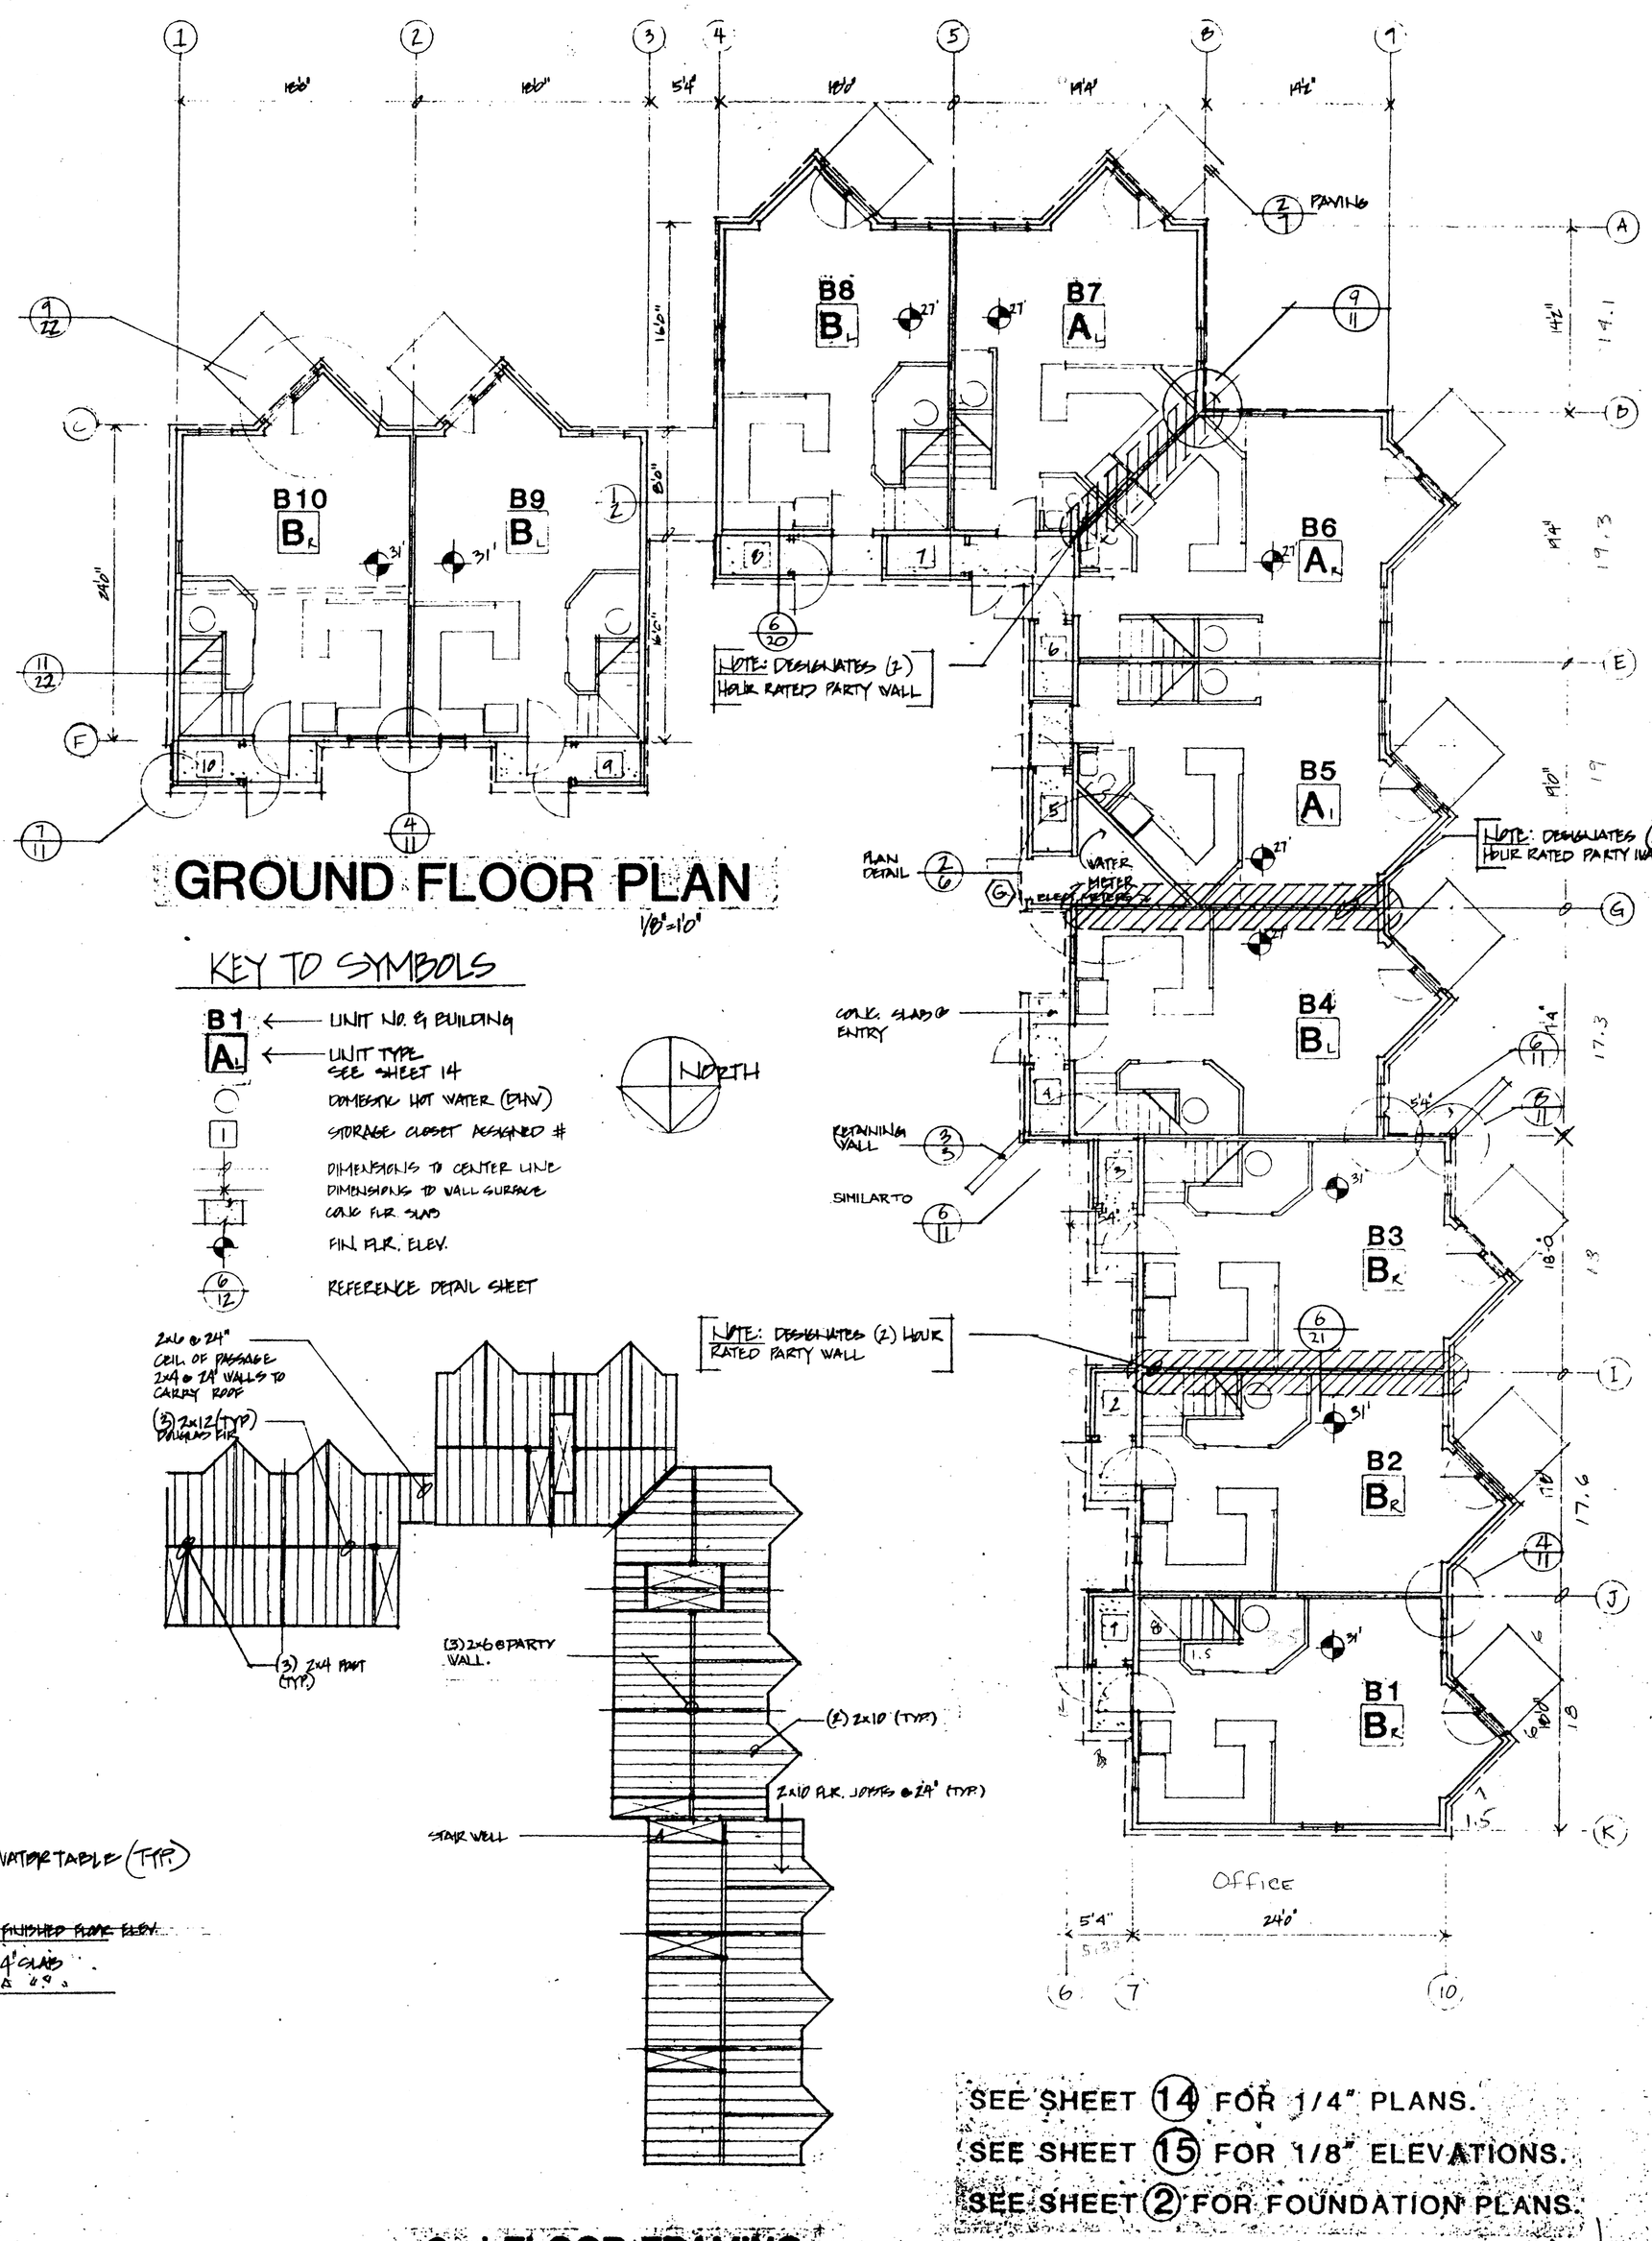

GROUND FLOOR PLAN
1/8"=1'0"

KEY TO SYMBOLS

- B1 ← UNIT NO. & BUILDING
- A1 ← UNIT TYPE SEE SHEET 14
- DOMESTIC HOT WATER (DHW)
- STORAGE CLOSET ASSIGNED #
- DIMENSIONS TO CENTER LINE
- DIMENSIONS TO WALL SURFACE
- CONC FLR SLAB
- FIN. FLR. ELEV.
- REFERENCE DETAIL SHEET

NORTH

2nd FLOOR FRAMING
1/16"=1'0"

SEE SHEET 14 FOR 1/4" PLANS.
SEE SHEET 15 FOR 1/8" ELEVATIONS.
SEE SHEET 2 FOR FOUNDATION PLANS.

BANWELL WHITE ARNOLD & HEMBERGER INC., ARCHITECTS
2 WEST WHEELOCK STREET • HANOVER • NEW HAMPSHIRE 03755-1795

Back Cove Housing Associates

BACK COVE ESTATES

BUILDING B PLAN

SCALE AS NOTED

APR 2 1994

7