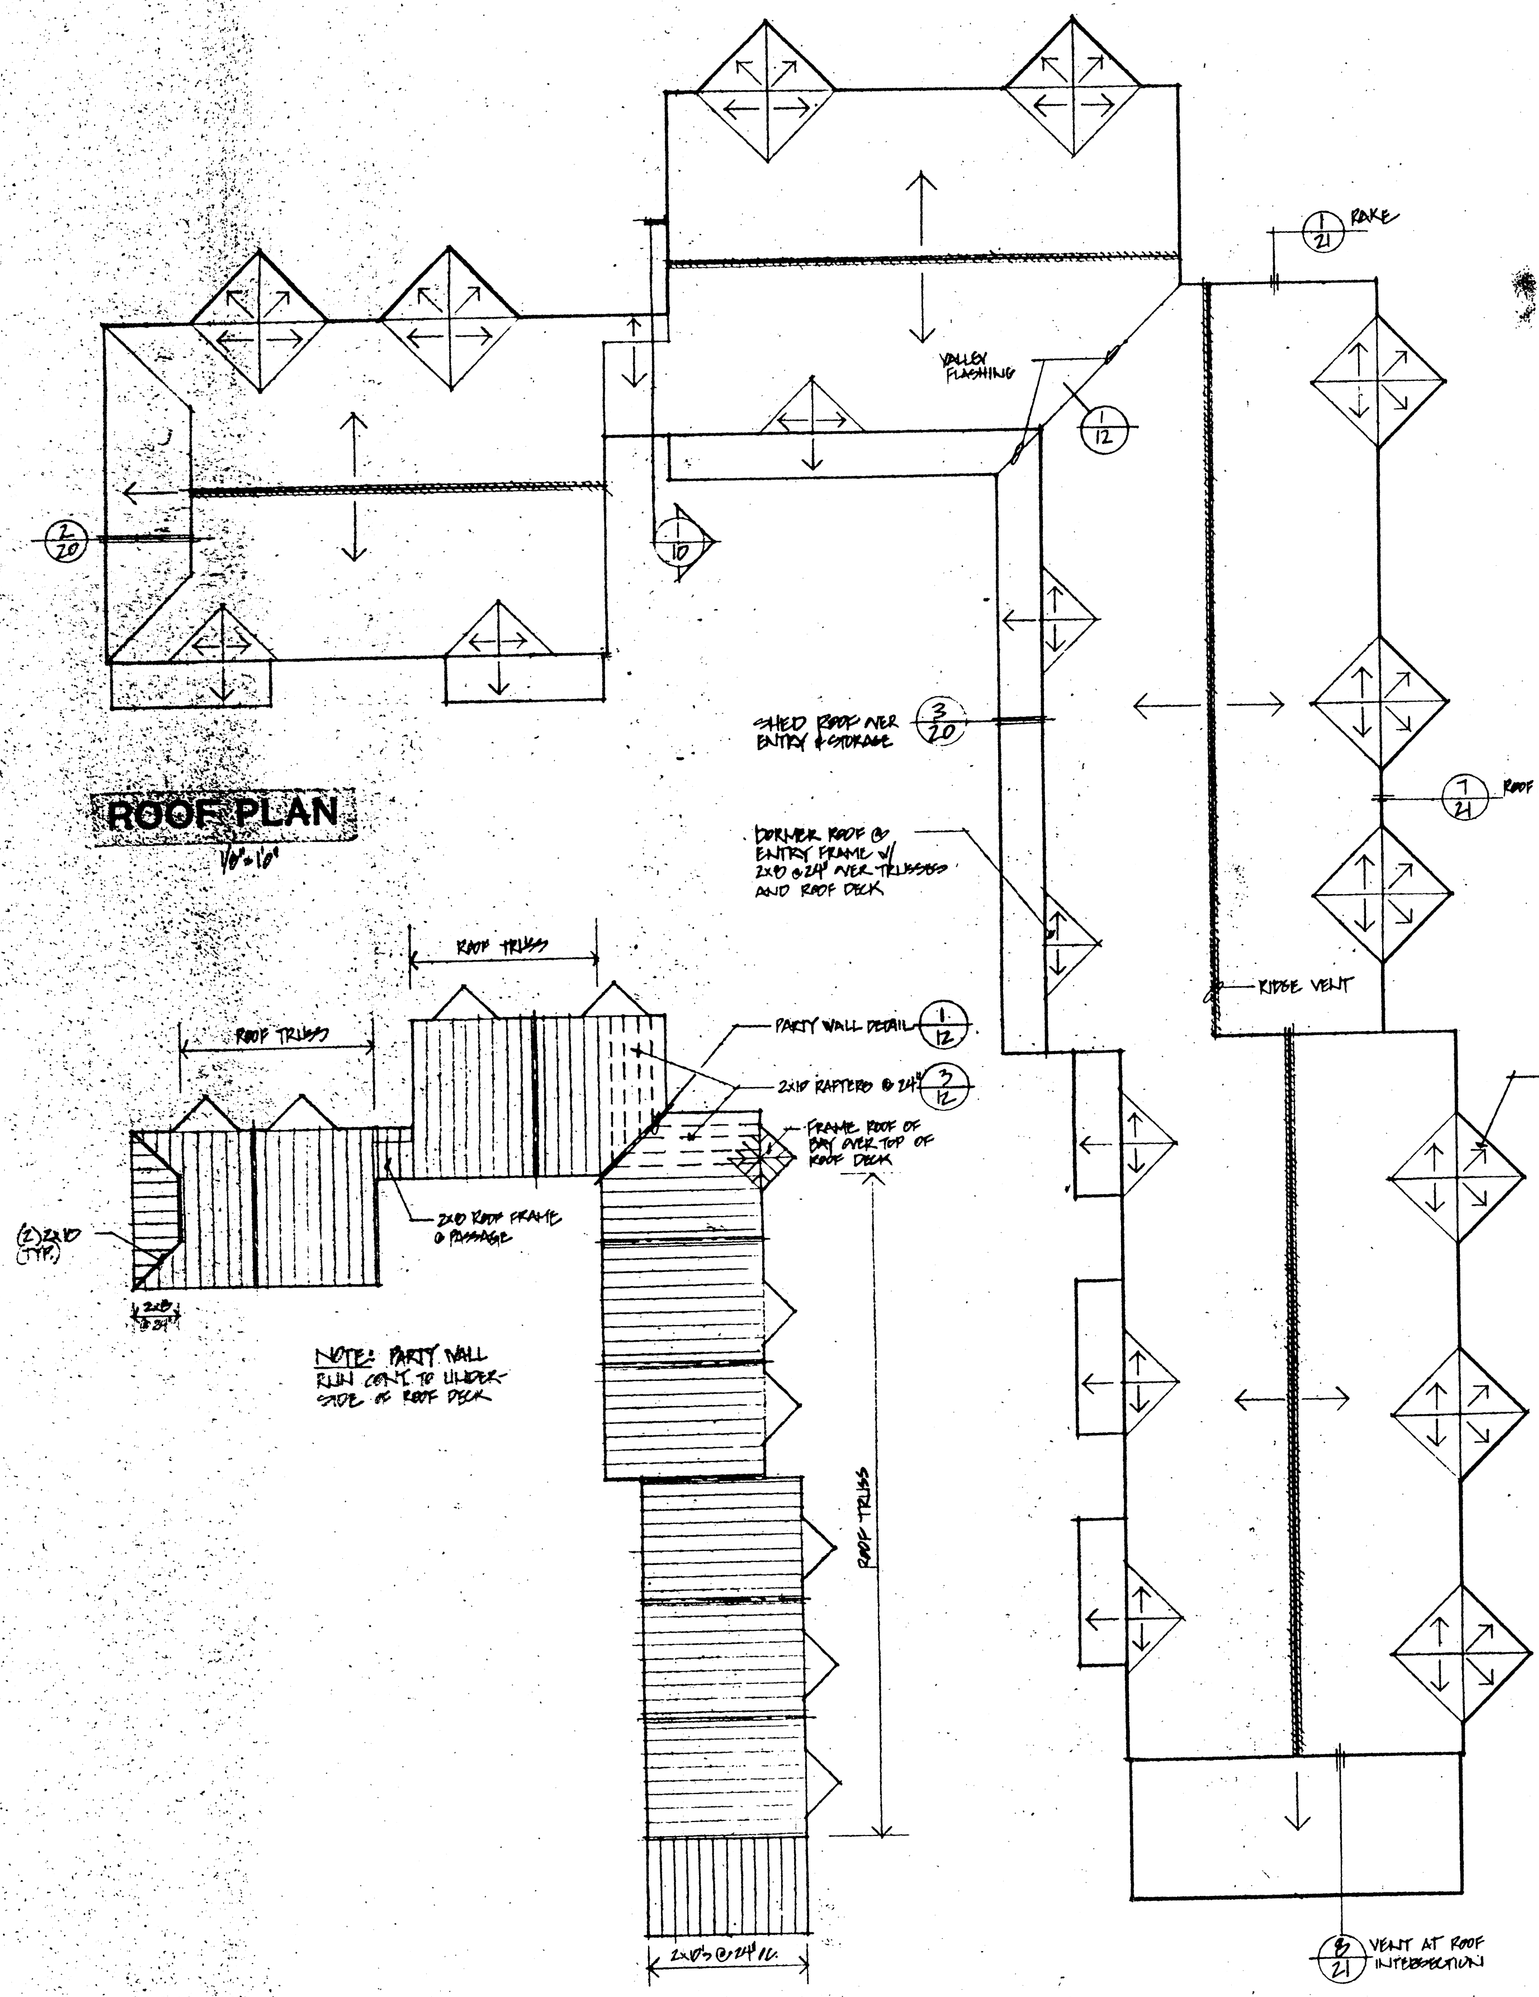

ROOF FRAMING PLAN
1/16"=1'0"

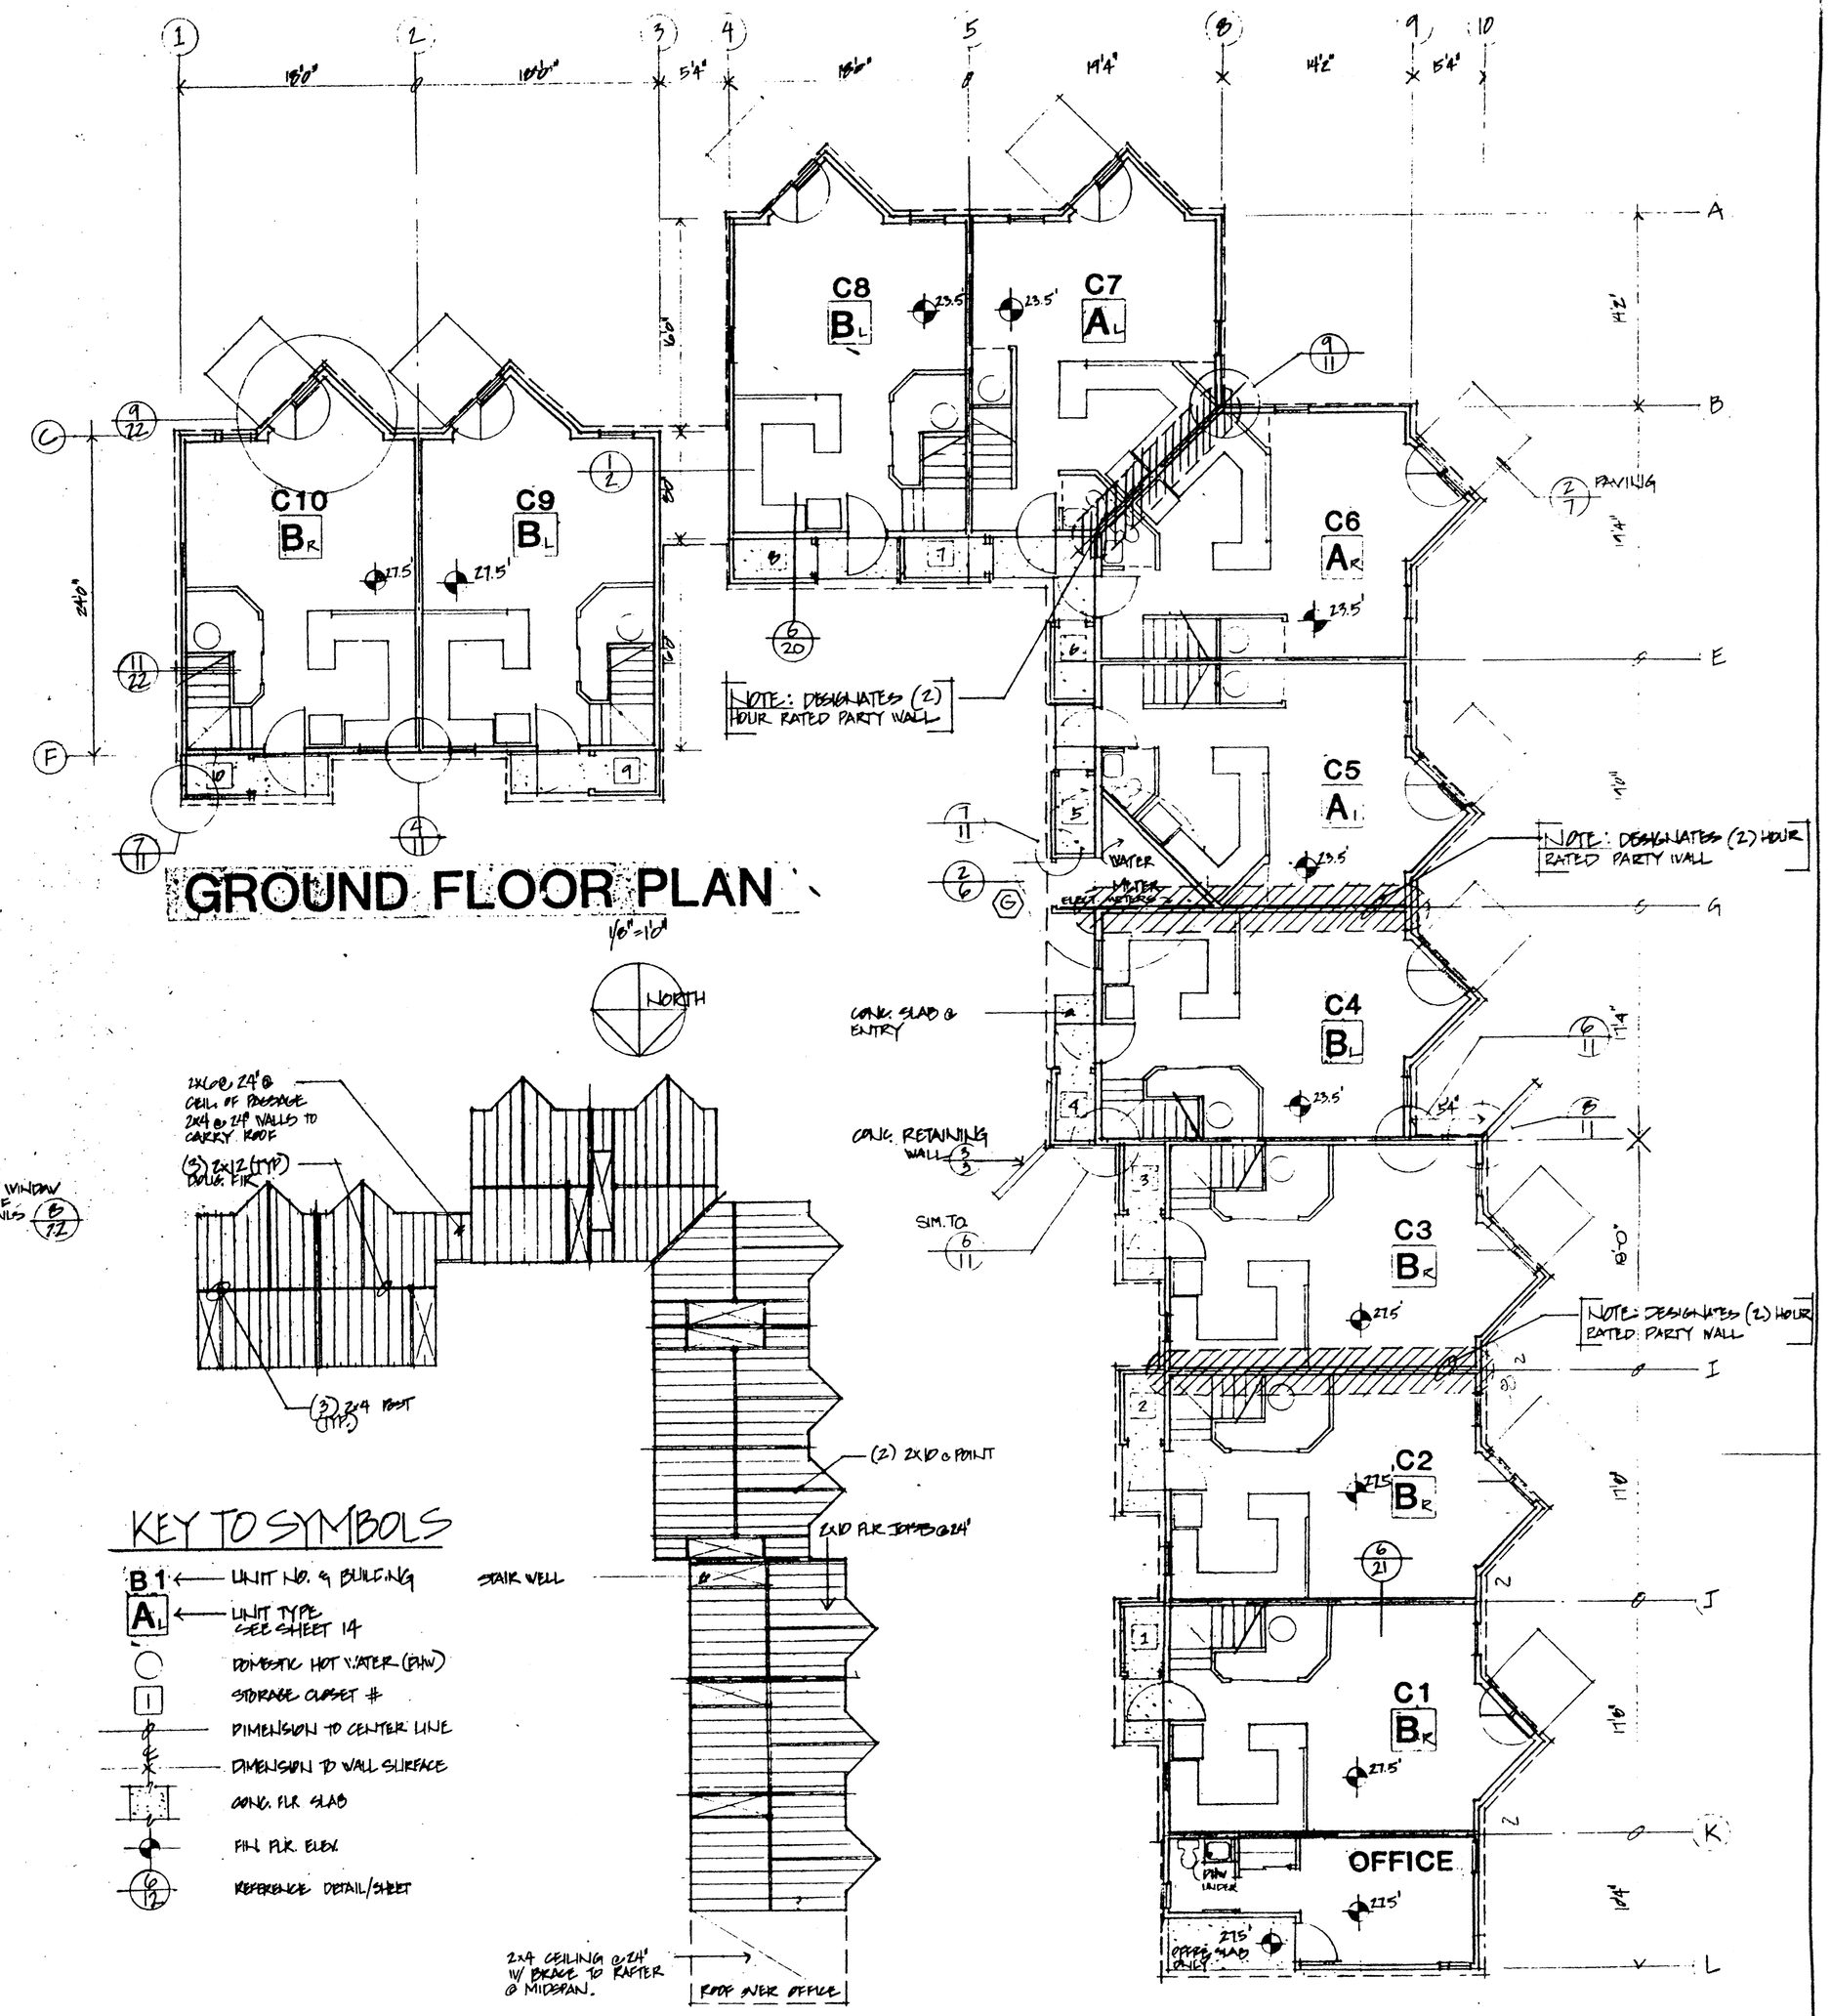

GROUND FLOOR PLAN
1/16"=1'0"

KEY TO SYMBOLS

- B1 — UNIT NO. & BUILDING
- A L — UNIT TYPE SEE SHEET 14
- DOMESTIC HOT WATER (PAN)
- STORAGE CLOSET #
- DIMENSION TO CENTER LINE
- DIMENSION TO WALL SURFACE
- CONC. FLR. SLAB
- FIN. FLR. ELEV.
- REFERENCE DETAIL/SHEET

2nd FLOOR FRAMING
1/16"=1'0"

NORTH

SEE SHEET 14 FOR 1/4" PLANS.
SEE SHEET 16 FOR 1/8" ELEVATIONS.
SEE SHEET 3 FOR FOUNDATION PLANS.

BANWELL WHITE ARNOLD & HEMBERGER INC. ARCHITECTS
2 WEST WHELOCK STREET • HANOVER • NEW HAMPSHIRE 03755-1795

Back Cove Housing Associates

BACK COVE ESTATES

BUILDING C PLAN

SCALE AS NOTED

8