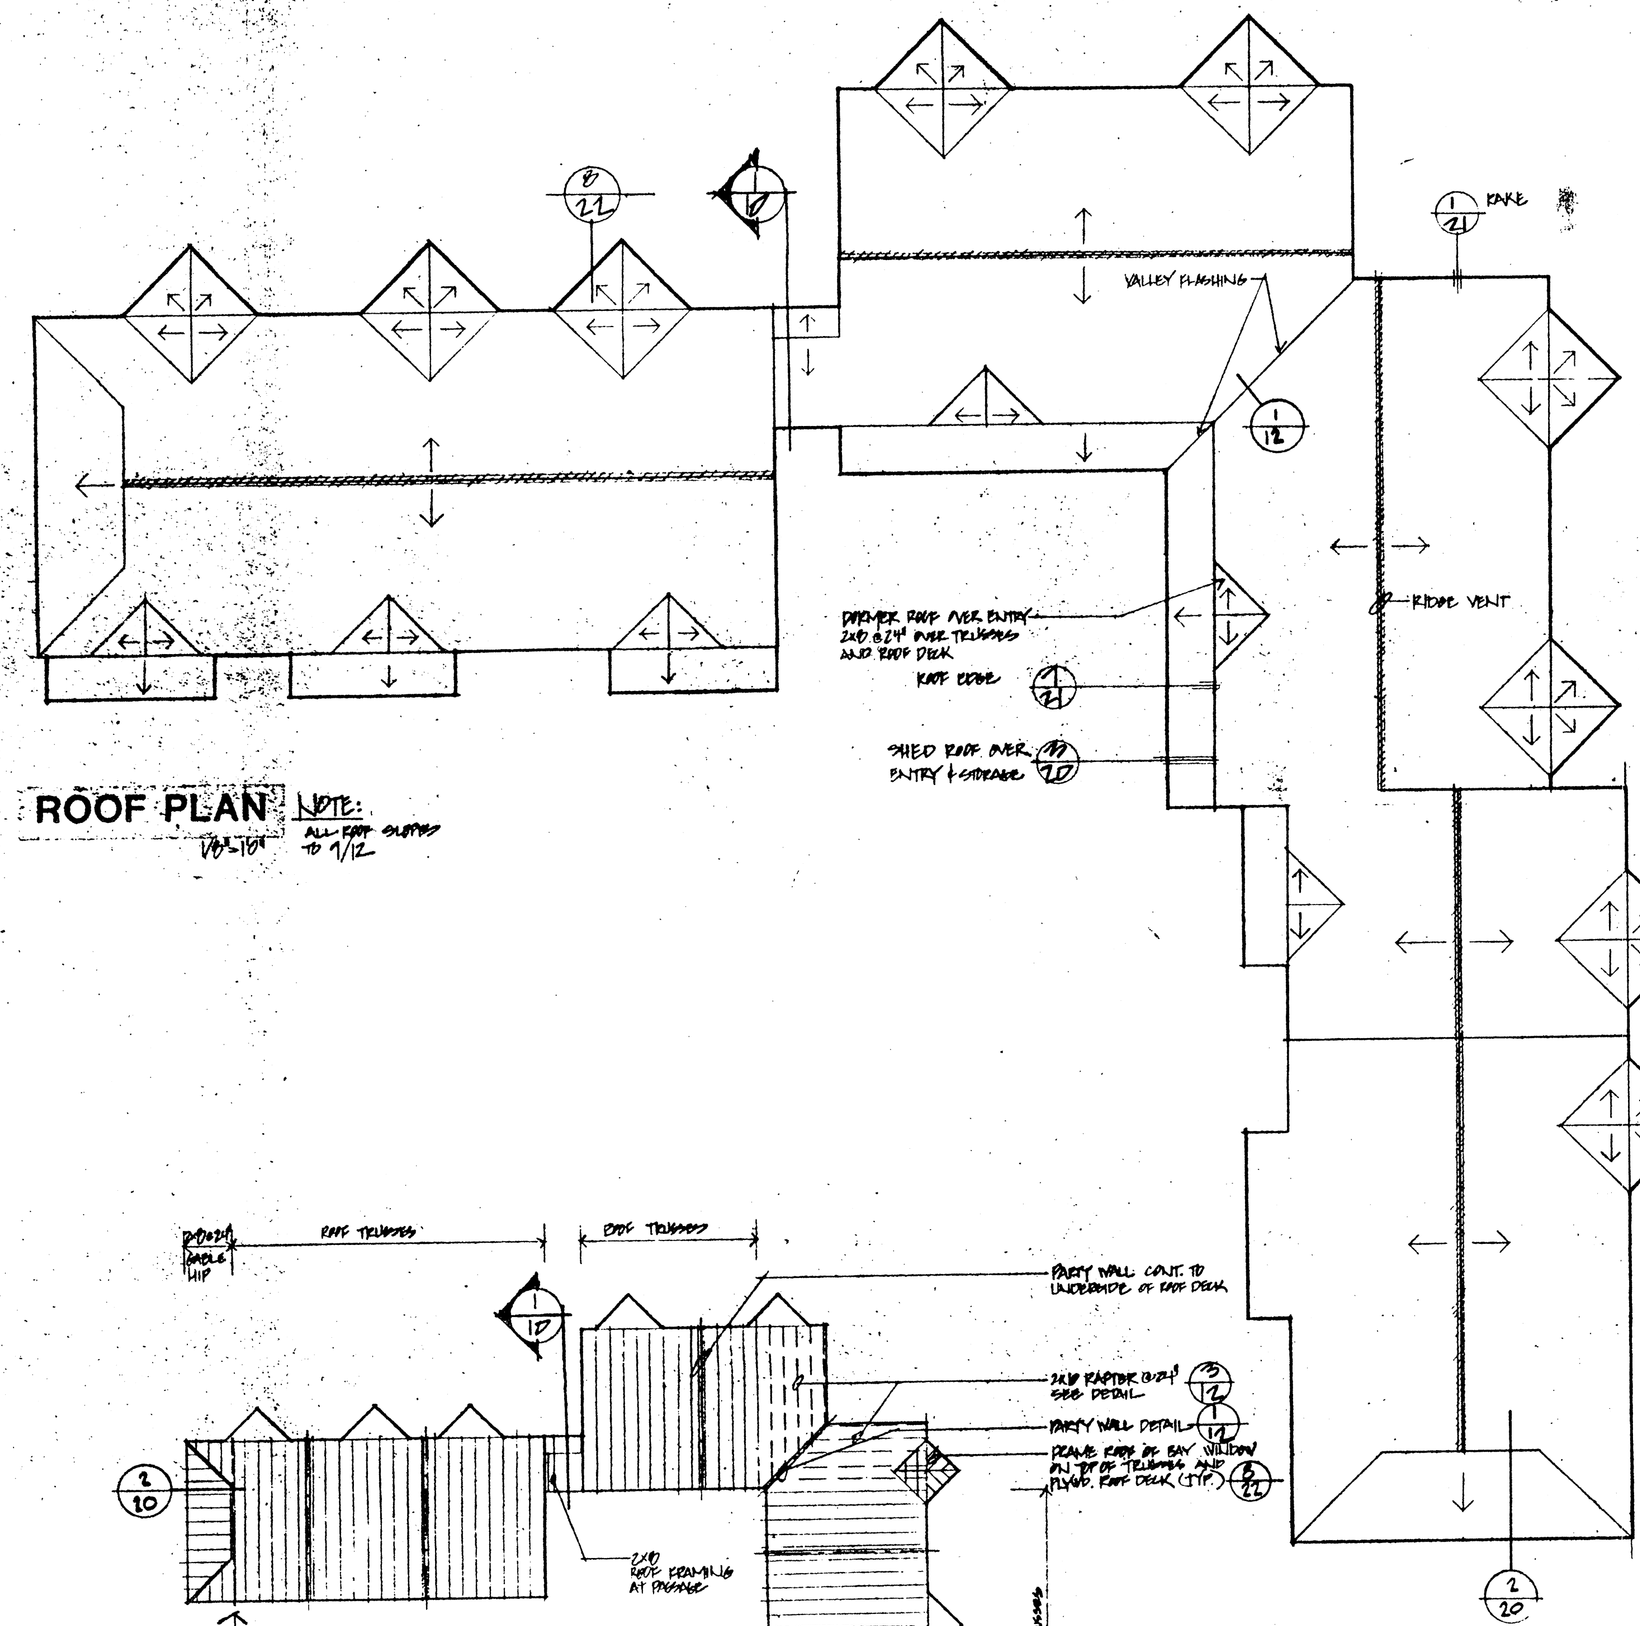

ROOF PLAN

NOTE: ALL ROOF SLOPES TO 1/12

1/8"=1'0"

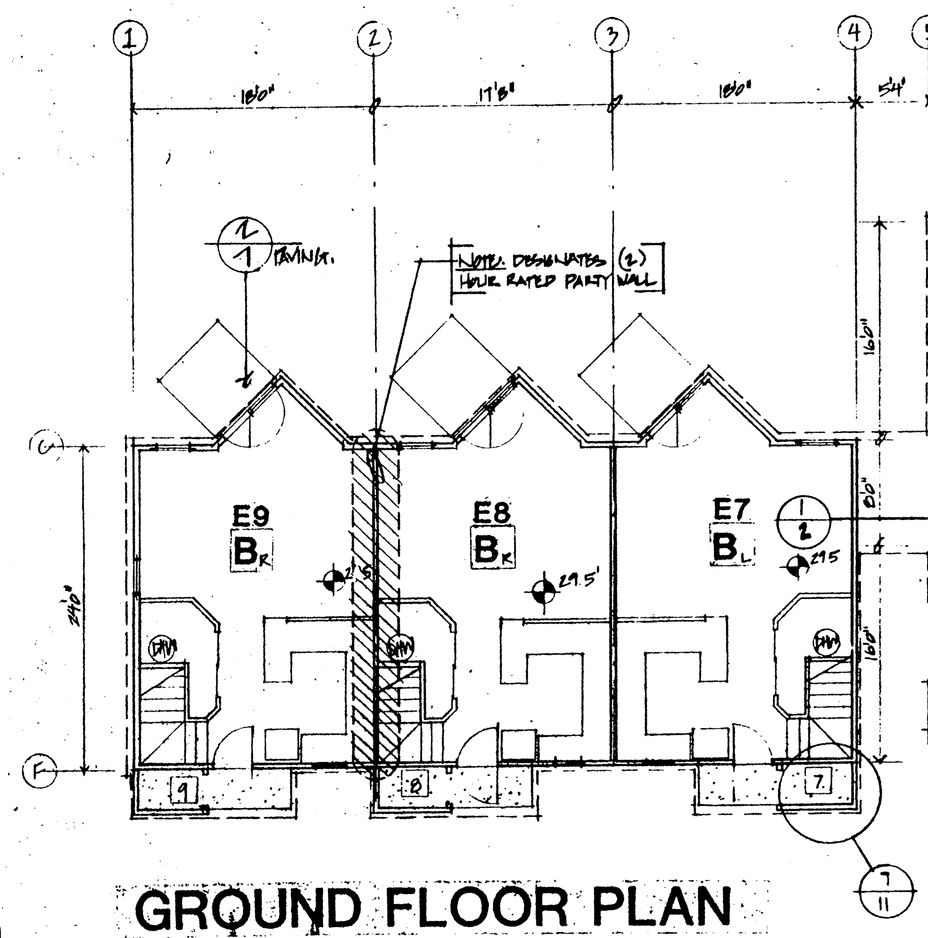

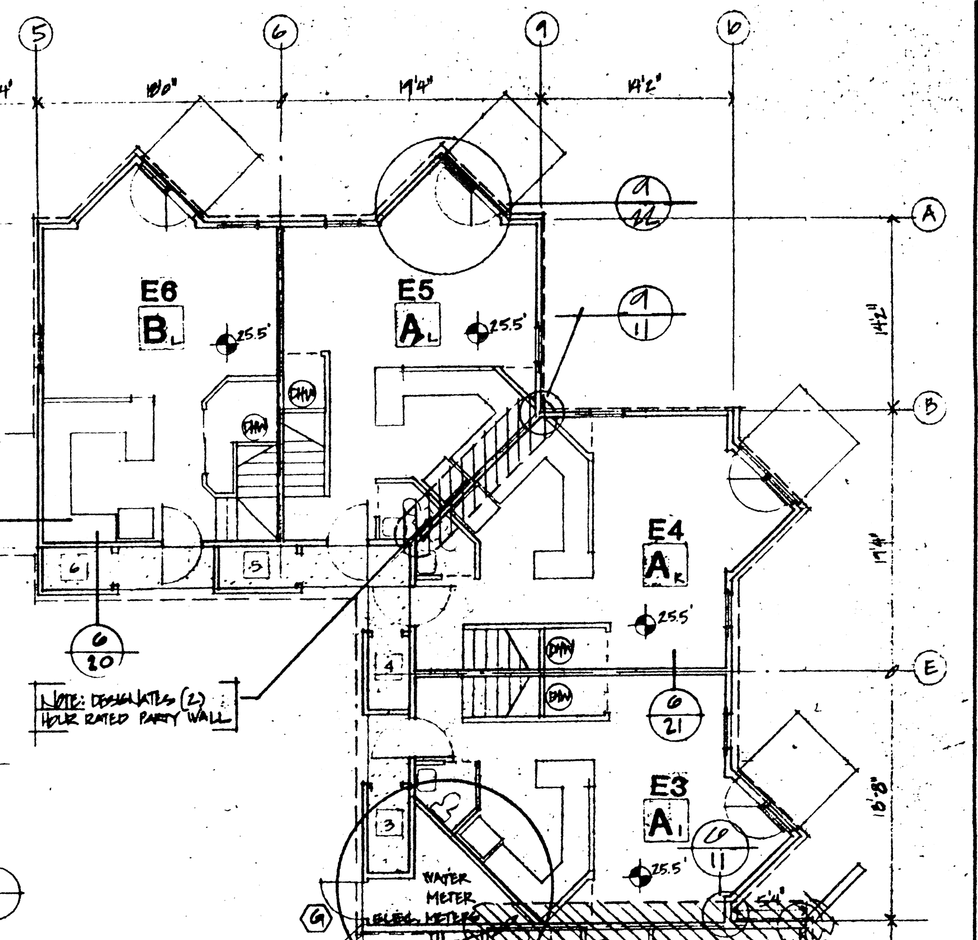

GROUND FLOOR PLAN

1/8"=1'0"

NORTH

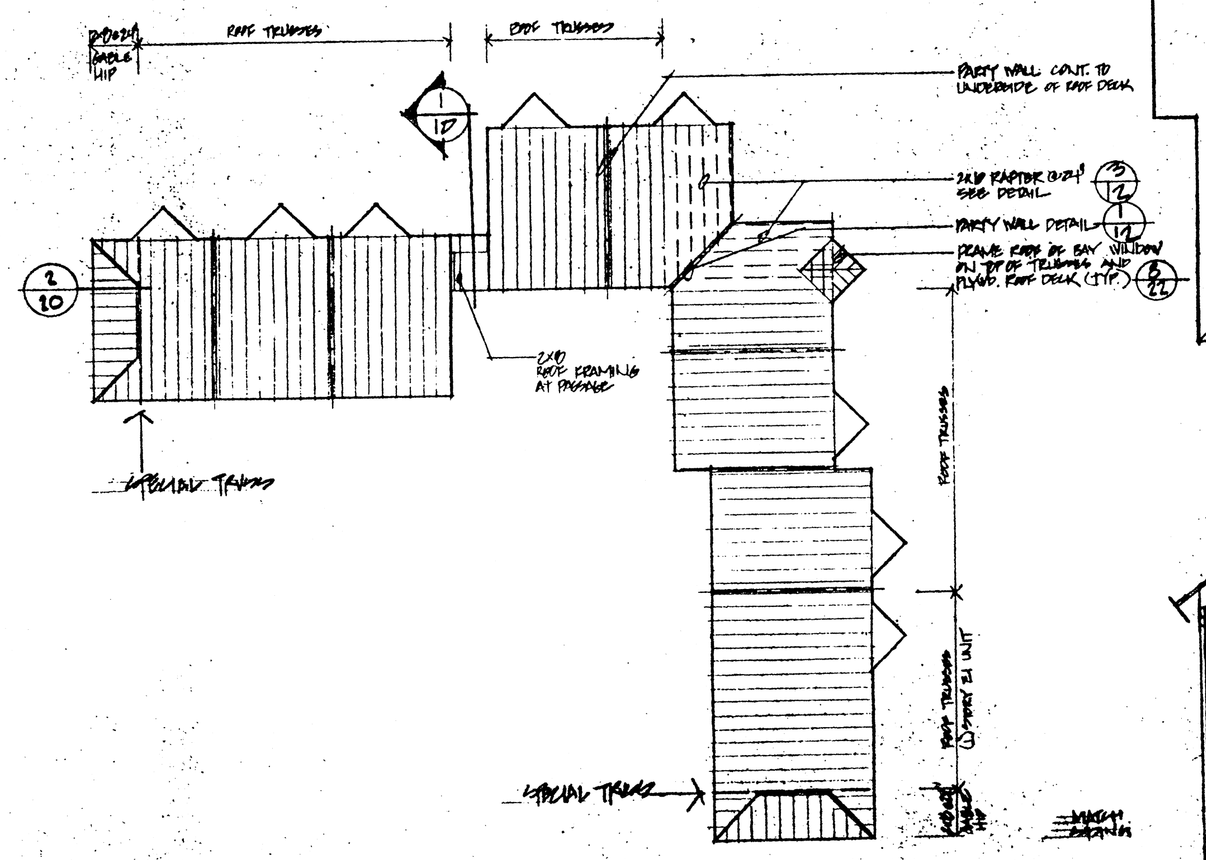

ROOF FRAMING PLAN

1/16"=1'0"

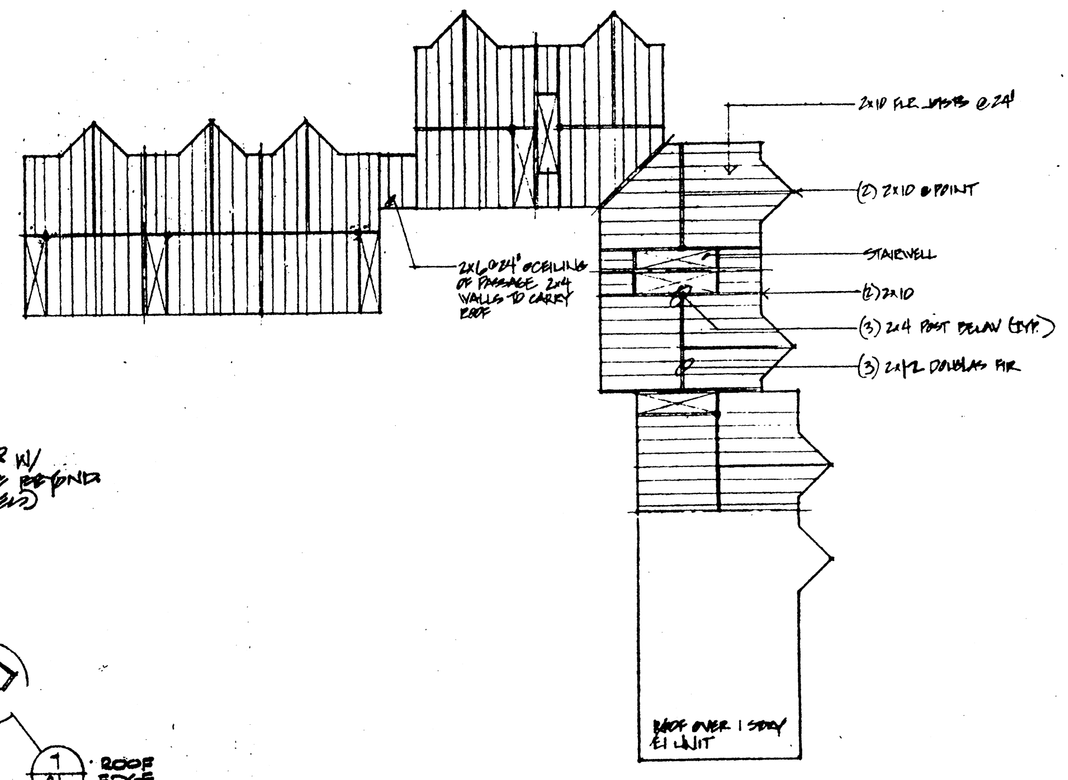

2nd FLOOR FRAMING

1/8"=1'0"

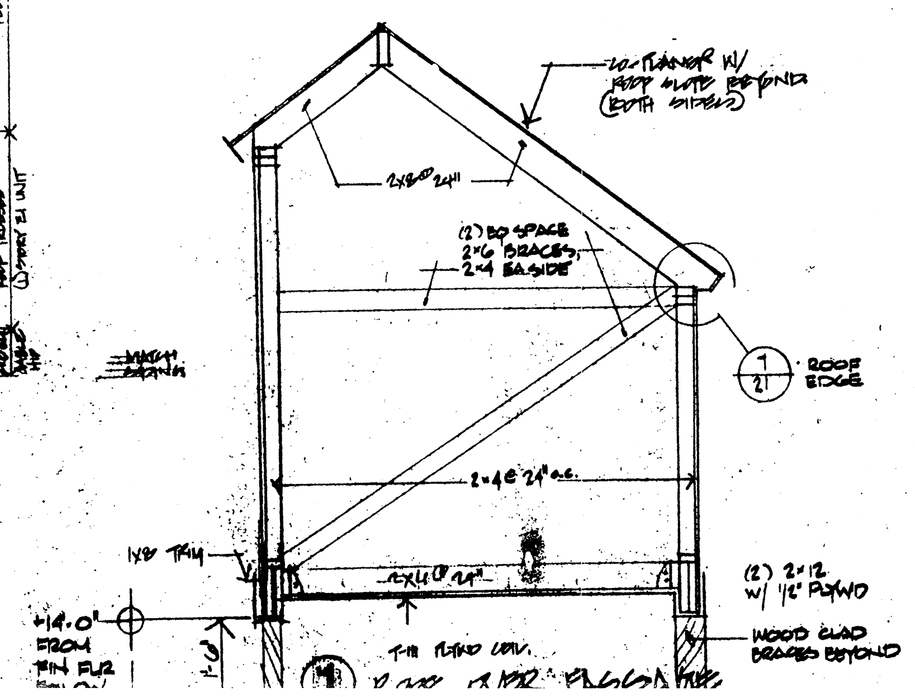

KEY TO SYMBOLS

- A6
- B L — UNIT TYPE & NO.
- FIN. FLR. ELEV.
- E — EDGE TYPE
- 18/12 — REFERENCE DETAIL/SHEET
- GWB / GYP. BD. — GYPSUM BOARD
- MDF. — METAL (ALUM.) THRESHOLD
- PLF. — PLOOF
- CONC. FLR. SLAB
- (WH) — DOMESTIC WATER HEATER.

NOTES

1. FOUNDATION PLAN - SHEET 4
2. 1/4" UNIT PLANS - SHEET 14
3. ELEVATIONS - SHEET 17

REGISTERED ARCHITECT GREGORY HEMBERGER NO. 1258 STATE OF MAINE

BARWELL WHITE ARNOLD & HEMBERGER INC., ARCHITECTS
2 WEST WHEELOCK STREET - HANOVER - NEW HAMPSHIRE 03755-1795

Back Cove Housing Associates

BACK COVE ESTATES

BUILDING E1 PLAN

SCALE: AS NOTED

APR 2 1984

MAY - 3 1984

10