SEE SHEET 14 FOR 1/4" PLANS.

SEE SHEET 18 FOR 1/8" ELEVATIONS.

SEE SHEET 4 FOR FOUNDATION PLANS.

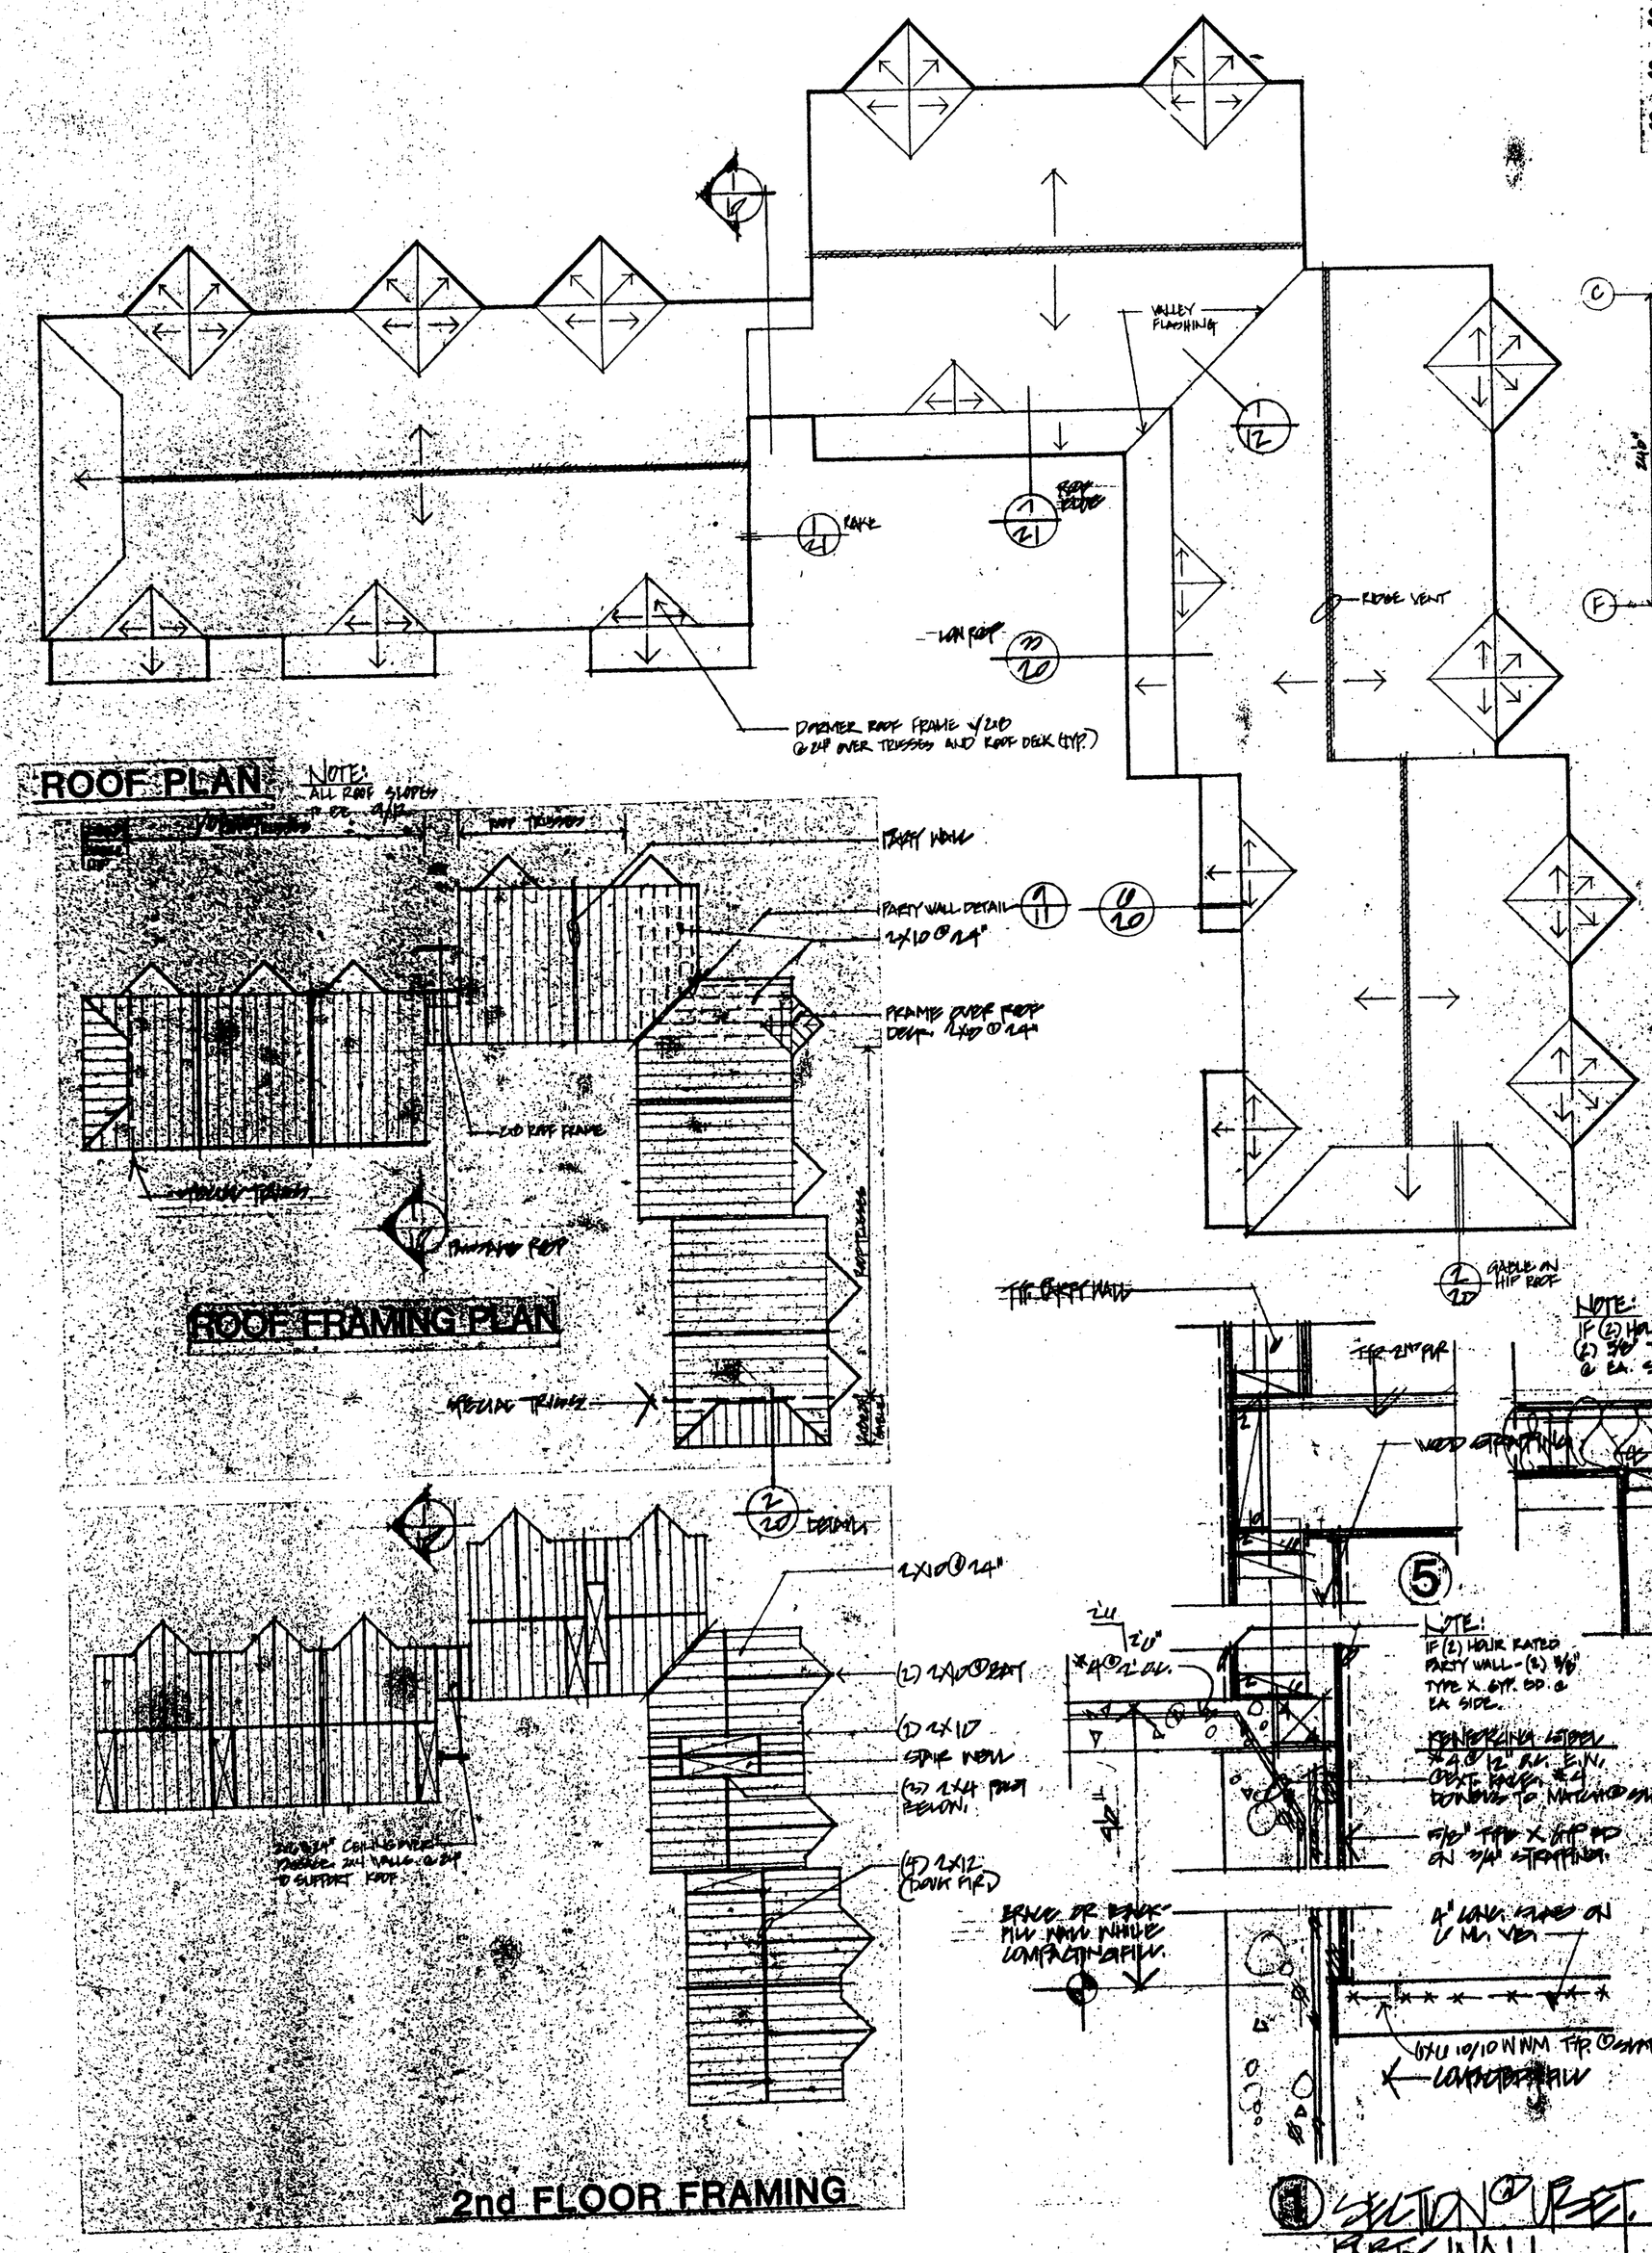

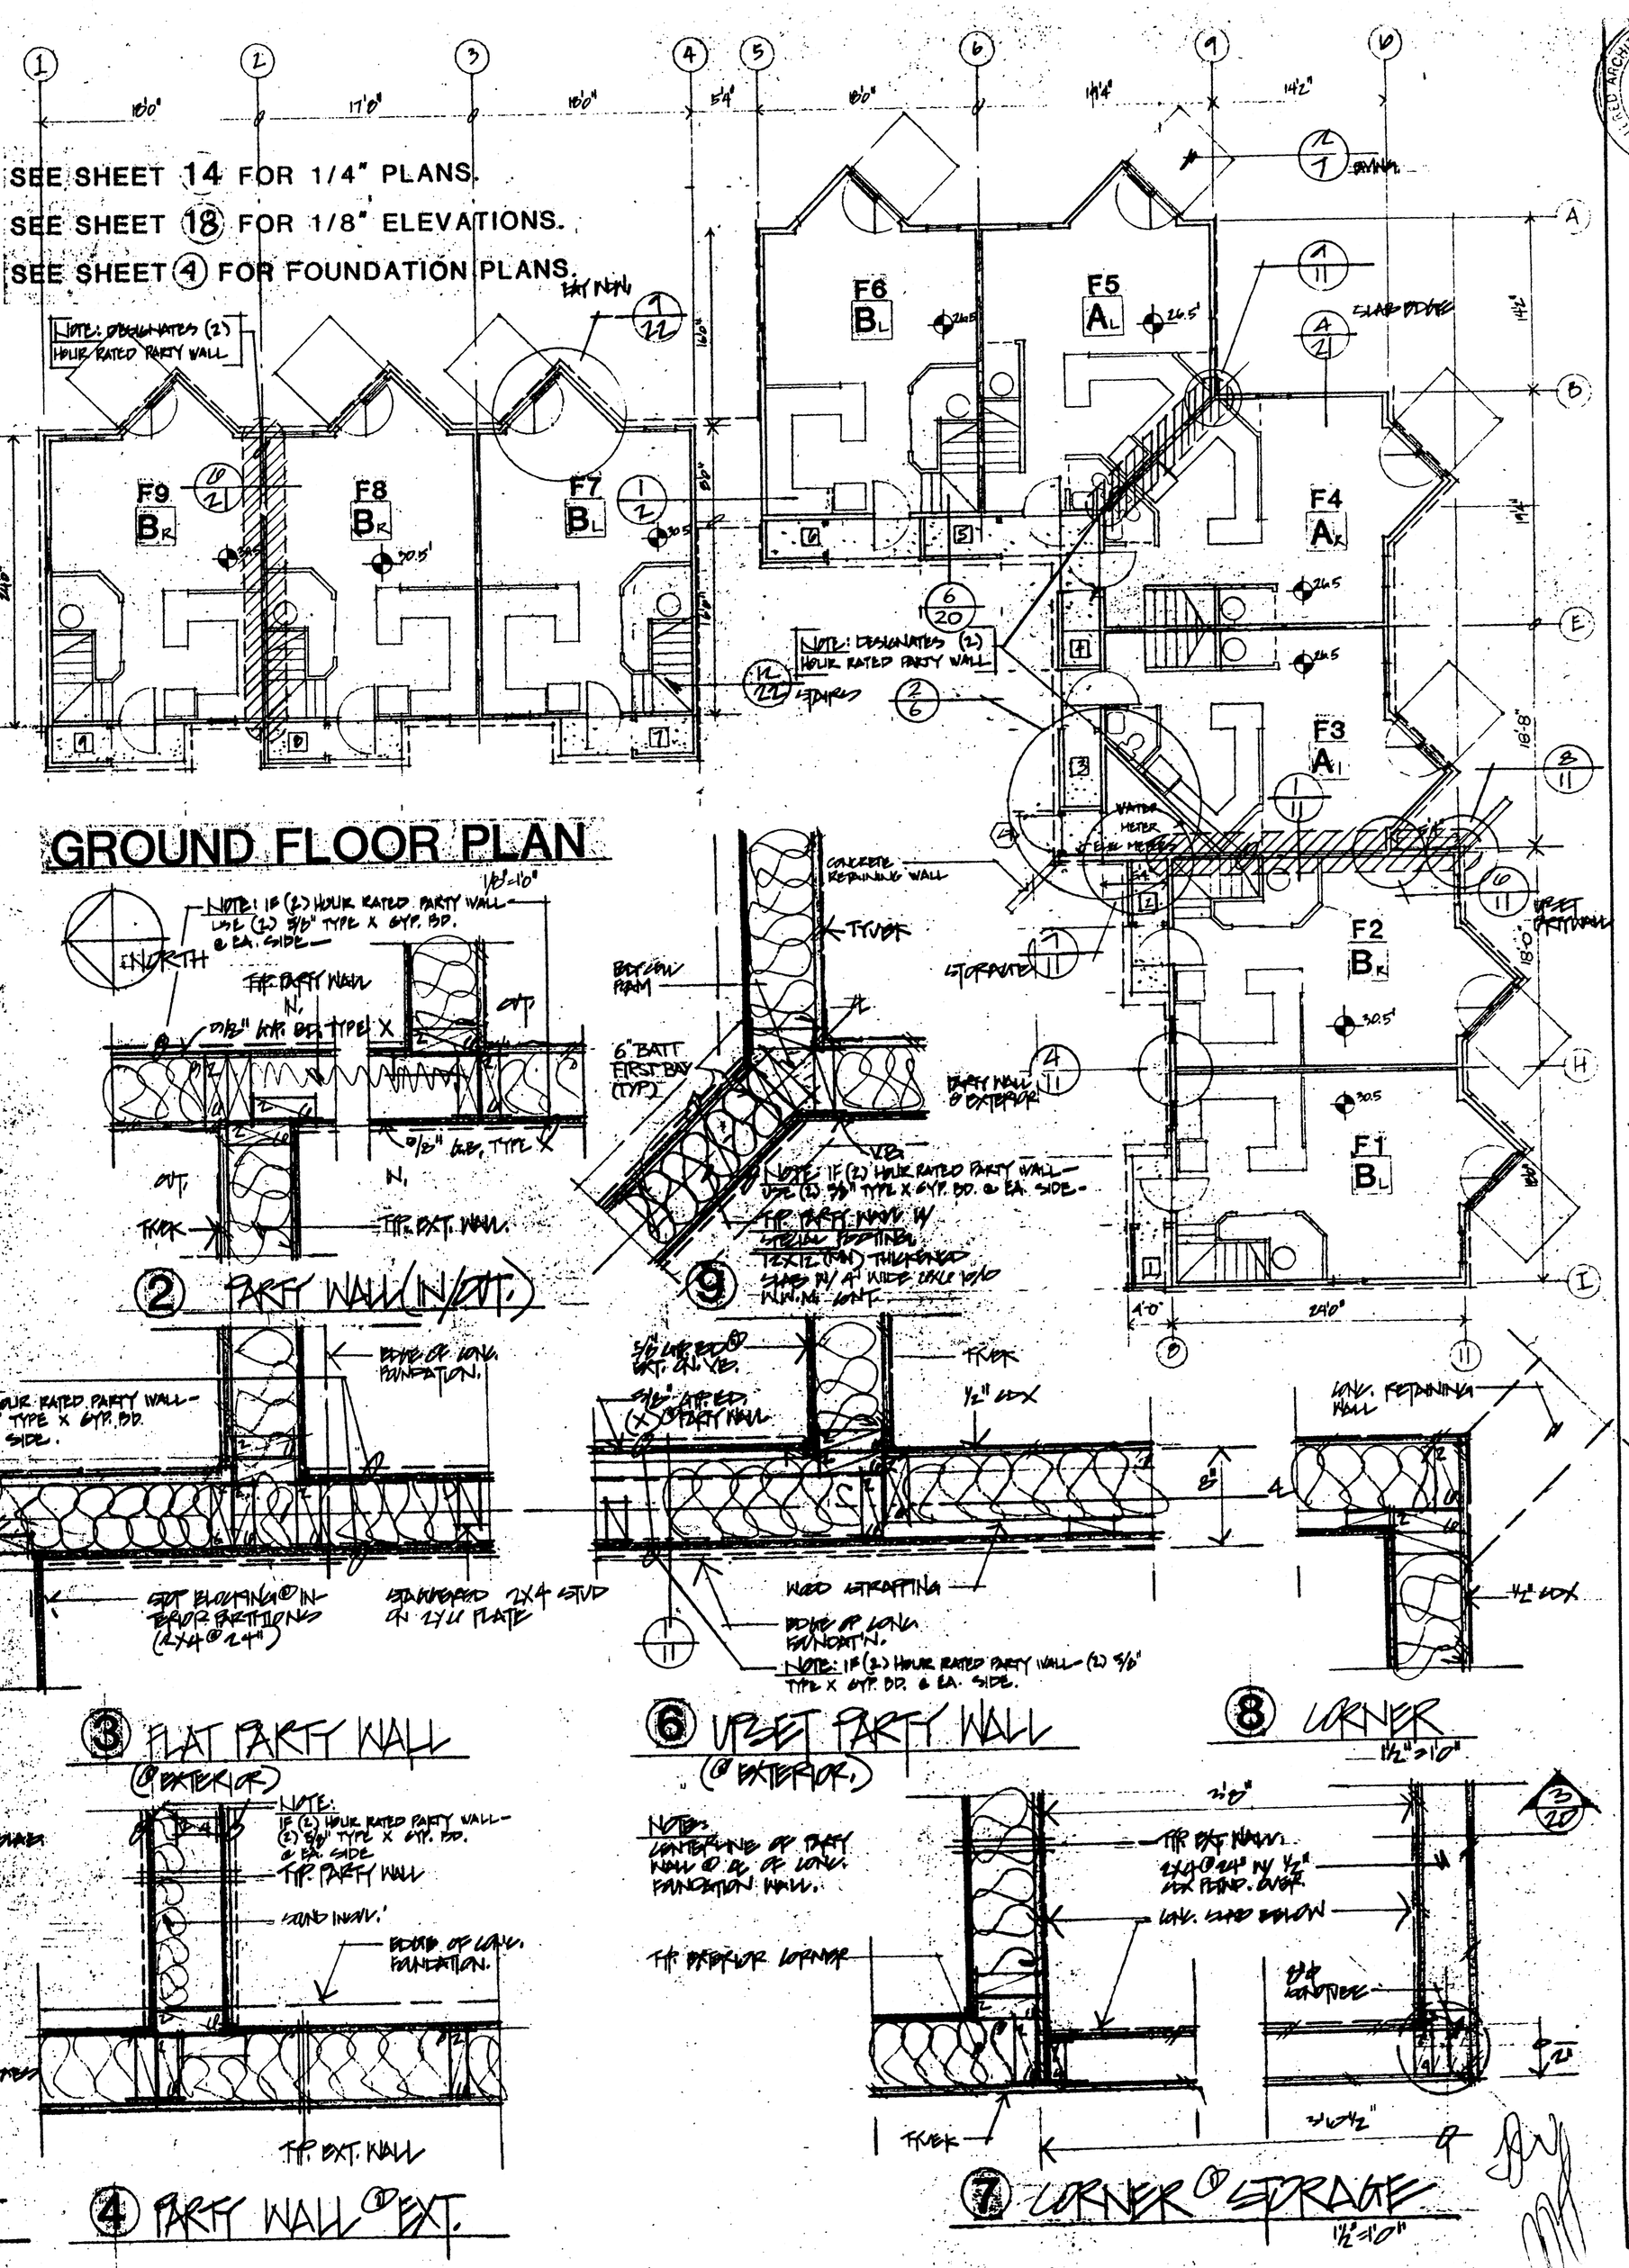

DARWELL WHITE ARNOLD & HEMBERGER INC., ARCHITECTS
2 WEST WHEELOCK STREET • HANOVER • NEW HAMPSHIRE 03755-1705

Back Cove Housing Associates

Estates

BUILDING F PLAN

SCALE AS NOTED

MAY 18 1984

11