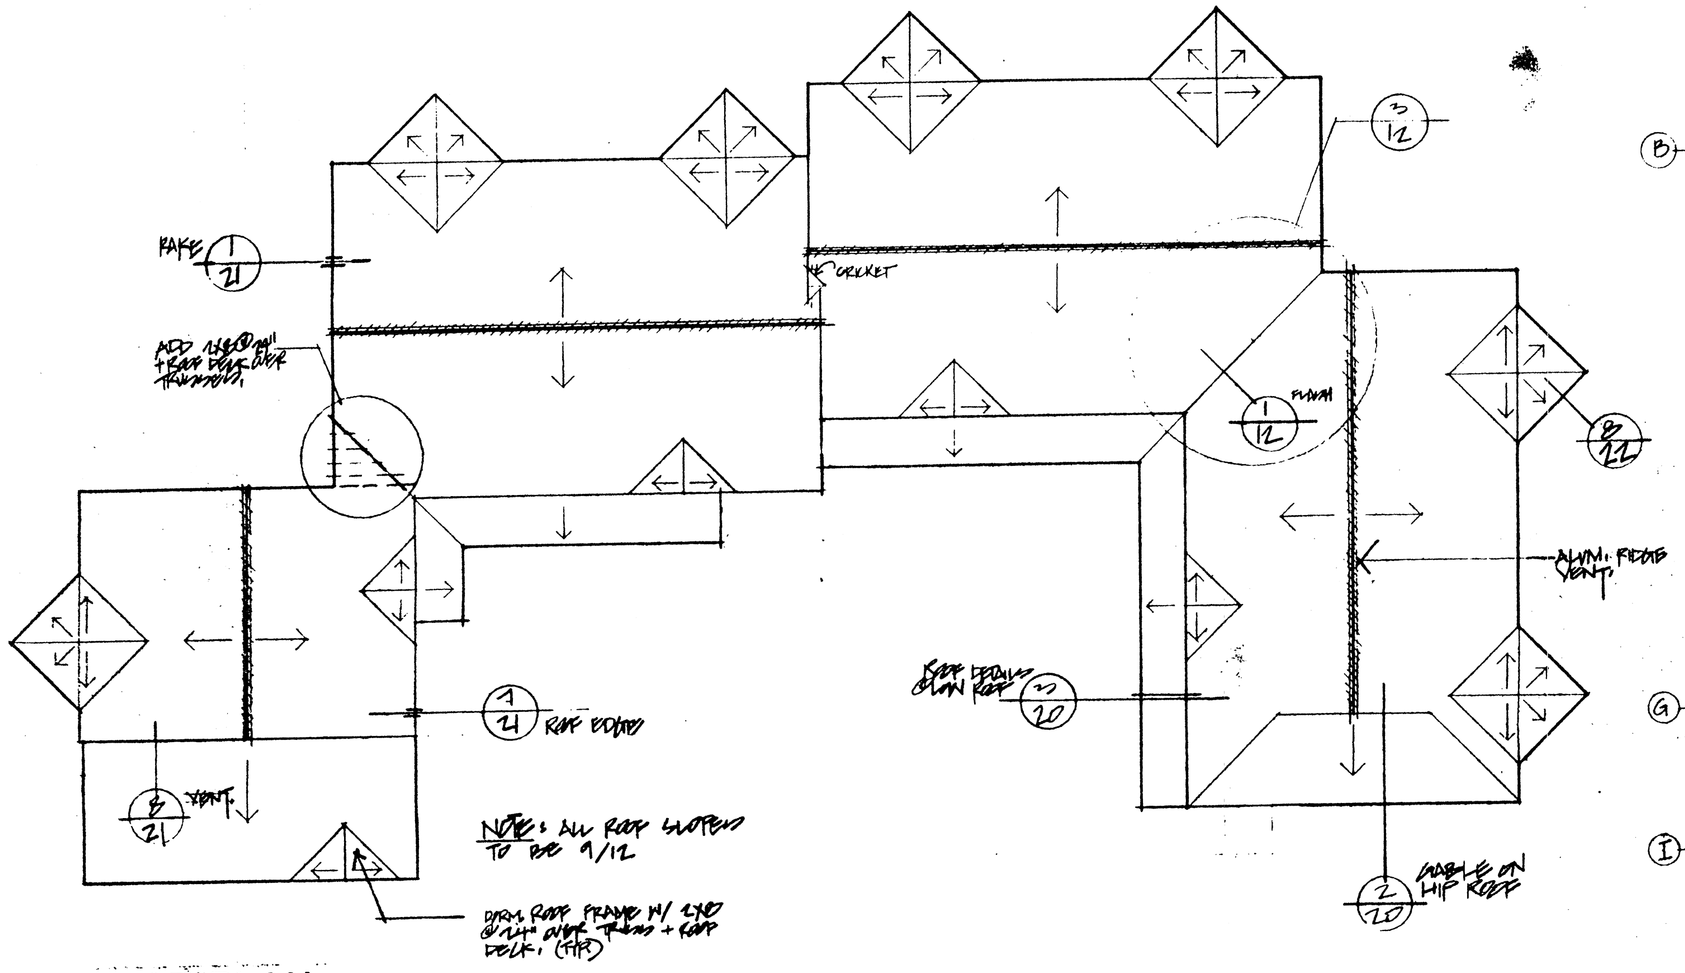

ROOF PLAN

1/8"=1'0"

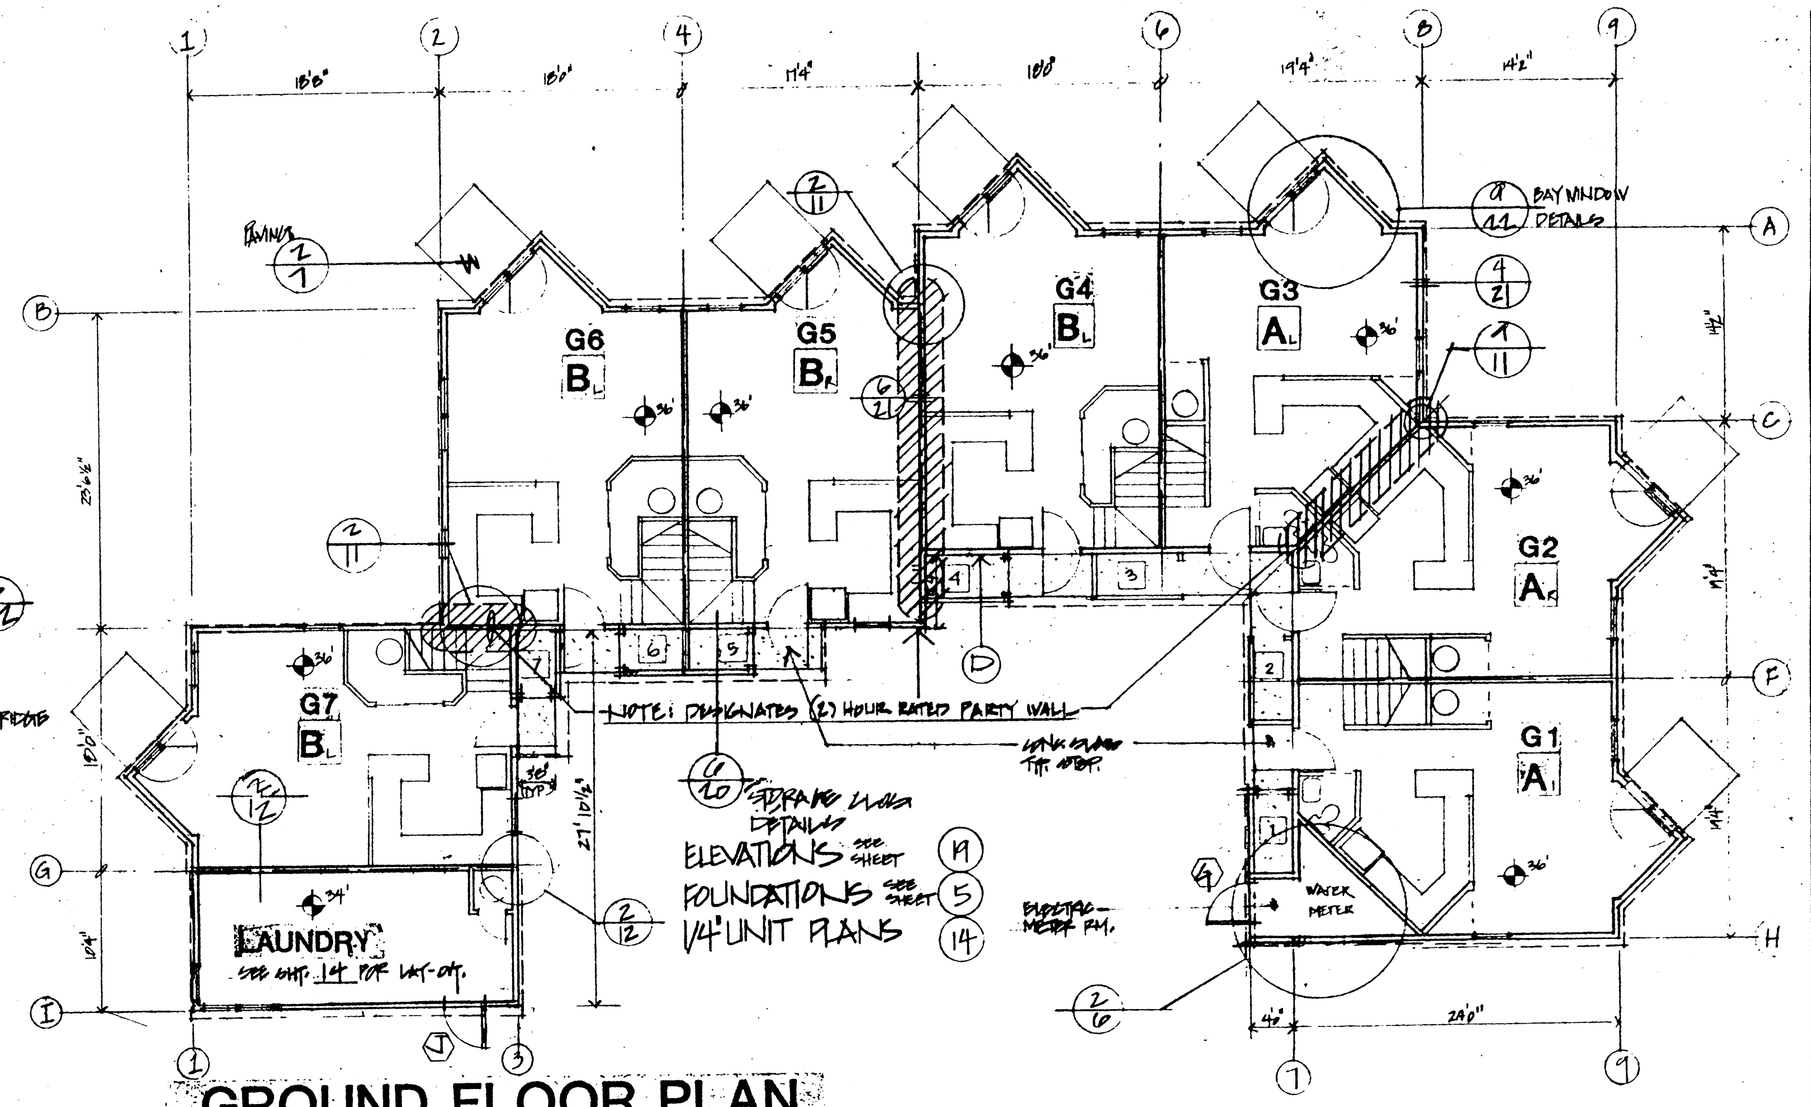

GROUND FLOOR PLAN

1/8"=1'0"

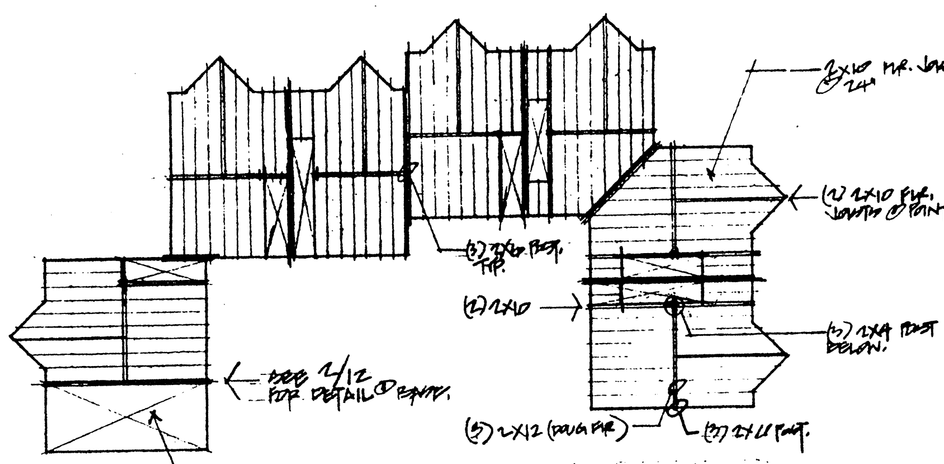

2nd FLOOR FRAMING

1/16"=1'0"

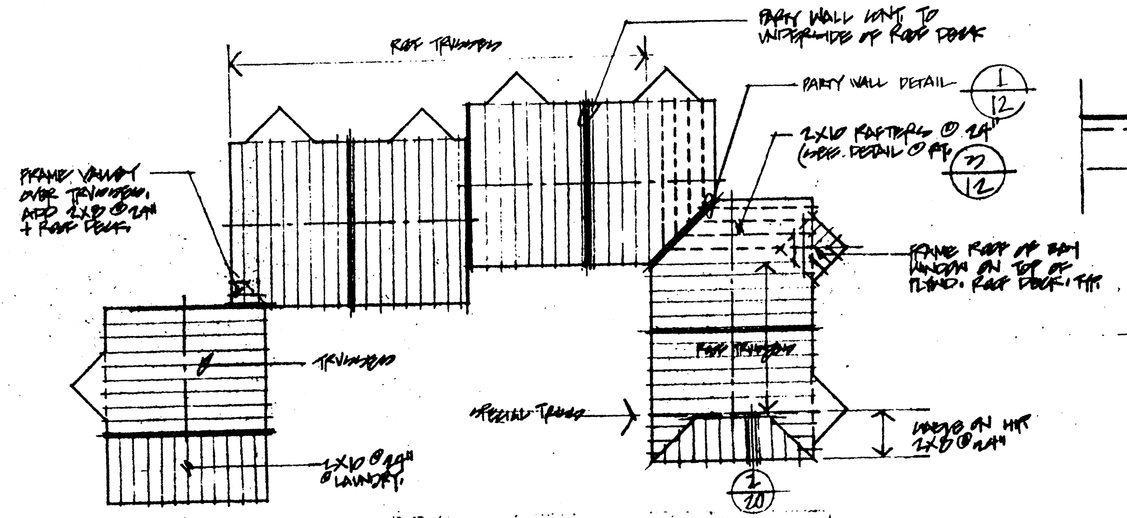

ROOF FRAMING PLAN

1/16"=1'0"

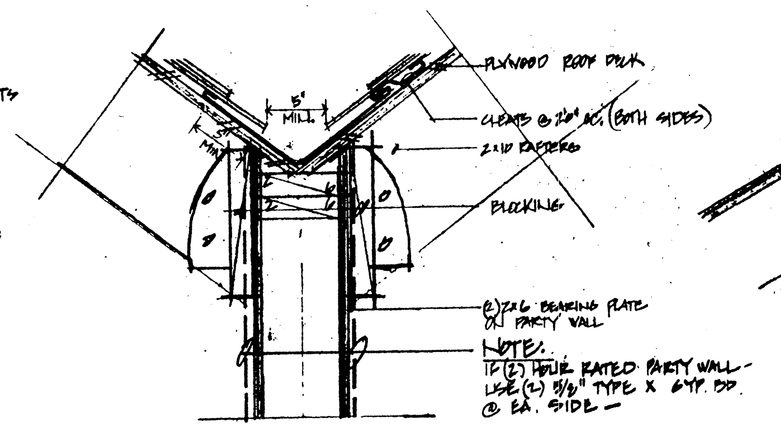

1 VALLEY FLASHING

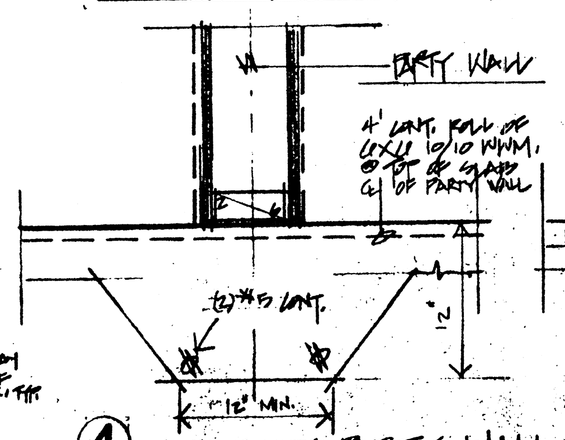

4 BASE OF PARTY WALL BETWEEN (2) "A" UNITS

1/4"=1'0"

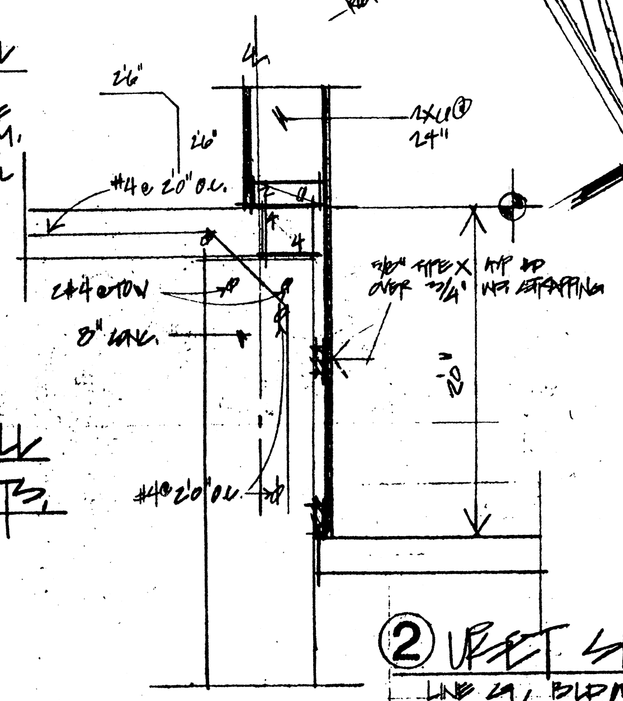

2 UPPER SLAB

LINE 4, BLDG A.

1/2"=1'0"

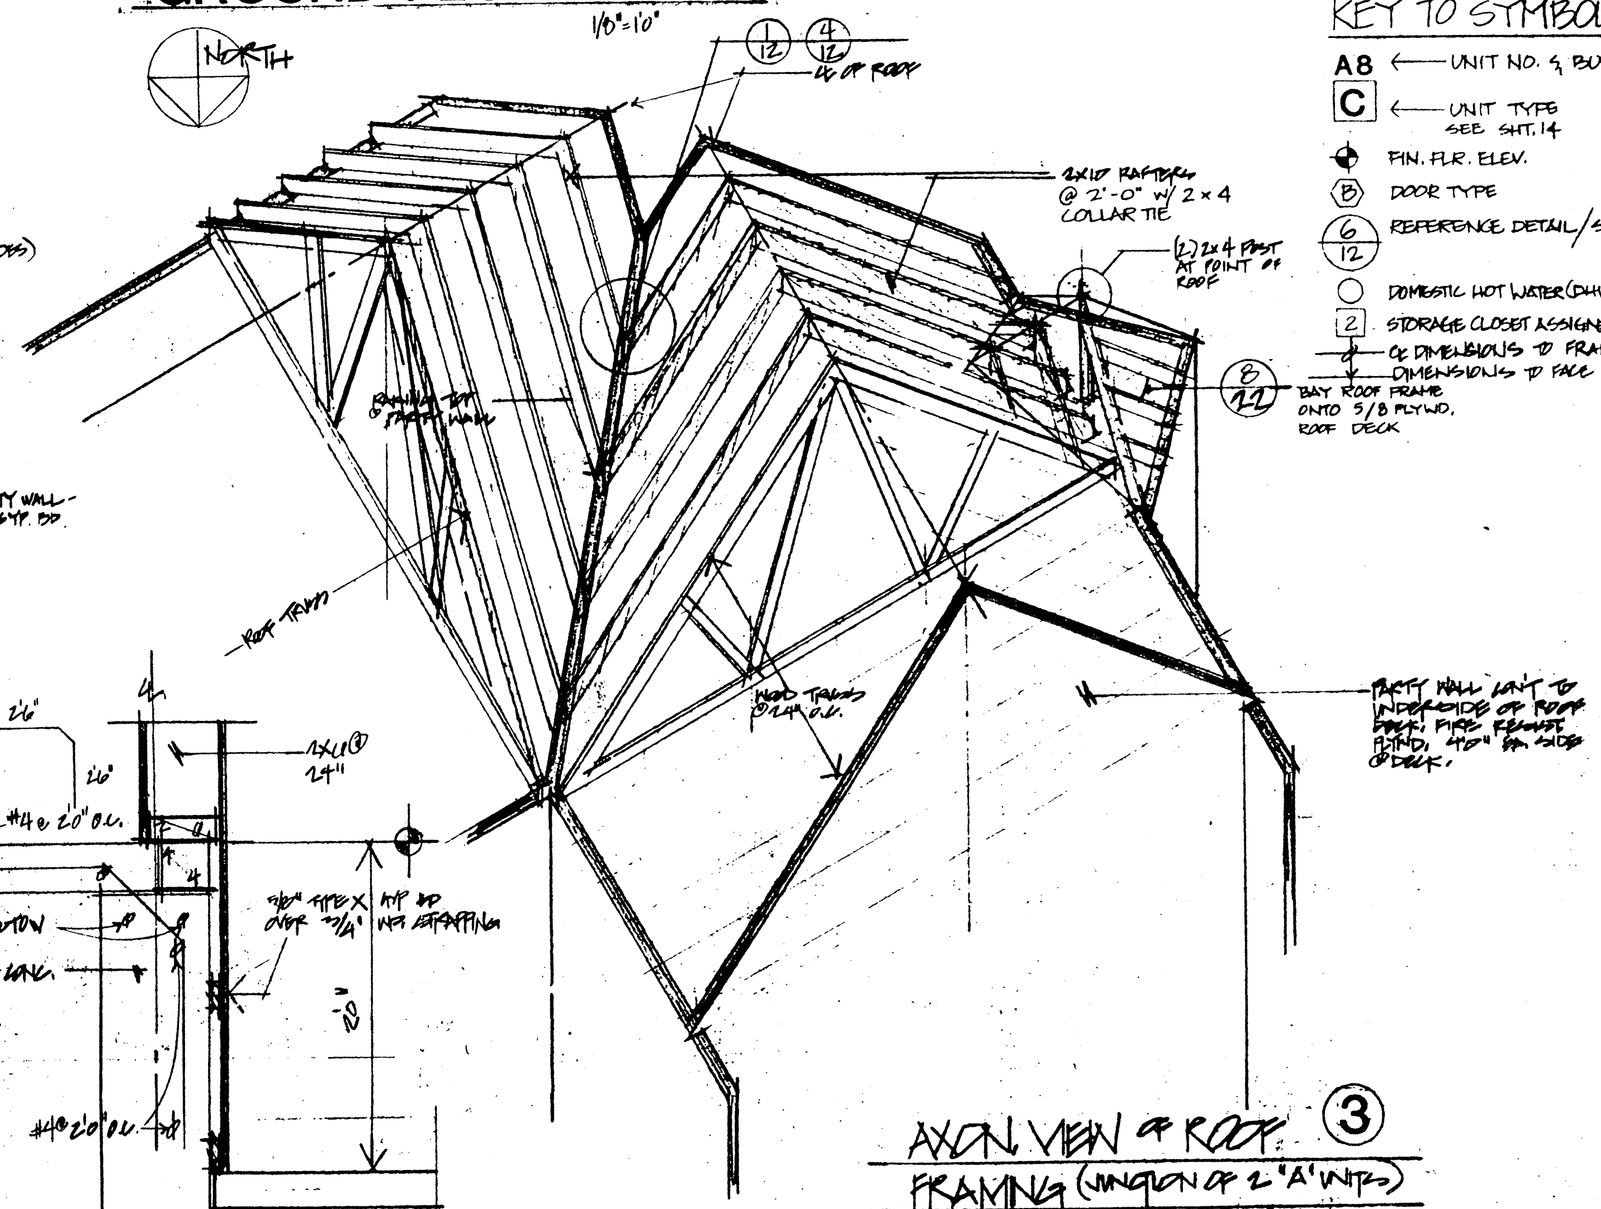

AXON. VIEW OF ROOF FRAMING (ANGLE OF 2 "A" UNITS) 3

1/4"=1'0"

KEY TO SYMBOLS

- A8 ← UNIT NO. & BUILDING
- C ← UNIT TYPE SEE SHT. 14
- FIN. FLR. ELEV.
- DOOR TYPE
- REFERENCE DETAIL/SHEET
- DOMESTIC HOT WATER (DHW)
- STORAGE CLOSET ASSIGNED #
- DIMENSIONS TO FRAME
- DIMENSIONS TO FACE OF FRAMING

BANWELL-WHITE-ARNOLD & HEMBERGER INC., ARCHITECTS
2 WEST WHEELOCK STREET • HANOVER • NEW HAMPSHIRE 03755-1795

Back Cove Housing Associates

BACK COVE ESTATES

BUILDING G, PLAN

Scale: As Noted

Date: Nov. 18 1994

12