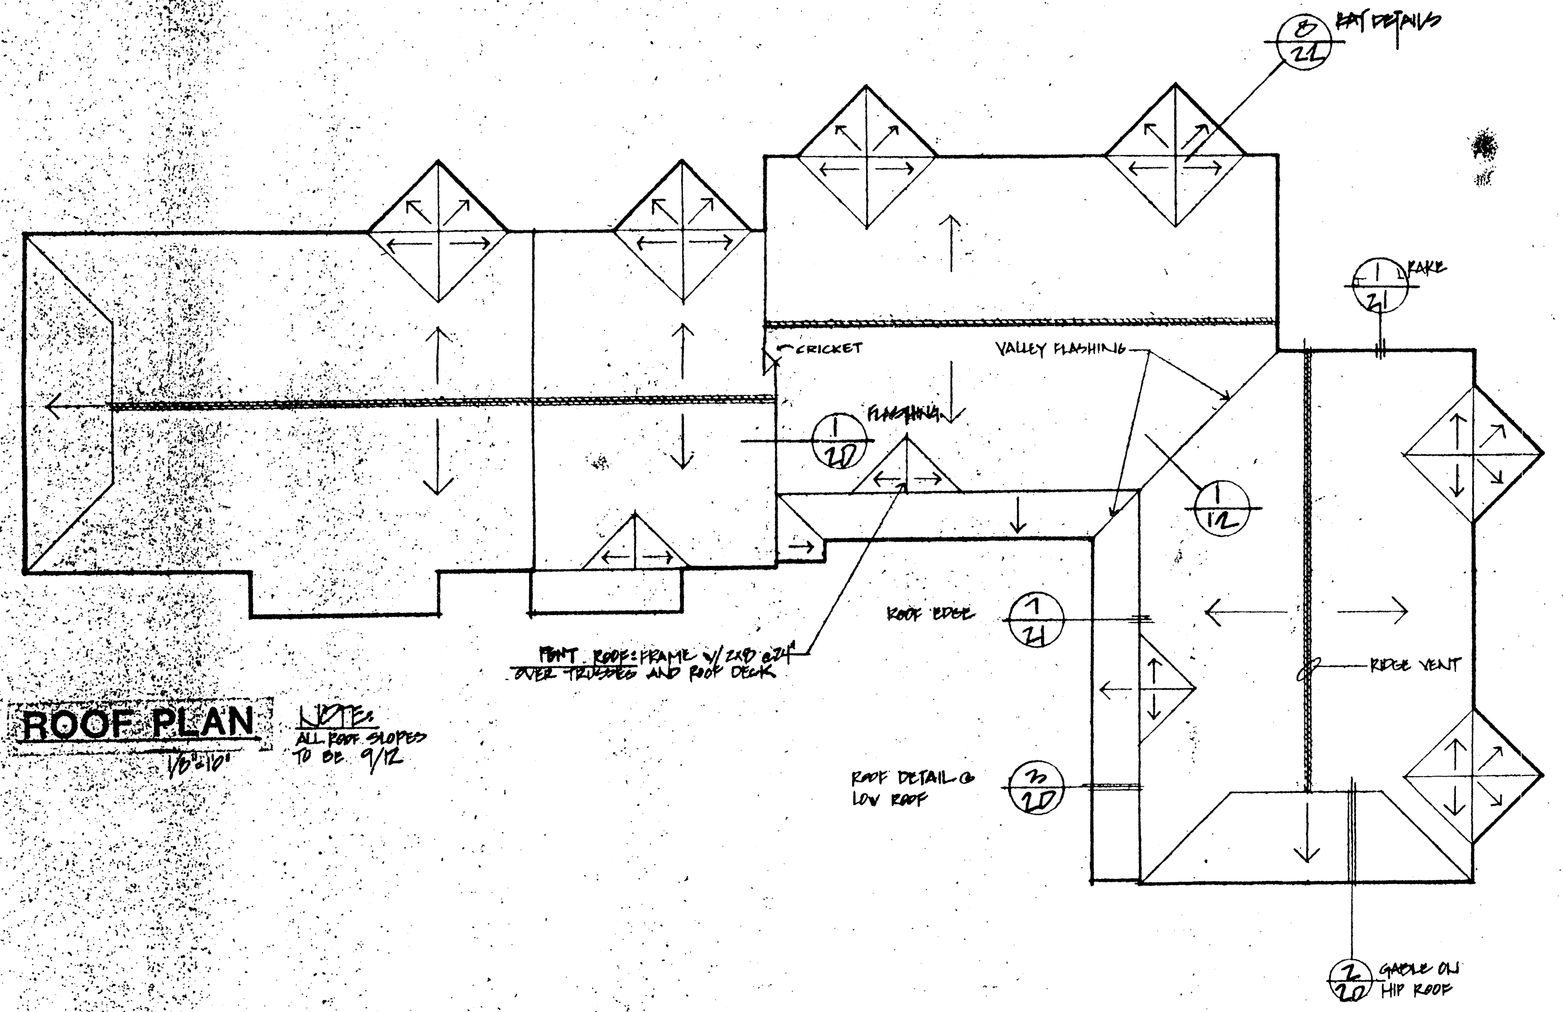

ROOF PLAN

1/8"=1'0"

NOTE: ALL ROOF SLOPES TO BE 9/12

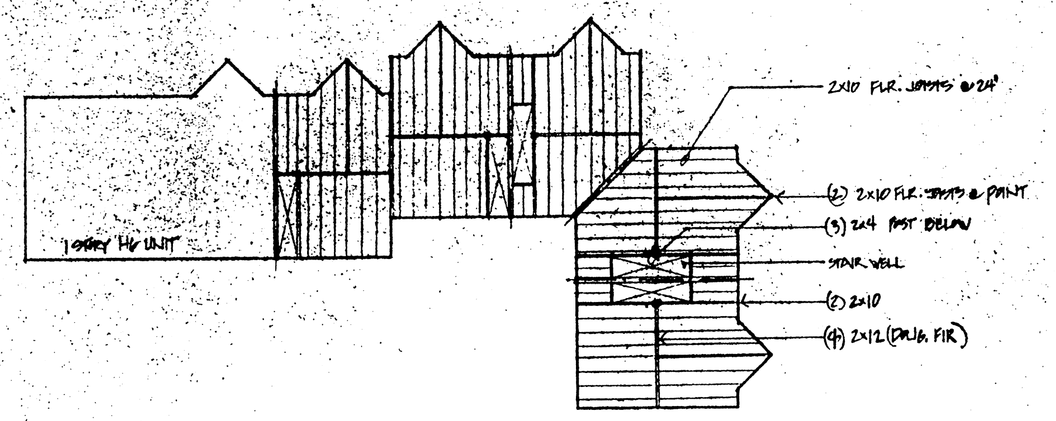

2nd FLOOR FRAMING

1/16"=1'0"

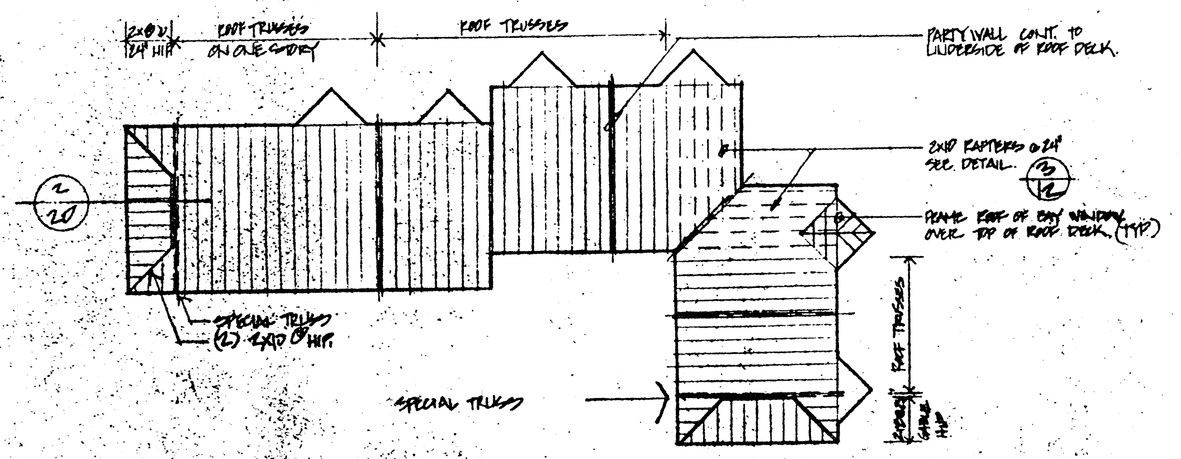

ROOF FRAMING PLAN

1/16"=1'0"

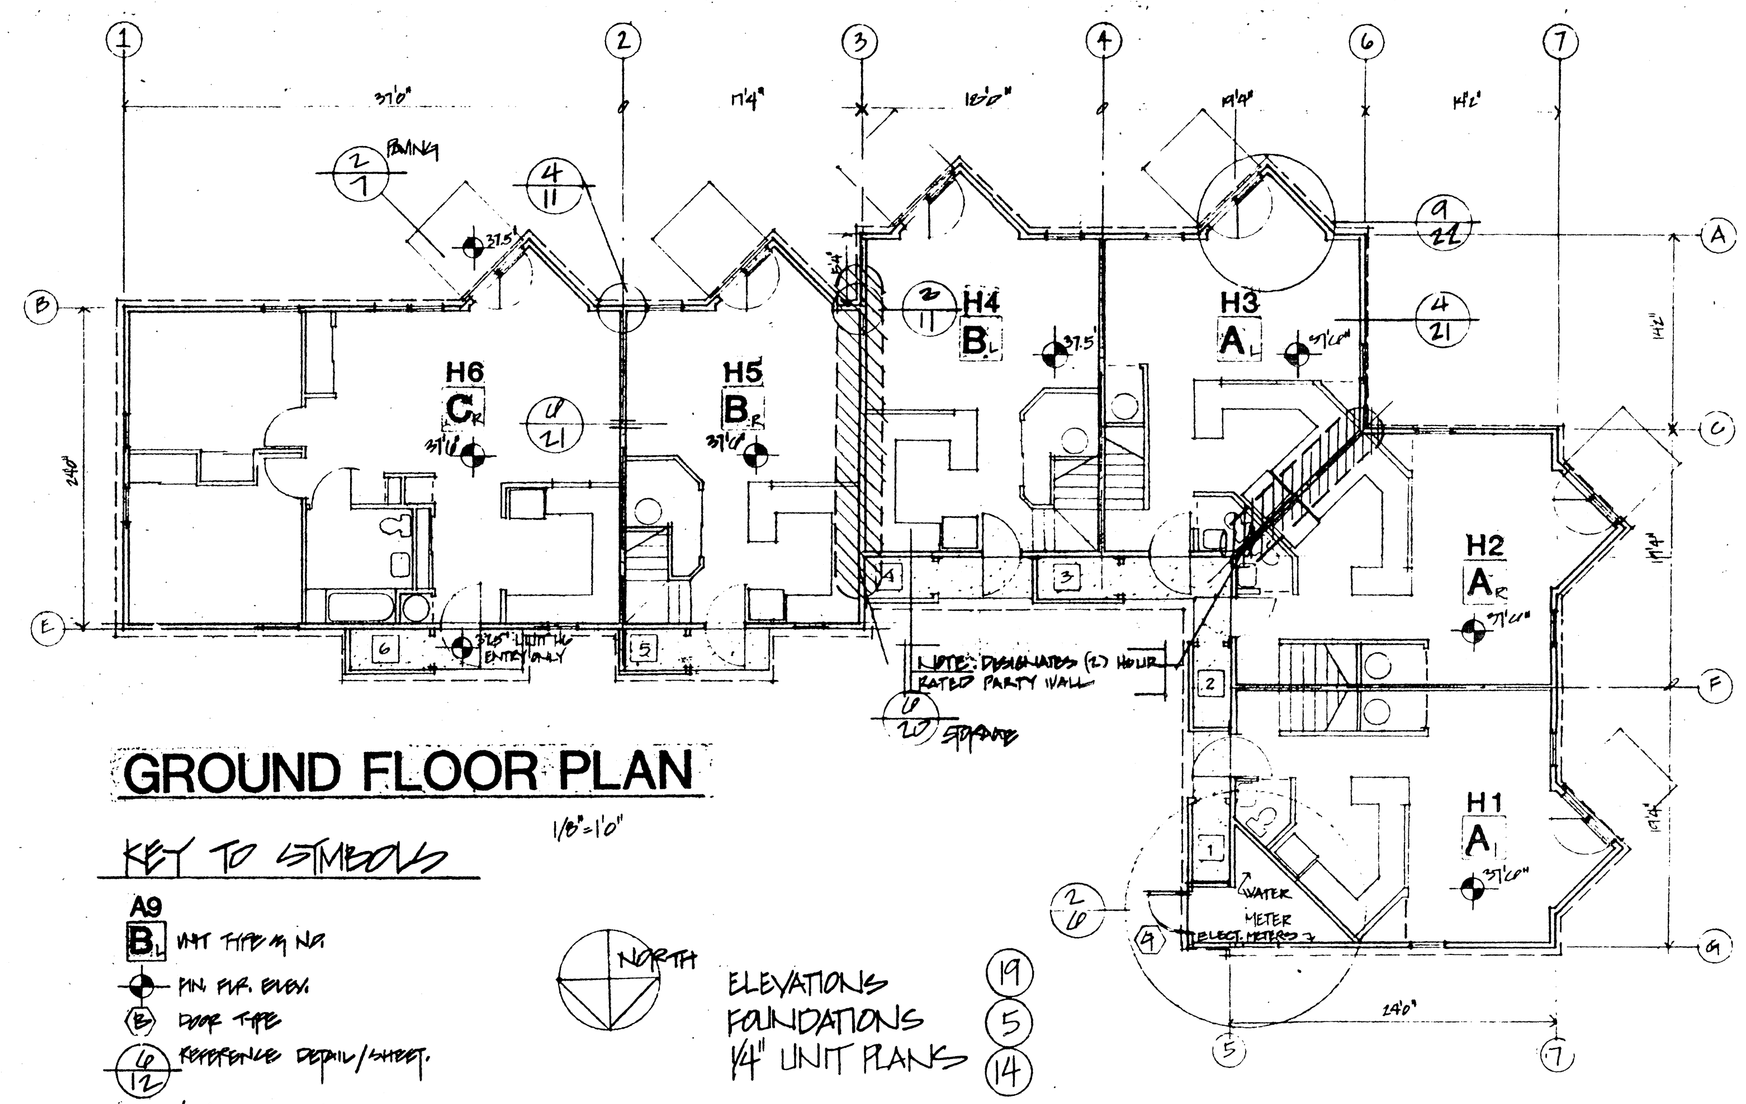

GROUND FLOOR PLAN

1/8"=1'0"

KEY TO SYMBOLS

A9
B_L — UNIT TYPE & NO.

PIN FIR. EVEN

(B) DOOR TYPE

6/12 REFERENCE DETAIL/SHEET.

A.B. / GYP. BD.; MAST.; FIR. — GYPSUM BOARD; METAL (ALUM.) THRESHOLD; FLOOR

NORTH

ELEVATIONS 19
FOUNDATIONS 5
1/4" UNIT PLANS 14

DOOR SCHEDULE

DOOR TYPE	SIZE	ENTRY HAND	REMARKS
A	2'0" x 6'8" x 1⅜"	—	BI-FOLD
B	3'0" x 6'8" x 1⅜"	—	BI-FOLD
C	4'0" x 6'8" x 1⅜"	—	BI-PART SLIDING DOOR
D	5'0" x 6'8" x 1⅜"	—	" " "
E	2'6" x 6'8" x 1⅜"	—	HOLLOW CORE, LUAN FACE
F	3'0" x 6'8" x 1⅜"	—	" "
G	3'0" x 6'8" x 1¾"	MET.	EXT. METAL DOOR W/ W.I.C.O. *
H	5'0" x 6'8" x 1¾"	MET.	EXT. METAL DOOR W/ WHT. SL. GLASS PANEL.
I	3'0" x 7'1" x 1½"	—	SITE BUILT WHT. STORAGE DOOR. (CORE DEPTH) ▲
J	3'0" x 6'8" x 1¾"	MET.	EXT. METAL DOOR W/ WHT. SL. GLASS PANEL.
K	6'-0" x 6'-8" x 1⅜"	—	BI-PART SLIDING DOOR, LUAN FACE

* USE OPEN FOR STORM/SCREEN DOOR INCLUDED W/ ENTRY DOOR.

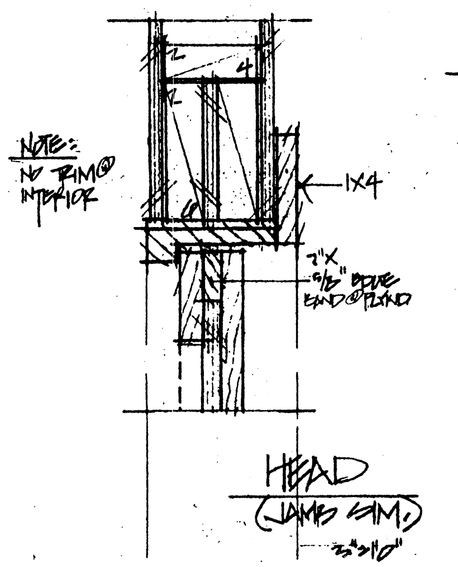

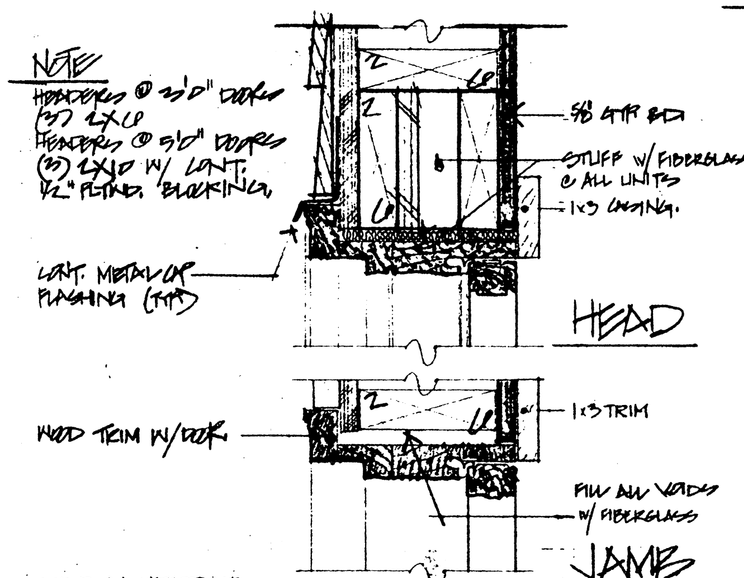

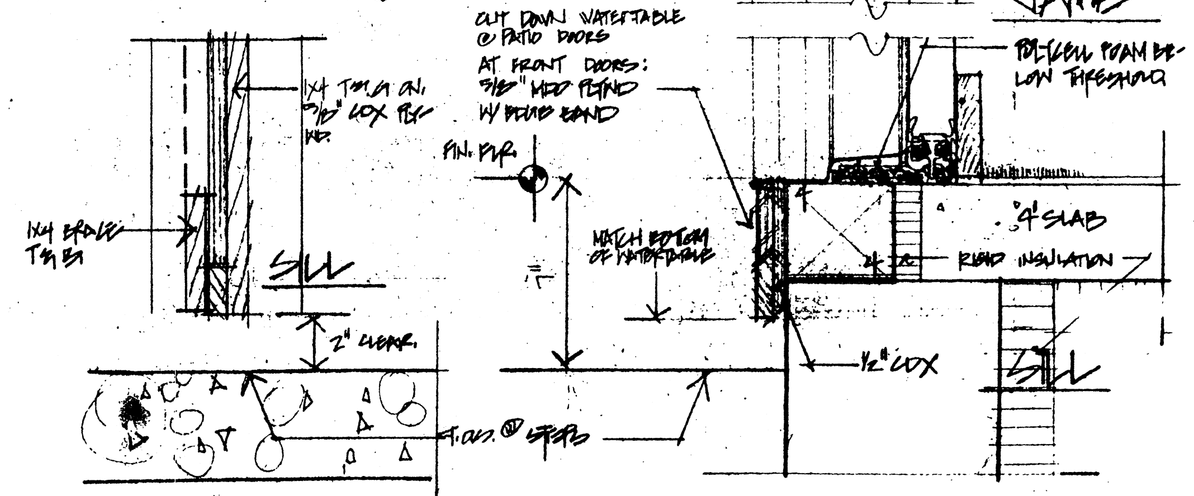

② STORAGE DOOR

③ ENTRY DOOR

3/4"=1'0"

DOOR DETAILS

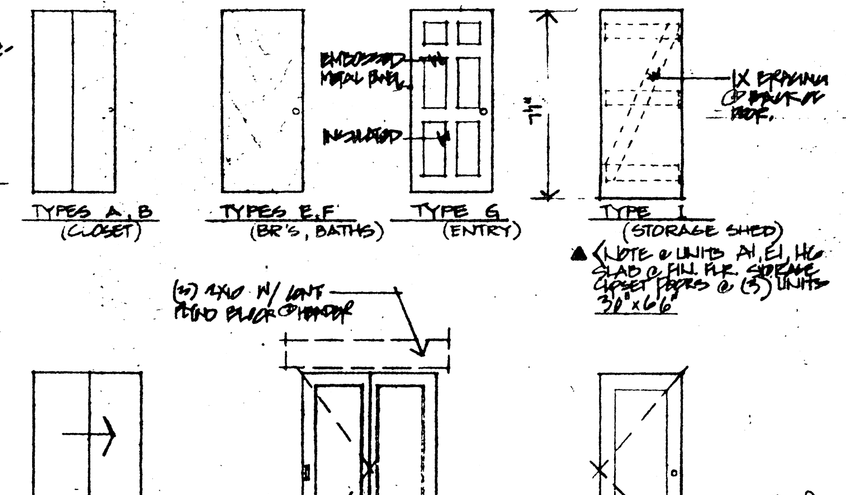

DOOR TYPES

BANWELL WHITE ARNOLD & HEMBERGER INC. ARCHITECTS
2 WEST WHEELOCK STREET • HANOVER • NEW HAMPSHIRE 03755-1796

Back Cove Housing Associates

BACK COVE ESTATES

BUILDING H: PLAN

SCALE: AS NOTED

MAY 13 1994

13