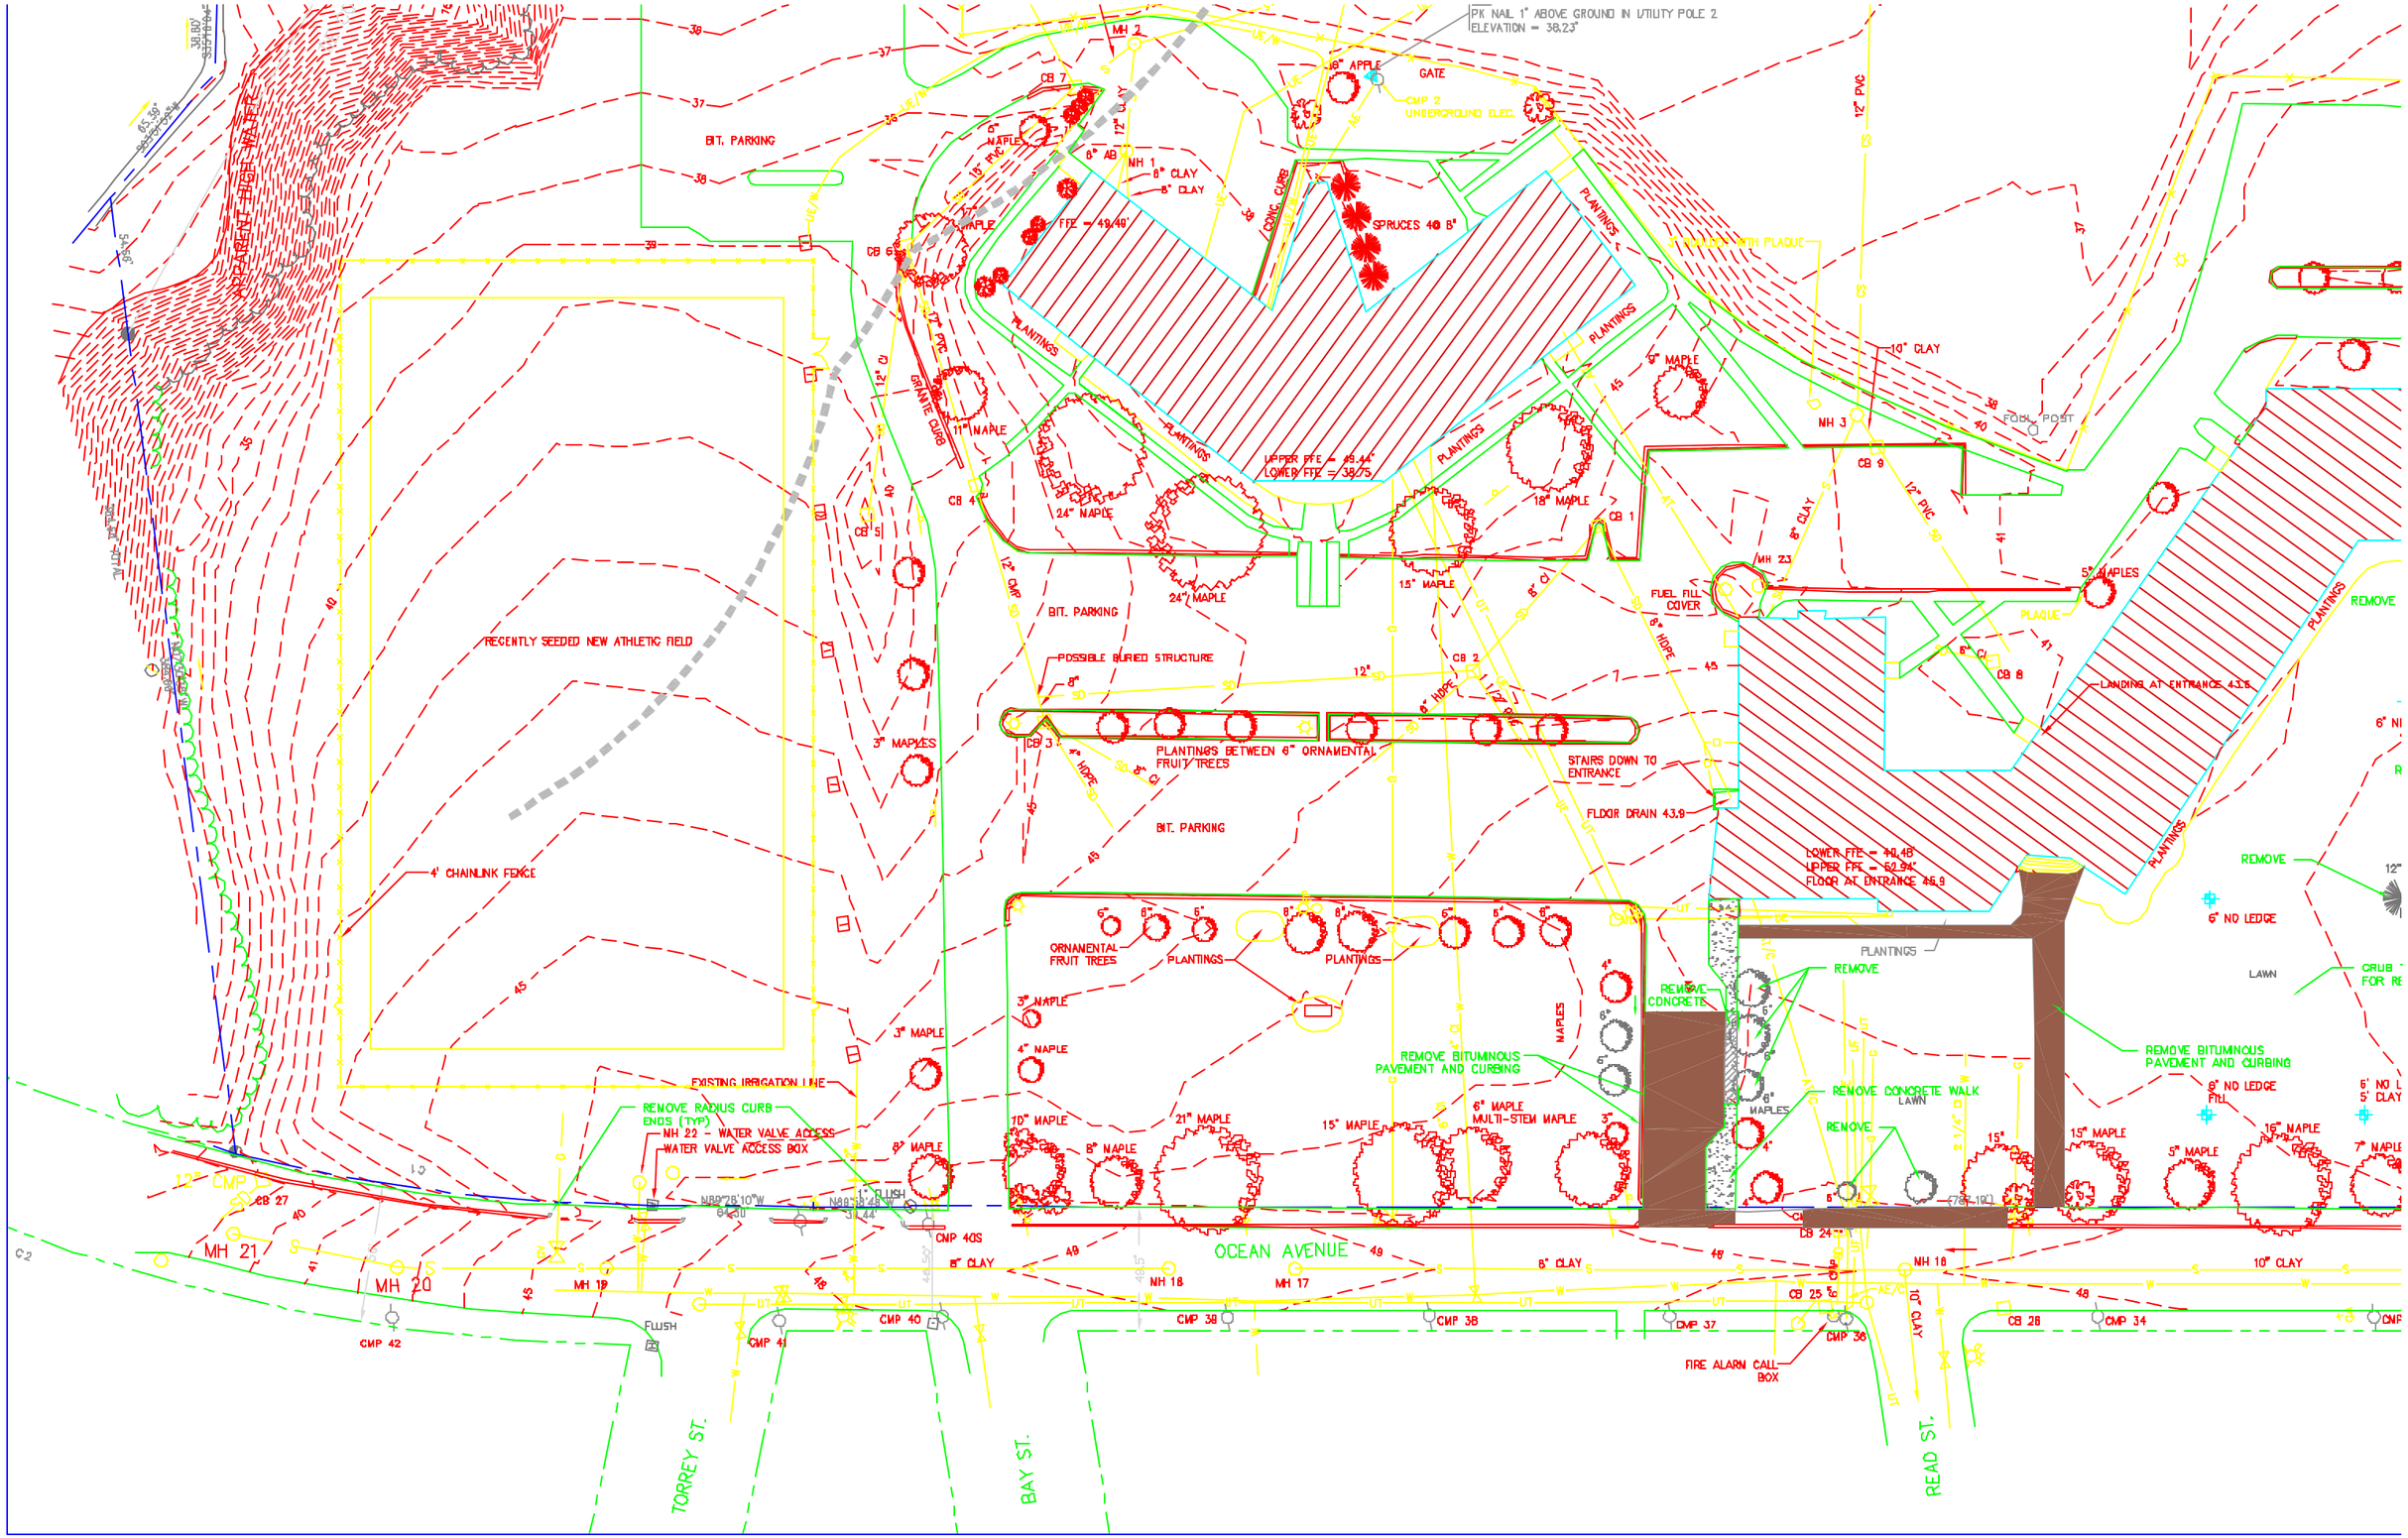

PK NAIL 1" ABOVE GROUND IN UTILITY POLE 2
ELEVATION = 38.23'
BIT. PARKING
GATE
CMP 2 UNDERGROUND ELEC.
SPRUCES 40 8"
FFE = 49.49'
UPPER FFE = 49.44'
LOWER FFE = 38.75
PLANTINGS
GRANITE CURB
RECENTLY SEEDED NEW ATHLETIC FIELD
POSSIBLE BURIED STRUCTURE
PLANTINGS BETWEEN 6" ORNAMENTAL FRUIT TREES
STAIRS DOWN TO ENTRANCE
FLOOR DRAIN 43.9
FUEL FILL COVER
LANDING AT ENTRANCE 43.6
LOWER FFE = 40.48'
UPPER FFE = 52.94'
FLOOR AT ENTRANCE 45.9
4' CHAINLINK FENCE
ORNAMENTAL FRUIT TREES
REMOVE
REMOVE CONCRETE
REMOVE BITUMINOUS PAVEMENT AND CURBING
REMOVE CONCRETE WALK
LAWN
EXISTING IRRIGATION LINE
REMOVE RADIUS CURB ENDS (TYP)
MH 22 - WATER VALVE ACCESS
WATER VALVE ACCESS BOX
OCEAN AVENUE
FIRE ALARM CALL BOX
TORREY ST.
BAY ST.
READ ST.
MH 21
MH 20
MH 19
MH 18
MH 17
MH 16
MH 23
MH 1
MH 2
MH 3
CB 1
CB 2
CB 3
CB 4
CB 5
CB 6
CB 7
CB 8
CB 9
CB 24
CB 25
CB 26
CB 27
CMP 34
CMP 36
CMP 37
CMP 38
CMP 39
CMP 40
CMP 41
CMP 42
CMP 40S