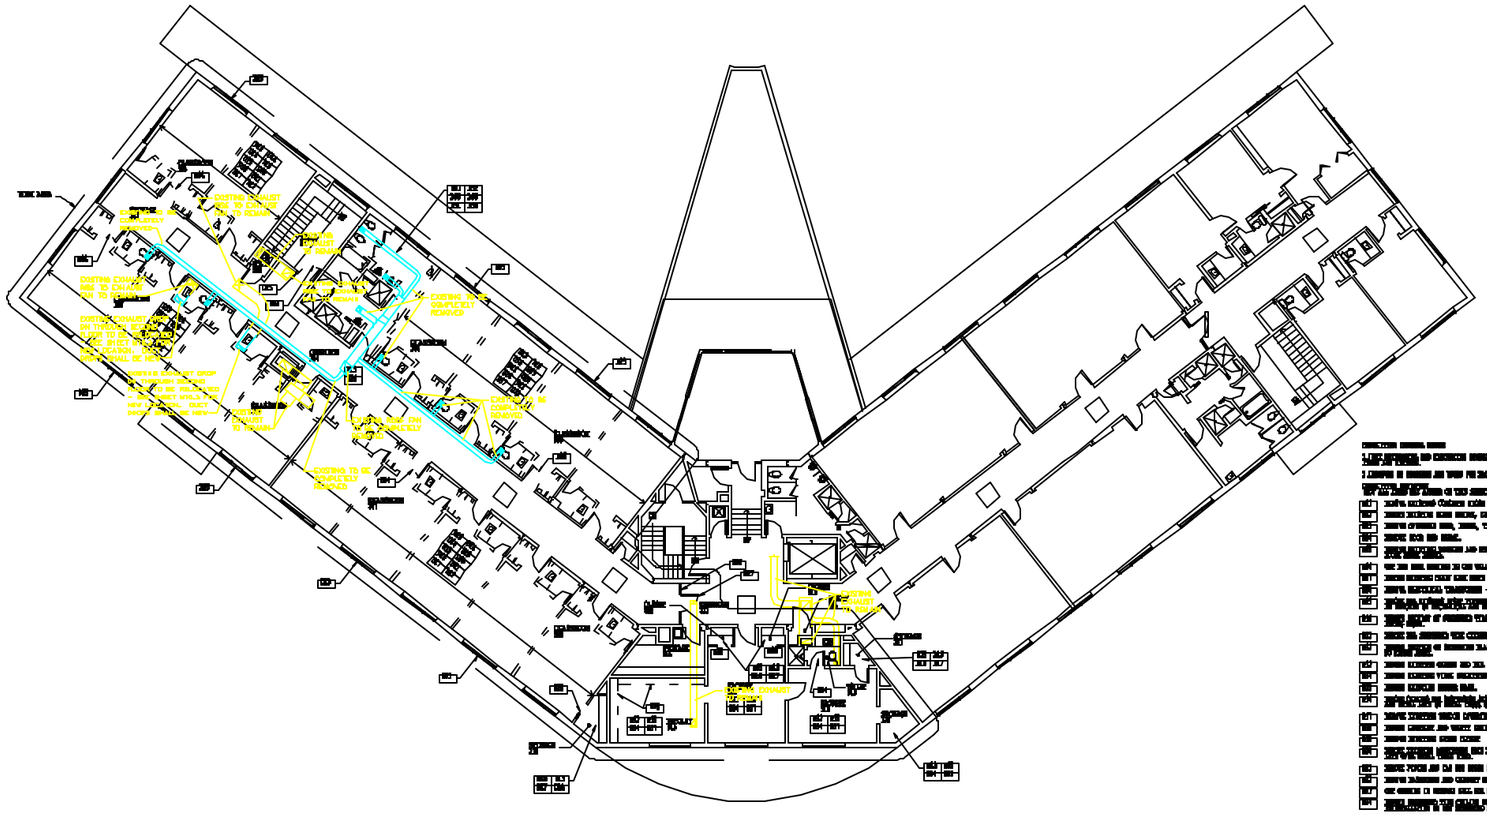

SECOND FLOOR PLAN
RESIDENCE HALL
MECHANICAL DEMOLITION

RBM PBM

MD10.3

Xref I:\school\00170\acad_dwg\titlblk\chevtitl.dwg