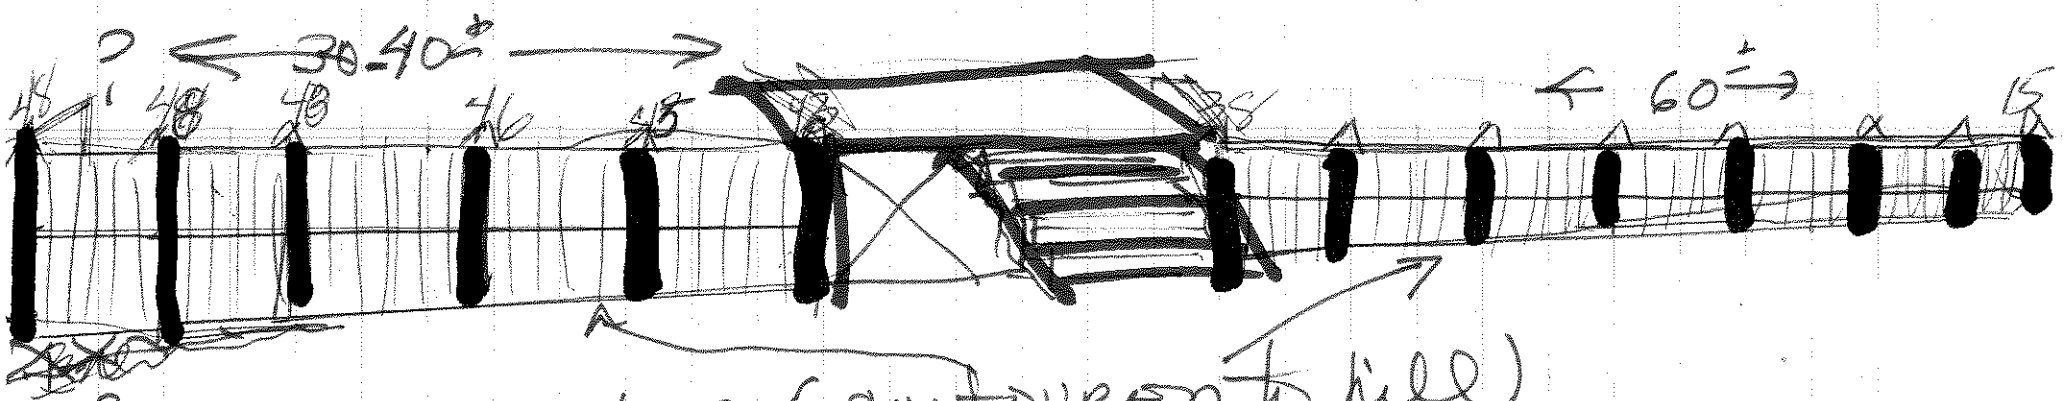

✓ LEVEL on top of contoured to hill)

✓ Fence will Be w/ 6"x 1" cedar planks w/ (4x4 pt frame posts) (as needed)
Not to Exceed the 4' at max. height on steepest slope
+ min of 6' spacing of post + supports

✓ BACK SIDE will have stapled Heavy Duty
plastic (LANDSCAPERS) to protect aq/Erosion
DRAINAGE off of hill

✓ SEE Photo of property Fencing as shown
complementary design

RE
Ko SARIBEKIAN
31 Brookside Rd
Portland, Me