Floor Plan - Second Floor
37 Murray Street

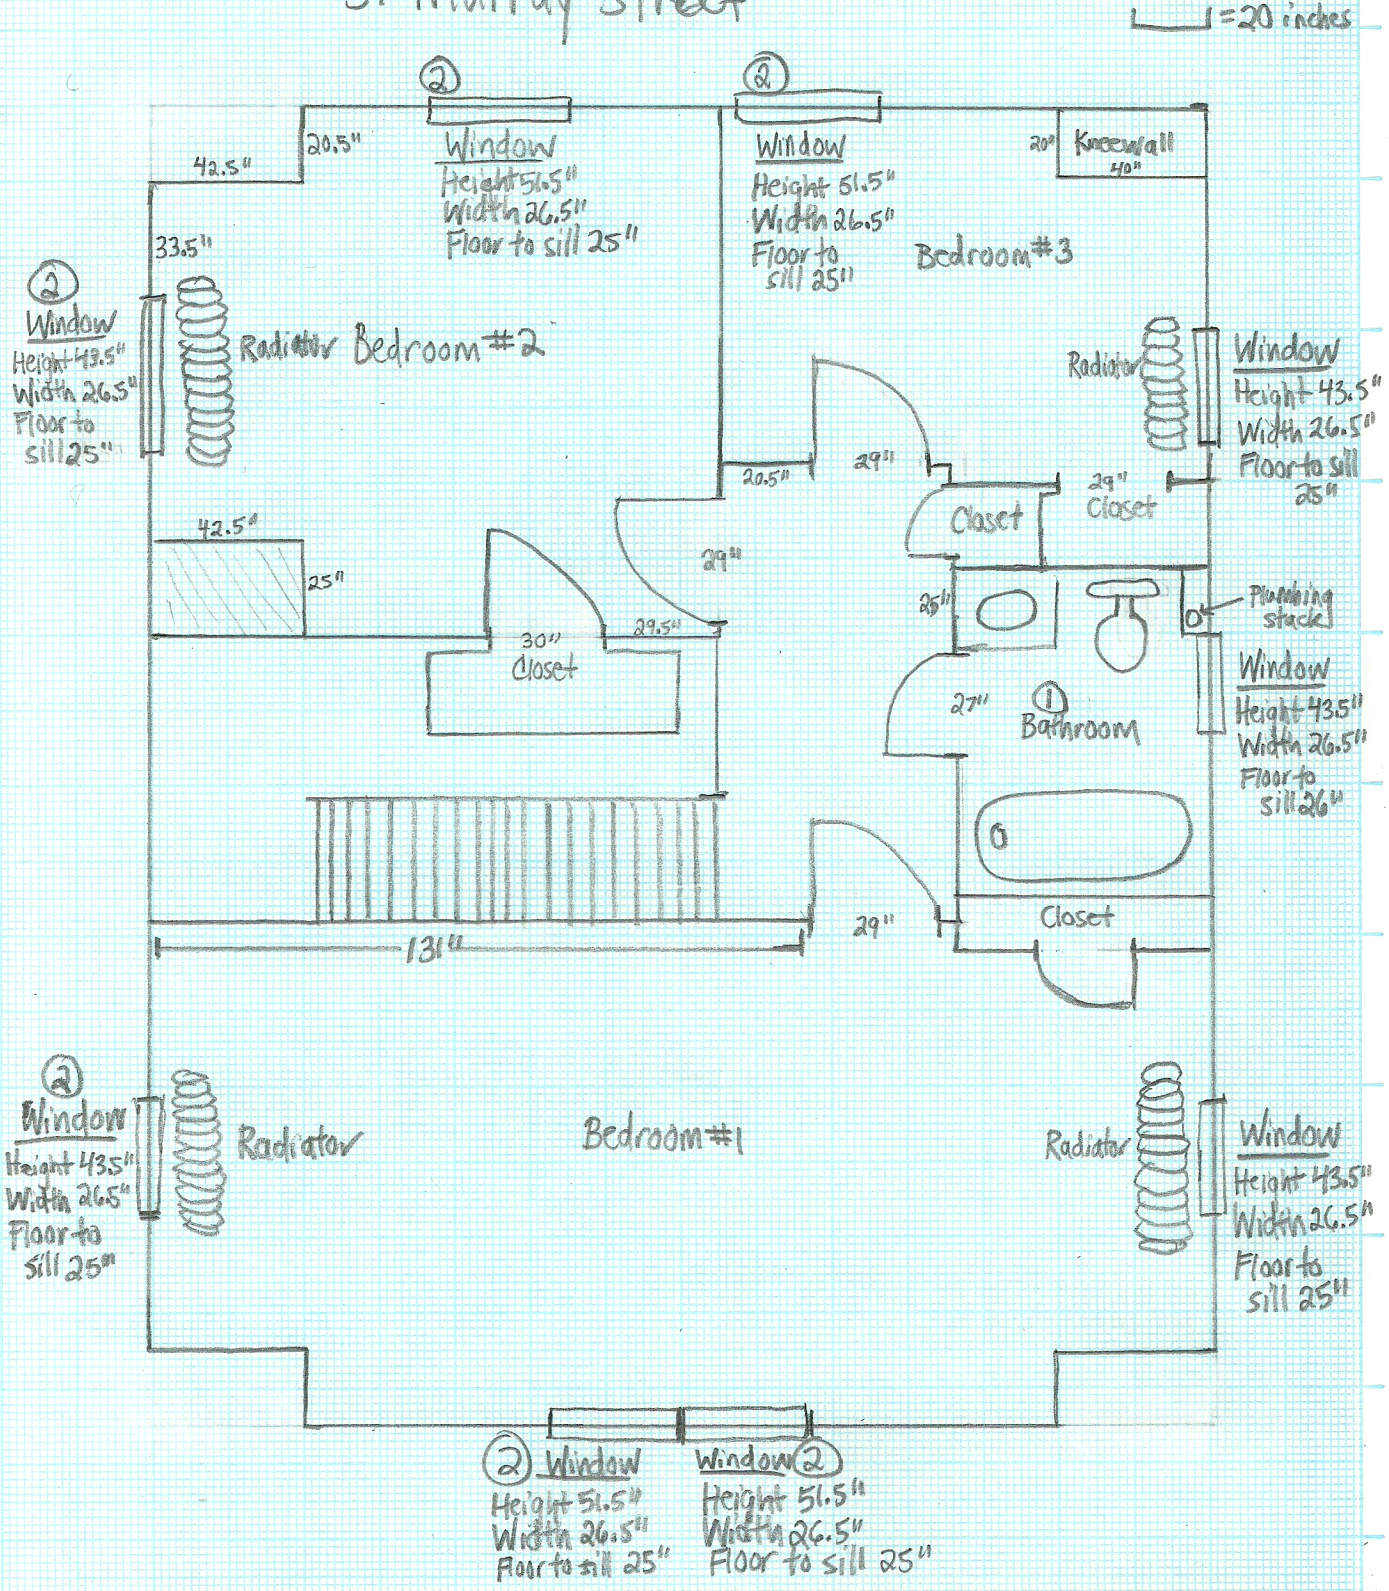

① Full bathroom renovations detailed on attached PDFs.

② Window schedule:
- 4 Anderson 70 series 2042
- 2 Anderson 70 Series 20310