BUILDER'S DRAWINGS

THESE DRAWINGS MAY NOT SHOW ALL THE INFORMATION AND/OR INSTRUCTIONS NECESSARY TO COMPLETE THIS PROJECT. BY USING THESE DRAWINGS, THE GENERAL CONTRACTOR UNDERSTANDS THAT HE IS RESPONSIBLE FOR ALL MEANS AND METHODS OF CONSTRUCTION AND SHOULD ENGAGE THE SERVICES OF A LISCENSED STRUCTURAL, MECHANICAL, CIVIL, OR ELECTRICAL ENGINEER WHERE THESE TRADES PERTAIN TO THIS PROJECT OR TO THE SAFETY OF ITS OCCUPANTS AND USERS. BY USING THESE DRAWINGS, THE GENERAL CONTRACTOR AGREES TO NOT HOLD THE ARCHITECT LIABLE FOR ANY INCOMPLETE, OR MISSING INFORMATION, OR FOR ANY INFORMATION THAT IS IN CONFLICT WITH OR CONTRADICTORY TO FIELD CONDITIONS, OTHER DRAWINGS, OR WORK PERFORMED BY THE CONTRACTOR.

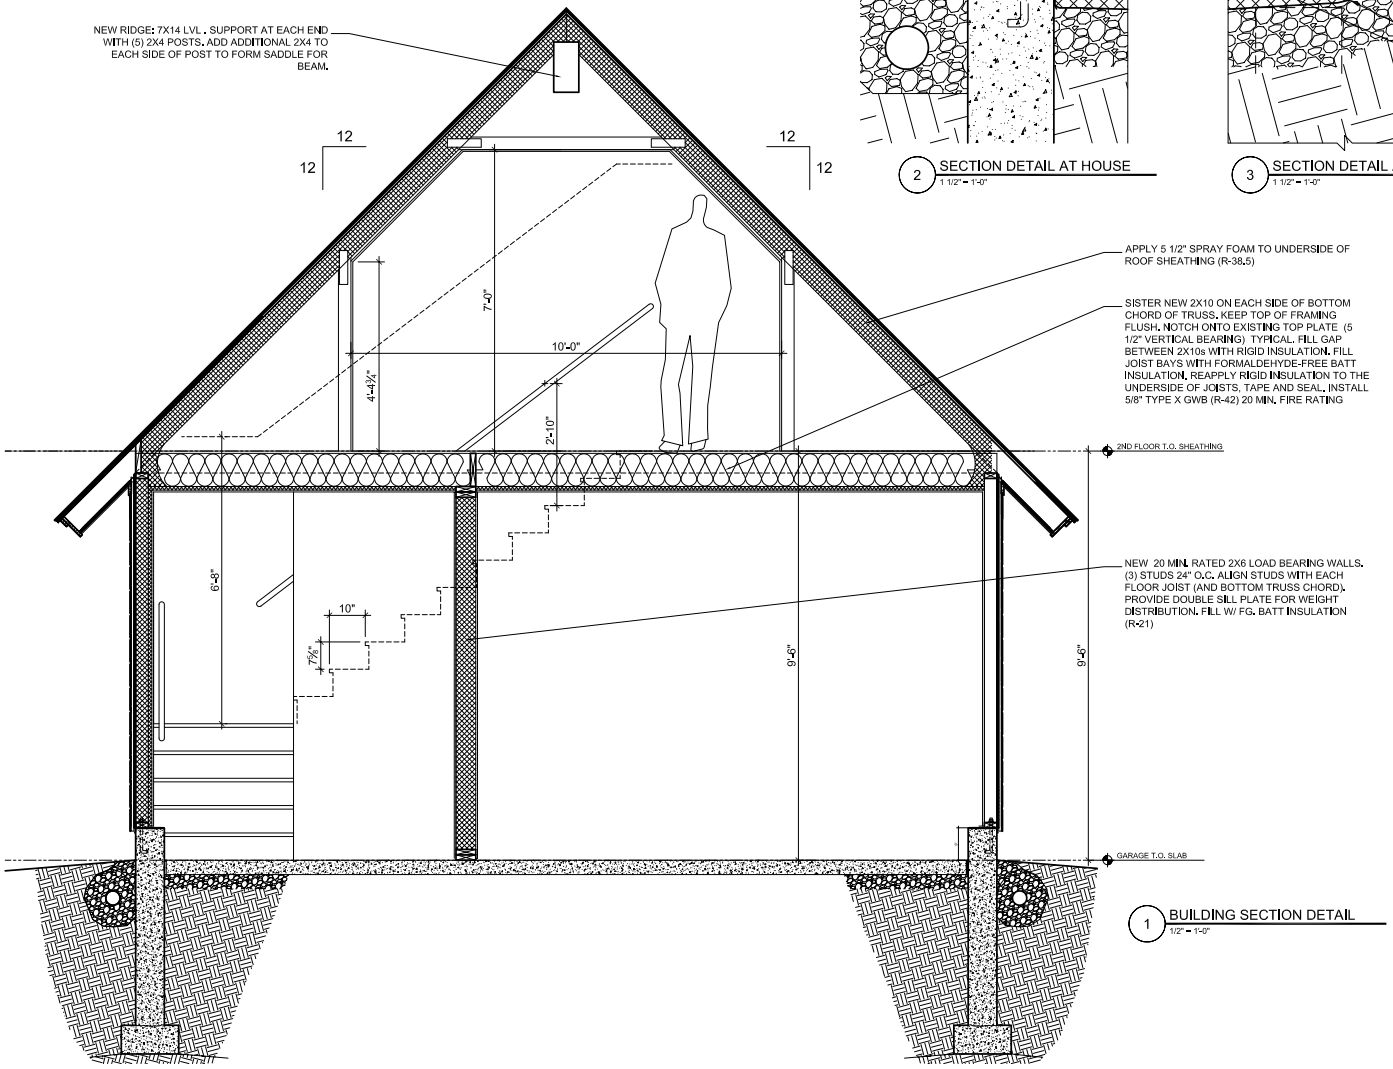

1 BUILDING SECTION DETAIL
1/2" = 1'-0"

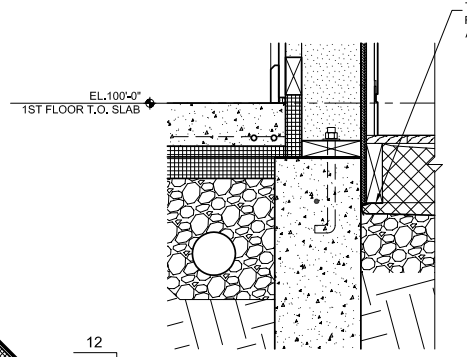

2 SECTION DETAIL AT HOUSE
1 1/2" = 1'-0"

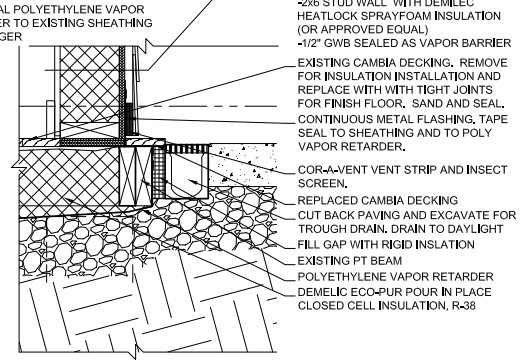

3 SECTION DETAIL AT DRIVEWAY
1 1/2" = 1'-0"

LICENSED ARCHITECT
CHRISTOPHER M. BRILEY
No. 2788
STATE OF MAINE

MIERS RESIDENCE

RENOVATION TO 18 VICTOR RD.
PORTLAND, MAINE

BRBURN
28 Maple St | Suite 202 | Portland, ME 04101 207-774-8482

CONSULTANTS:

STRUCTURAL:
L & L Engineering
6 Q Street
South Portland, ME 04106
207-767-4830

PROJECT NO:	1511
ISSUED:	11.18.15
DRAWN BY:	CMB
CHECKED BY:	---

SHEET TITLE:
GARAGE SECTION
SECTION DETAILS

A3