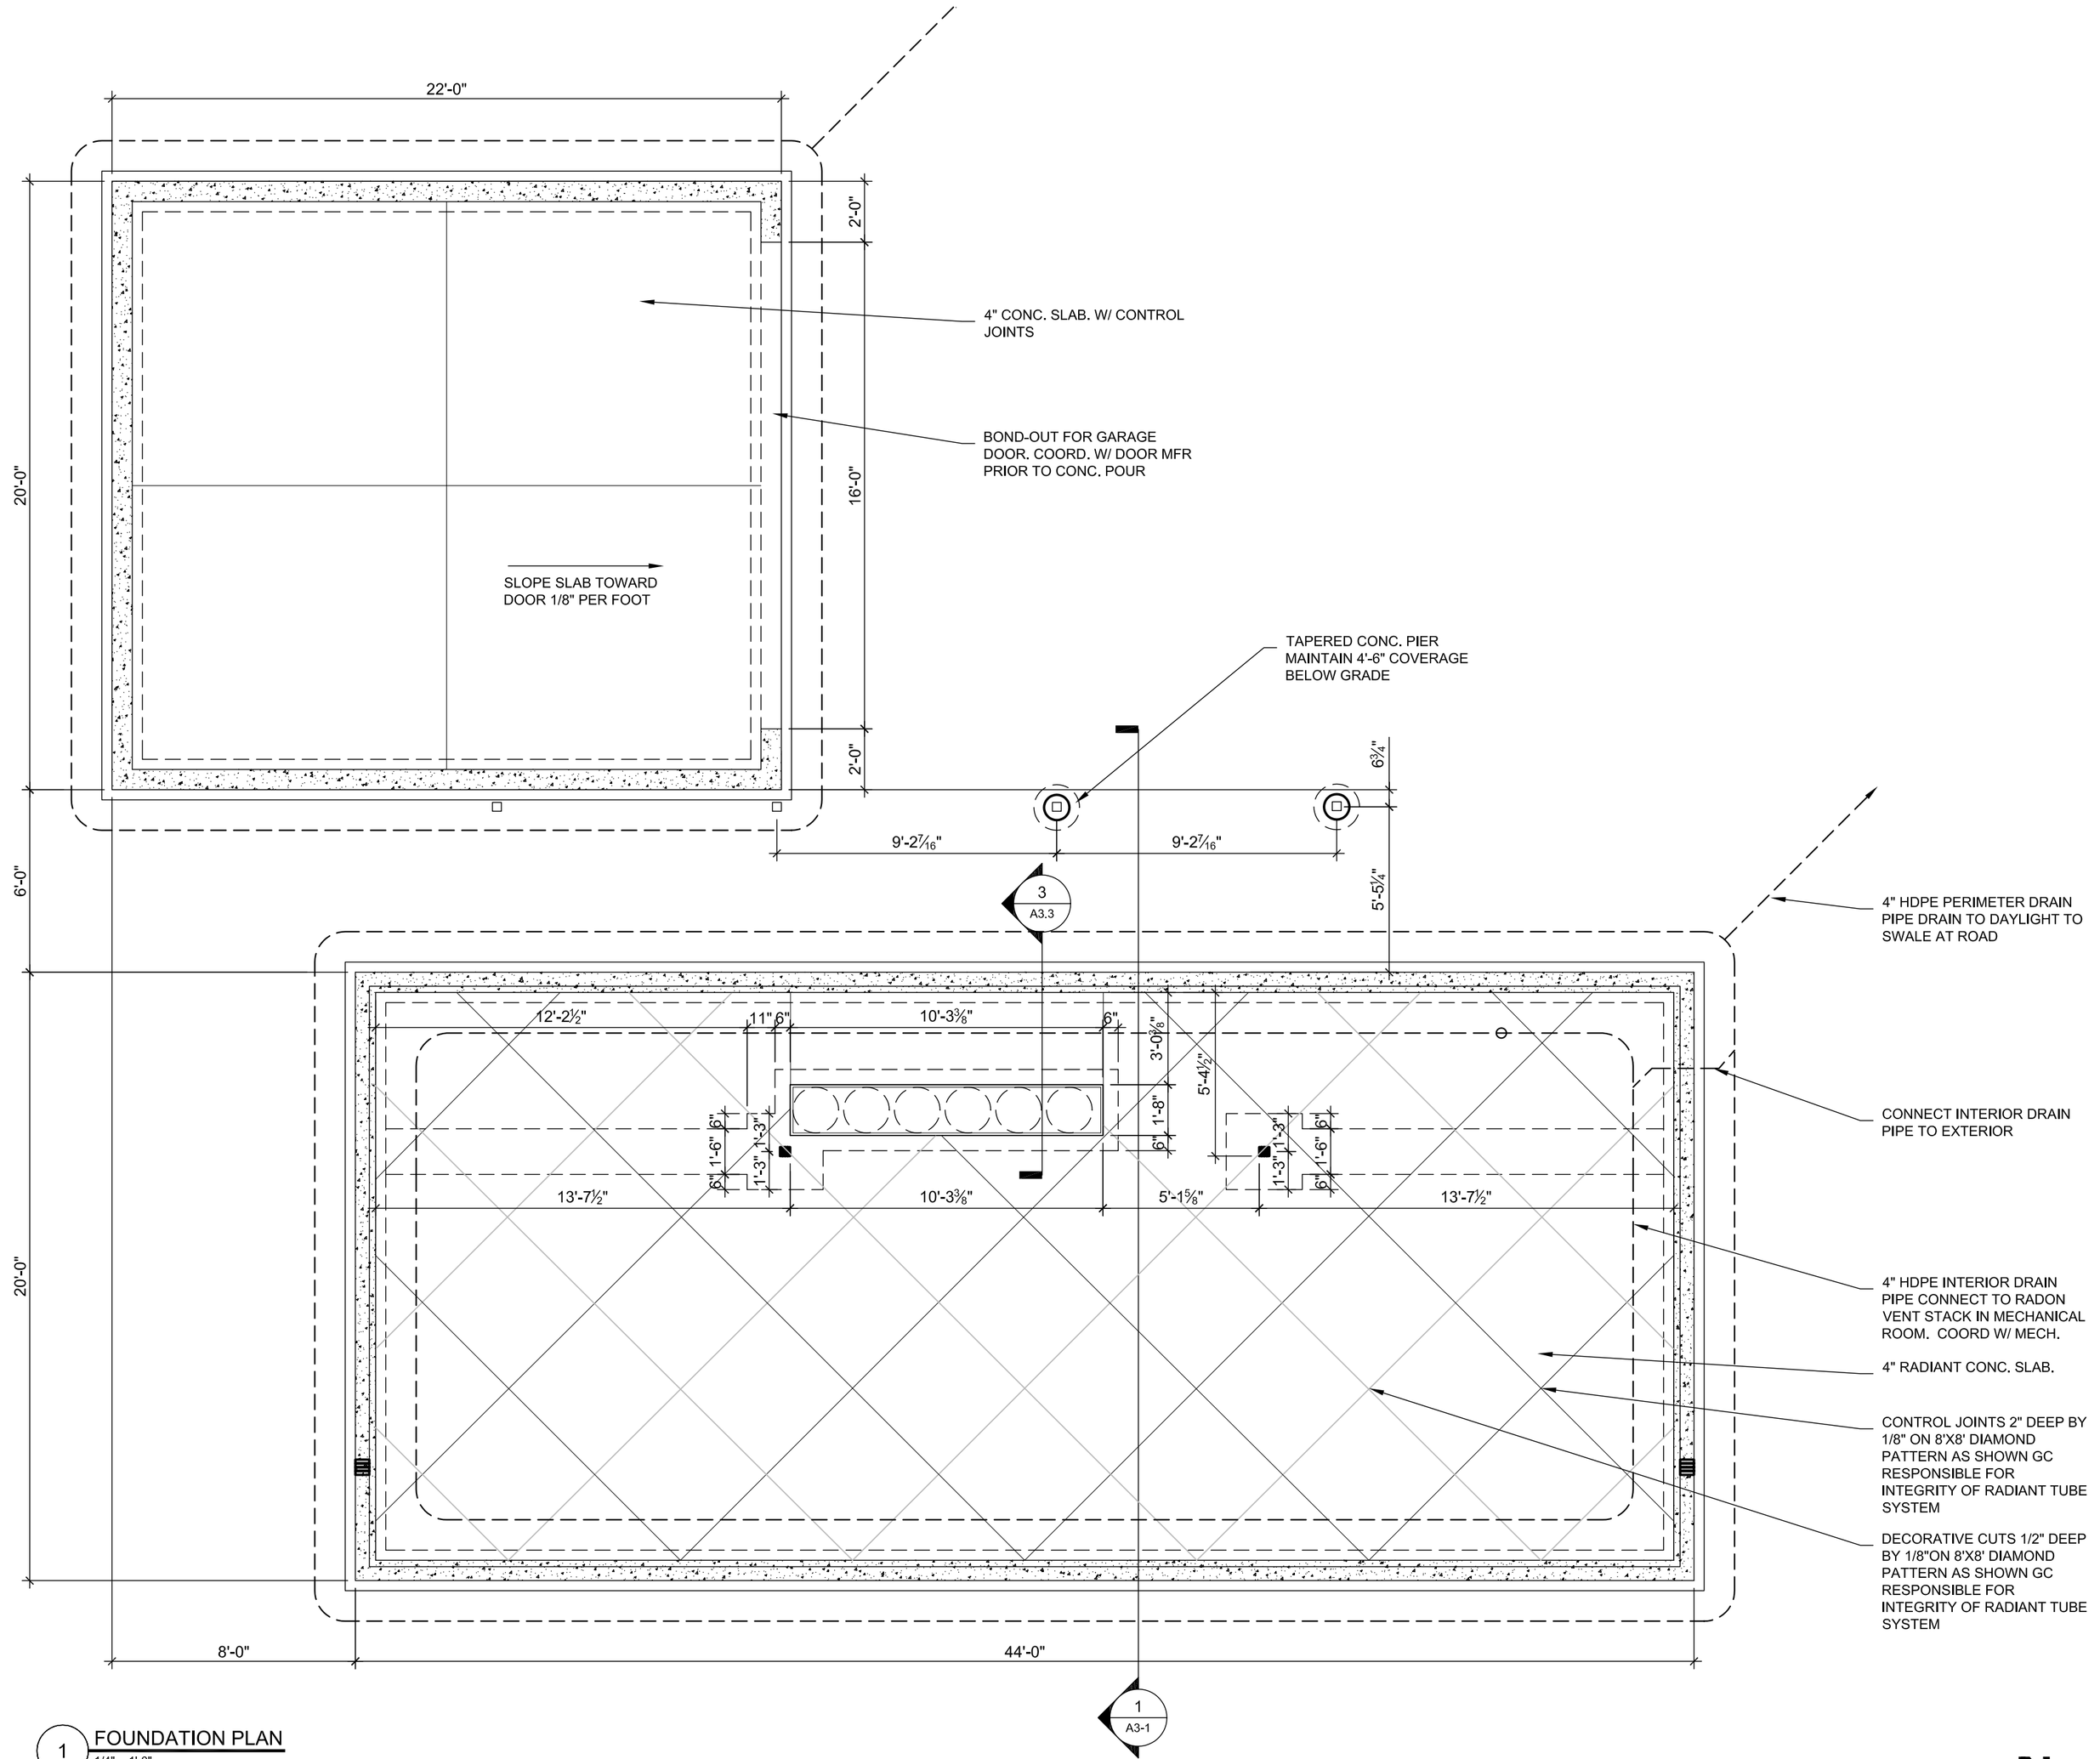

1 FOUNDATION PLAN
1/4" = 1'-0"

BUILDER'S DRAWINGS

THESE DRAWINGS MAY NOT SHOW ALL THE INFORMATION AND/OR INSTRUCTIONS NECESSARY TO COMPLETE THIS PROJECT. BY USING THESE DRAWINGS, THE GENERAL CONTRACTOR UNDERSTANDS THAT HE IS RESPONSIBLE FOR ALL MEANS AND METHODS OF CONSTRUCTION AND SHOULD ENGAGE THE SERVICES OF A LISCENSED STRUCTURAL, MECHANICAL, CIVIL, OR ELECTRICAL ENGINEER WHERE THESE TRADES PERTAIN TO THIS PROJECT OR TO THE SAFETY OF ITS OCCUPANTS AND USERS. BY USING THESE DRAWINGS, THE GENERAL CONTRACTOR AGREES TO NOT HOLD THE ARCHITECT LIABLE FOR ANY INCOMPLETE, OR MISSING INFORMATION, OR FOR ANY INFORMATION THAT IS IN CONFLICT WITH OR CONTRADICTORY TO FIELD CONDITIONS, OTHER DRAWINGS, OR WORK PERFORMED BY THE CONTRACTOR.

LICENSED ARCHITECT
CHRISTOPHER M. BRILEY
No. 2788
STATE OF MAINE

REDFERN HOUSE

FOR REDFERN PROPERTIES LLC.
12 VICTOR RD. PORTLAND, MAINE

GREEN DESIGN STUDIO
architecture for life
325 main street
yarmouth, maine 04096
t. 207.449.1128
f. 207.449.1139
www.arcitectureforlife.com

CONSULTANTS:

STRUCTURAL:
L & L Engineering
6 Q Street
South Portland, ME 04106
207-767-4830

PROJECT NO: GDS0706
ISSUED: 11.29.07
DRAWN BY: CMB
CHECKED BY: ---
SHEET TITLE: Foundation Plan

S1.1