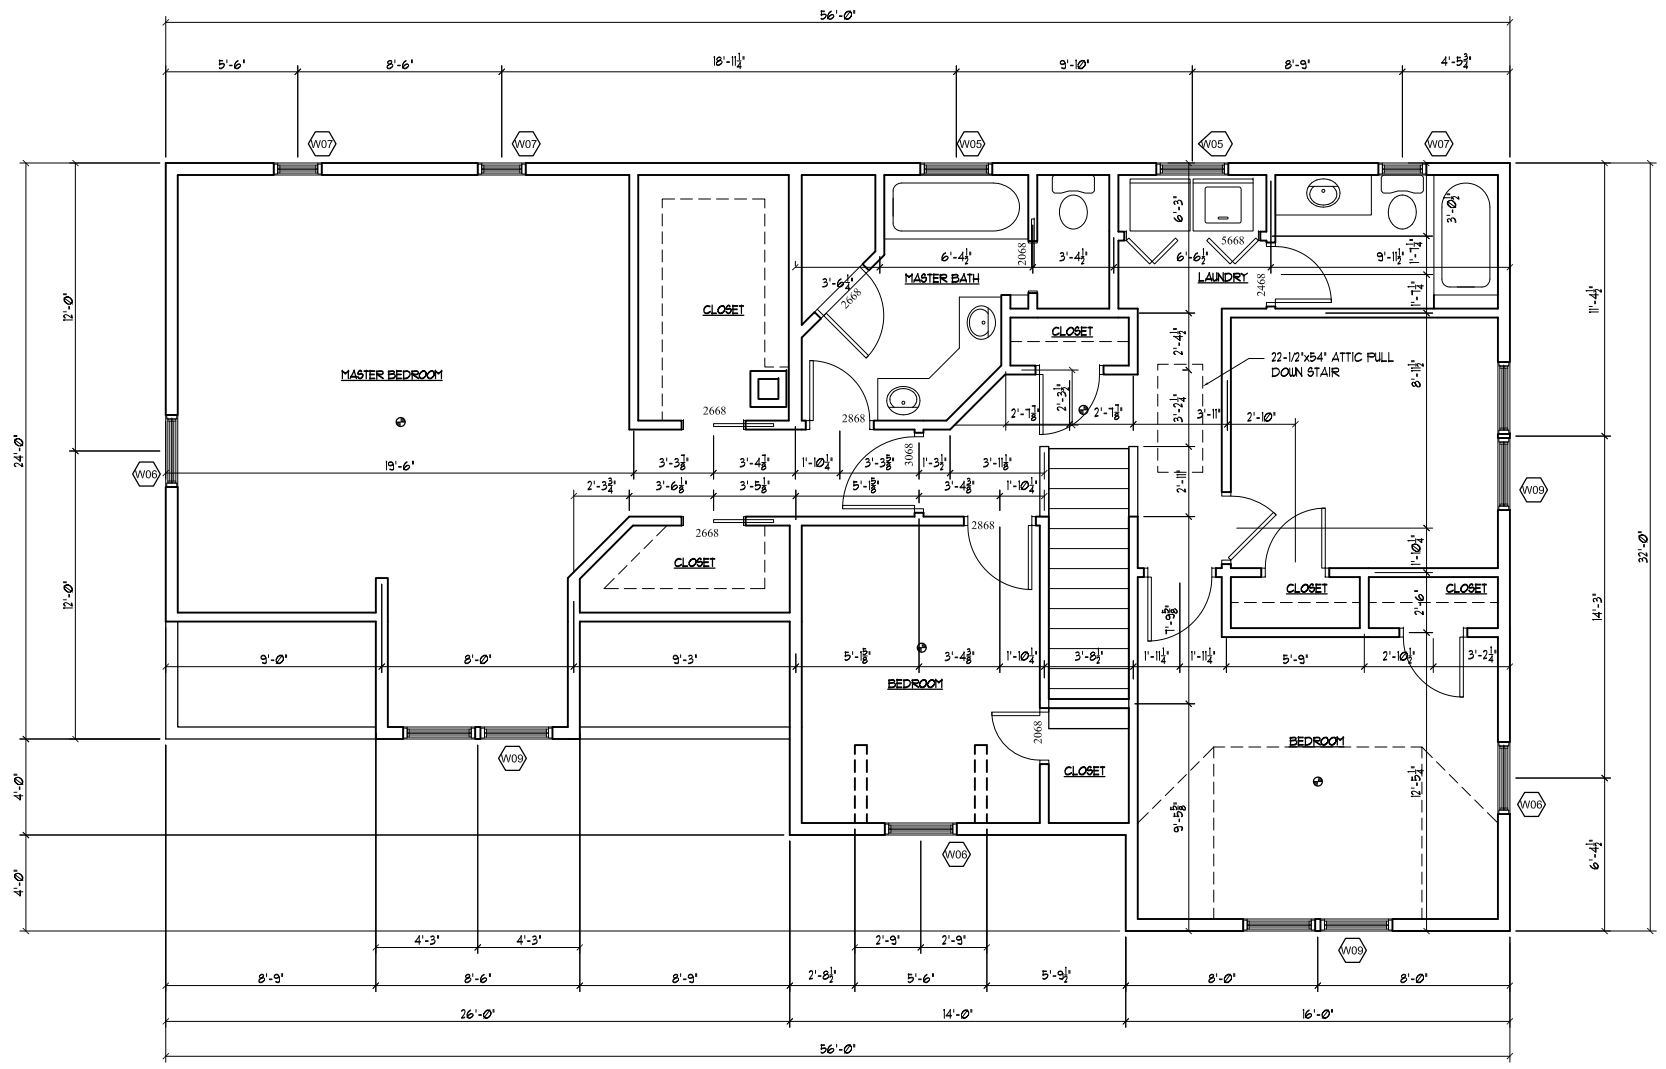

SECOND FLOOR PLAN
SCALE: 1/4" = 1'-0"

WINDOW SCHEDULE

NUMBER	QTY	FLOOR	DESCRIPTION	CODE
W01	1	1	DBL CASEMENT-LHL/RHR	C23
W02	3	1	DOUBLE HUNG	TW3036
W03	3	1	DOUBLE HUNG	TW3046
W04	1	1	MULLED UNIT	TW3046-3
W05	2	2	DOUBLE HUNG	TW3032
W06	5	2	DOUBLE HUNG	TW3046
W07	2	2	DOUBLE HUNG	TW2046
W09	2	2	MULLED UNIT	TW3046-2

SMOKE DETECTOR

NOTE:

THE CONTRACTOR/OWNER ASSUMES ALL RESPONSIBILITY FOR LOCAL CODE COMPLIANCE.
ALL DRAWINGS, PLANS, SKETCHES ETC. ARE PROVIDED TO OUR CLIENTS BASED UPON INFORMATION PROVIDED BY THE CLIENT AND DRAWN IN ACCORDANCE WITH COMMON BUILDING PRACTICES AND LOCAL CODES. NONE OF THE EMPLOYEES OF CDT ARE REGISTERED ARCHITECTS, ENGINEERS OR LAND SURVEYORS. ALL DIMENSIONS AND SPECIFICATIONS SHOULD BE VERIFIED BY CLIENT AND/OR CONTRACTOR BEFORE ACTUAL CONSTRUCTION BEGINS. IF DIMENSIONS AND SPECIFICATIONS ARE NOT VERIFIED BY CLIENT AND/OR CONTRACTOR BEFORE ACTUAL CONSTRUCTION BEGINS CDT WILL BE HELD HARMLESS
CDT ASSUMES NO LIABILITY FOR CHANGES AND/OR REVISIONS MADE TO PLANS BY CLIENT AND/OR CONTRACTOR.

1. Contractor/owner responsible for securing all necessary permits.
2. Contractor/owner will Comply with all applicable codes and ordinances.
3. Contractor/owner to verify all site grades and dimensions.

PROPERTY OF

cd-de-Tech
235 Riverside Industrial Parkway
Portland, ME 04102

NEW RESIDENCE
KINEO STREET, PORTLAND, ME
MIKE MICHAUD

DATE	NO	REMARKS	BY
06/06/08	A	ISSUED FOR PERMIT	JJO

CODE: IRC 2006
TOWN: PORTLAND
DATE: 06/06/08
SCALE: AS NOTED
DRAWN: JJO
TITLE: SECOND FLOOR
FILE:
SHEET: A-3