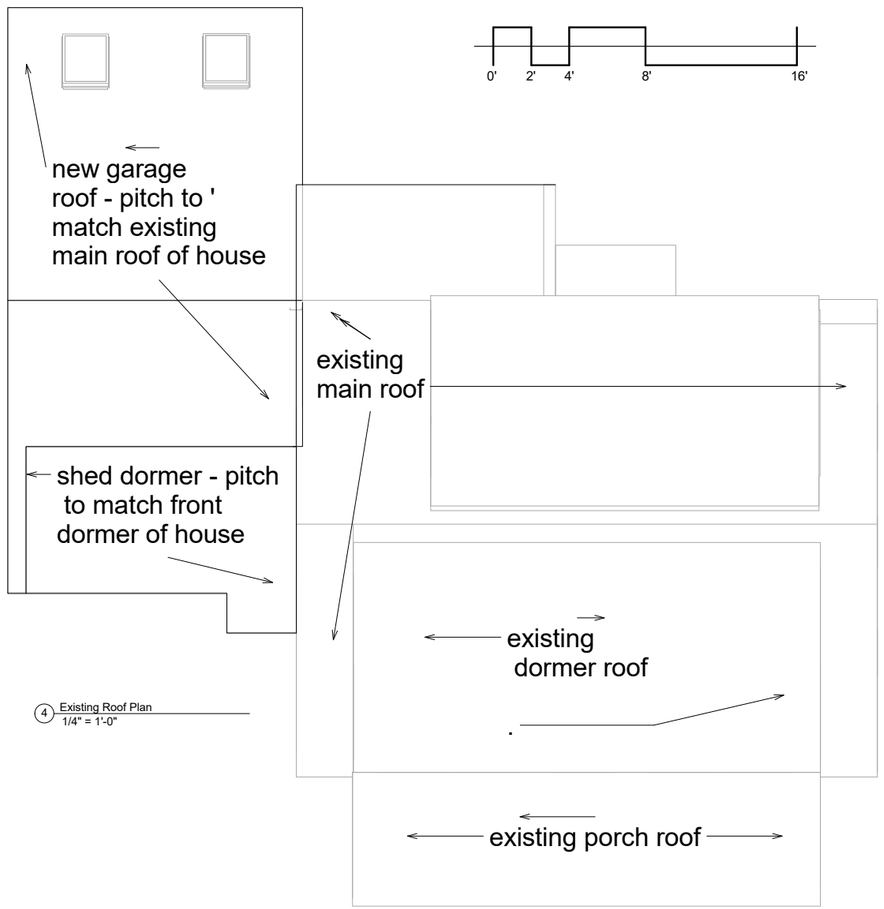

4 Existing Roof Plan
1/4" = 1'-0"

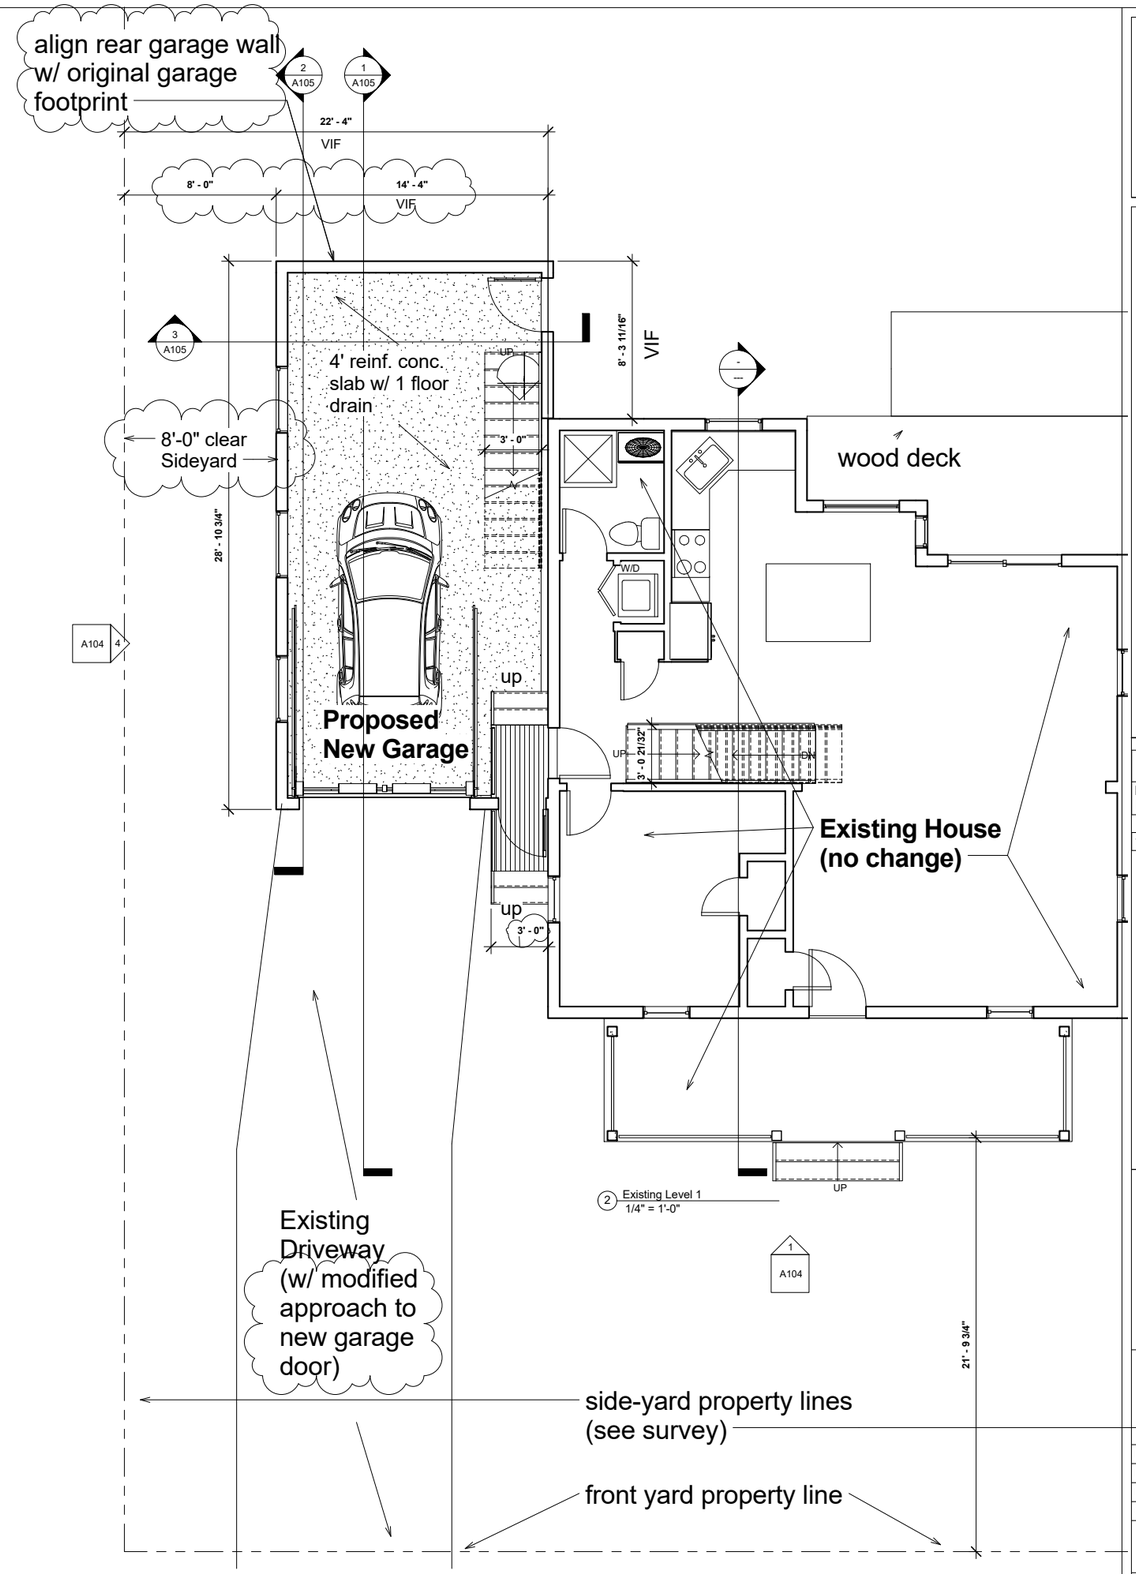

N

Reiter Architecture & Design
PO Box 275, Brooklin ME 04616 tel. 917-502-2225 email: laurenjreiter@yahoo.com
Consultants

LICENSED ARCHITECT
LAUREN J. REITER
No. 3302
STATE OF MAINE

Revision Schedule

Revision Number	Revision Description	Revision Date
	For Filing & Construction	7/25/16
1	Revision 1	Date 1
	For Filing & Construction	rev. 8/03/16

G. IRVINE HOUSE

PROPOSED NEW GARAGE

9 Kineo Street

Portland, Maine 04101

Proposed Garage Plans

Project number	Portland, Maine 04101
Date	Issue Date
Drawn by	Author
Checked by	

A103

Scale 1/4" = 1'-0"

10/2/2016 5:24:13 PM