ANT2 Home Renovation Design

January 2016

66 Victor Road, Portland

(permits will be pulled by licensed plumber, electrician)
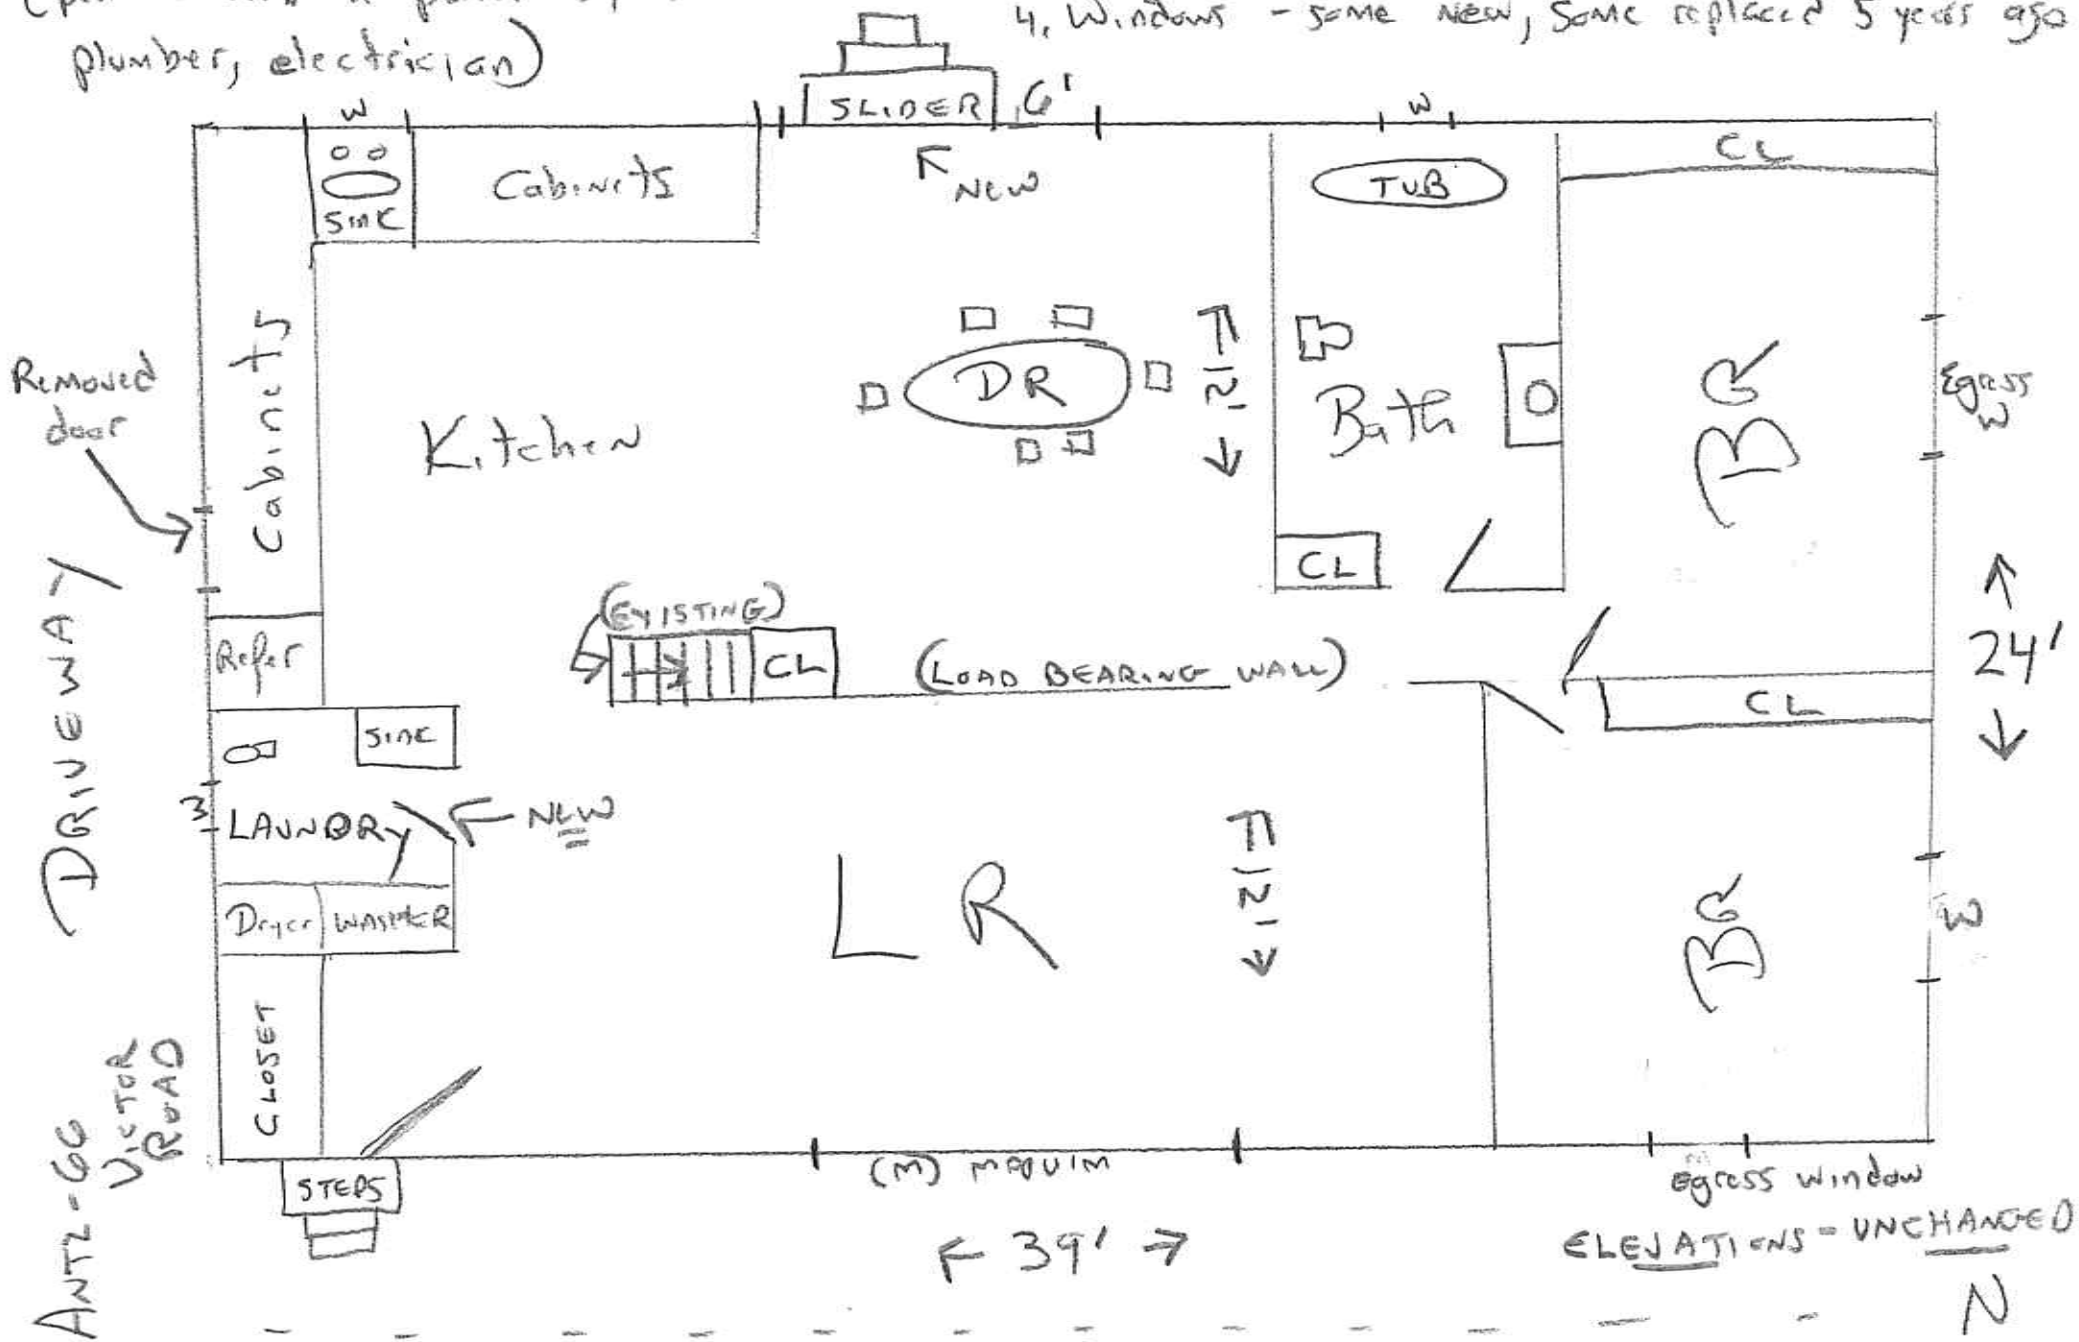
1. Walls = existing 2x4"
2. New laundry
3. New Kitchen
4. Windows - some new, some replaced 5 years ago
5. New insulation - exterior walls
6. New partial sheetrock