(#)		EQUIPMENT SCHEDULE
KEY		
WALK-IN FREEZER/COOLER		
(1)	O	GLASS DISPLAY DOORS — 8 DOOR UNIT - ARDCO M-LINE 2672 BLACK - LOW TEMP
(2)	O	GLASS DISPLAY DOORS — 2 DOOR UNIT - ARDCO M-LINE 2672 BLACK - LOW TEMP
(3)	I	GLASS DISPLAY DOORS — 9 DOOR UNIT - ARDCO M-LINE 2972 BLACK - LOW TEMP
(4)	I	GLASS DISPLAY DOORS — 2 DOOR UNIT - ARDCO M-LINE 2972 BLACK - LOW TEMP
(5)	O	GLASS DISPLAY DOORS — 9 DOOR UNIT - ARDCO M-LINE 2672 BLACK - LOW TEMP - EXISTING TO REMAIN/REINSTALLED
(6)	O	GLASS DISPLAY DOORS — 2 DOOR UNIT - ARDCO M-LINE 2672 BLACK - LOW TEMP - EXISTING TO REMAIN/REINSTALLED
(7)	O	GLASS DISPLAY DOORS — 9 DOOR UNIT - ARDCO M-LINE 2972 BLACK - LOW TEMP - EXISTING TO REMAIN/REINSTALLED
(8)	O	GLASS DISPLAY DOORS — 2 DOOR UNIT - ARDCO M-LINE 2972 BLACK - LOW TEMP - EXISTING TO REMAIN/REINSTALLED
(9)	O	GLASS DISPLAY DOORS — 9 DOOR UNIT - ARDCO M-LINE 2672 - BLACK
(10)	O	GLASS DISPLAY DOORS — 2 DOOR UNIT - ARDCO M-LINE 2672 - BLACK
(11)	3	GLASS DISPLAY DOORS — 9 DOOR UNIT - ARDCO M-LINE 2972 - BLACK
(12)	4	GLASS DISPLAY DOORS — 2 DOOR UNIT - ARDCO M-LINE 2972 - BLACK
(13)	O	GLASS DISPLAY DOORS — 9 DOOR UNIT - ARDCO M-LINE 2672 - BLACK EXISTING TO REMAIN/REINSTALLED
(14)	O	GLASS DISPLAY DOORS — 2 DOOR UNIT - ARDCO M-LINE 2672 - BLACK EXISTING TO REMAIN/REINSTALLED
(15)	O	GLASS DISPLAY DOORS — 9 DOOR UNIT - ARDCO M-LINE 2972 - BLACK EXISTING TO REMAIN/REINSTALLED
(16)	O	GLASS DISPLAY DOORS — 2 DOOR UNIT - ARDCO M-LINE 2972 - BLACK EXISTING TO REMAIN/REINSTALLED
(17)	O	GLASS ENTRY DOOR — 36" - ANTHONY HH-LIF3680 (R OR L)
(18)	O	GLASS ENTRY DOOR — 80" - ANTHONY HH-LIF8080 (R OR L)
BEER OPERATION EQUIPMENT		
(19)	O	3-DOOR MERCHANDISING FREEZER — ZERO ZONE SRM3224
(20)	O	2-DOOR MERCHANDISING FREEZER — ZERO ZONE SRM2224
(21)	O	ICE MERCHANDISER — TRUE MODEL #SDIM48
(22)	O	3-DOOR UPRIGHT VIS COOLER — ZERO ZONE SRM3224
(23)	O	2-DOOR UPRIGHT VIS COOLER — ZERO ZONE SRM2224
(24)	I	SANDWICH COOLER — 4'x8' SOUTHERN STORE FIXTURES MODEL #MDI-QSHS-8-2PR-REM
(25)	I	1-DOOR UPRIGHT STORAGE FREEZER — TRUE T-23F
(26)	I	1-DOOR UPRIGHT STORAGE COOLER — TRUE T-23
(27)	O	50" REFRIGERATED WORK TABLE — DELFIELD MODEL #2650VD
(28)	I	60" REFRIGERATED WORK TABLE — DELFIELD MODEL #2662VD
FOOD SERVICE EQUIPMENT		
(29)	I	ROLLER GRILL — BY CREATIVE SERVING - MODEL #48XCF
(30)	O	ROLLER GRILL — BY CREATIVE SERVING - MODEL #88XCF
(31)	I	BIN WARMER — BY CREATIVE SERVING - MODEL #24XBCF
(32)	O	BIN WARMER — BY CREATIVE SERVING - MODEL #24XBCF
(33)	I	WARMING RACK UNIT — INSTALLED BY ORION
(34)	2	ACCELERATED WARMING OVEN — MERRYCHEF MODEL #eO3R
(35)	I	MICROWAVE OVEN — PANASONIC MODEL #NE-1064F
(36)	I	COUNTER W/ HAND SINK — MANUFACTURED BY DELFIELD # 2017GFSI - SEE PLUMBING DRAWINGS
(37)	I	CONDIMENT BAR — BY CREATIVE SERVING - MODEL CH-1960F
(38)	I	HEATED CONDIMENT DISPENSER — STAR MODEL # HPDS2
(39)	O	PIZZA RACK — SUPPLIED & INSTALLED BY ORION
(40)	O	30"X48" S/S WORKTABLE — BY EAGLE - MODEL #T3048SE
(41)	O	FAST FOOD MENU BOARDS — SUPPLIED & INSTALLED BY ORION- (1) 40"H x 20" H SEE A8.1
(42)	O	FAST FOOD MENU BOARDS — SUPPLIED & INSTALLED BY ORION- (1) 42"H x 24" H SEE A8.1

		CHILL ZONE EQUIPMENT	
(43)	I	ICE/BEVERAGE DISPENSER	SERVEND FRF250 W/ MANITOWOC #SYDSNN-161 REMOTE ICE CUBE MACHINE
(44)	I	FROZEN BEVERAGE MERCHANDISER	TRUE MODEL # GDM-10F SINGLE GLASS DOOR MERCHANDISER
(45)	I	FROZEN MILK SHAKE BLENDER	FREAL FROZEN BEVERAGE BLENDER #FBL84 W/ BLENDER SHROUD
(46)	2	FROZEN CARBONATED BEVERAGE FREEZER	FBD - #584 - 4 HEAD FROZEN (REMOTE)
(47)	O	FROZEN CARBONATED BEVERAGE FREEZER	FBD - #583 - 3 HEAD FROZEN (REMOTE)
(48)	O	FROZEN CARBONATED BEVERAGE FREEZER	FBD - #582 - 2 HEAD FROZEN (REMOTE)
(49)	O	FROZEN CARBONATED BEVERAGE FREEZER	TAYLOR MODEL #C800- 4 HEAD FROZEN (S/C)
(50)	O	FROZEN CARBONATED BEVERAGE FREEZER	TAYLOR MODEL #C800 - 2 HEAD FROZEN (S/C)
(51)	I	BAG - IN - BOX RACK SYSTEM	AS SPECIFIED BY OWNER (MODEL #QMB-4A)
(52)	I	CHILL ZONE AIR COMPRESSOR	THOMAS RAM COMPRESSORS CLASSIC ULTRA OIL-LESS COMPRESSOR MODEL # T-B/TVD- 4.2 AMPS
(53)	I	GO2 TANK	CARBO-MIZER MODEL #480
CARPENTRY MATERIALS			
(54)	2	BABY CHANGING STATION	KOALA KARE MODEL KB101-05 SEE A8.1
STORE FURNISHINGS			
(55)	I	SWIVEL TASK CHAIR	HON MONTROI A3127
(56)	I	ELECTRONIC SAFE	BRINKS MODEL #SALLIED 11 (BELOW COUNTER)
BUILDING CASEWORK			
(57)	I	FRONT COUNTER MILLWORK	SUPPLIED & INSTALLED BY ORION
(58)	I	COFFEE BAR MILLWORK	SUPPLIED & INSTALLED BY ORION
(59)	I	CHILL ZONE MILLWORK & MENU BOARDS	SUPPLIED & INSTALLED BY ORION
(60)	I	PREP BAR MILLWORK	4'-2"(W) S/S RECTANGULAR W/ PASTRY STATION SUPPLIED & INSTALLED BY ORION
(61)	I	LOTTERY STATION	SUPPLIED & INSTALLED BY ORION
(62)	I	MAGAZINE RACK	SUPPLIED & INSTALLED BY ORION
(63)	I	NFO BOARD	SUPPLIED & INSTALLED BY ORION

		PLUMBING EQUIPMENT	
(64)	I	3-BAY SERVICE SINK	SEE PLUMBING DRAWINGS
(65)	I	MOP SINK	SEE PLUMBING DRAWINGS
(66)	I	UTILITY HAND SINK	ADVANCE T-PS-23 W/ BOLT-ON SIDE SPLASH ADVANCE T-PS-27
(67)	I	CUSTOMER SERVICE SINK	ADVANCE TABCO MODEL # 21-1-10 SUPPLIED & INSTALLED BY ORION
(68)	I	WATER FILTER	SVH228-08 -SEE PLUMBING DRAWINGS
STORE SHELVING			
(69)	I	DRYING RACK	PIONEER BALES - WALL MOUNTED STAINLESS STEEL WIRE SHELF SYSTEM
(70)	I	CIGARETTE RACK	SUPPLIED BY MASSWORKS, INSTALLED BY OWNER (2-1/2" (W) X 7-1/8" (H) x 11-1/2" (D))
(71)	I	TOBACCO RACK	SUPPLIED BY MASSWORKS, INSTALLED BY OWNER
(72)	2	LOTTERY	SUPPLIED & INSTALLED BY ORION
(73)	O	WIRE STORAGE SHELVING	STORTEC #S-856EPS (8' x 36" w/ 74" POST #P74EPS
(74)	22	WIRE STORAGE SHELVING	STORTEC #S-848EPS (8' x 48" w/ 74" POST #P74EPS
(75)	4	STORAGE SHELVING	FRONT UNITS - "STOCKMASTER" BY FPI
(76)	5	STORAGE SHELVING	BACK UNITS - "STOCKMASTER" BY FPI
COFFEE EQUIPMENT			
(77)	3	ICED COFFEE BREWER	BUNN INC MODEL - ITB
(78)	6	ICED COFFEE DISPENSER	CURTIS MODEL #TCND01
(79)	O	3 FLAVOR CAPPUCCINO MACH	BUNN MODEL #MMX-3S
(80)	2	3 FLAVOR CAPPUCCINO MACH	BUNN MODEL #MMX-3S
(81)	O	ICED COFFEE MERCHANDISER	SUPPLIED BY CF & INSTALLED BY CONTRACTOR
(82)	2	MILK & CREAM DISPENSER	SURESHOT FLEXSHOT #AC220-SS
(83)	2	FLAVOR SHOT DISPENSER	SURESHOT FLAVORSHOT MODEL #ADFC-10-14
(84)	2	SINGLE SOFT HEAT COFFEE BREWER	BUNN INC BREWAISE SH SBG W/ 1.5 GAL SH SERVER
(85)	5	DUAL SOFT HEAT COFFEE BREWER	BUNN INC BREWAISE DUAL SH DBG W/ 1.5 GAL SH SERVERS
(86)	I	INSTANT HOT WATER DISPENSER	INSINKERATOR MODEL # H-710 SEE PLUMBING DRAWINGS
(87)	O	MILLWORK CART	SUPPLIED & INSTALLED BY ORION
(88)	I	TEA RACK	SUPPLIED & INSTALLED BY ORION
(89)	O	COFFEE BAR MENU BOARDS	SUPPLIED & INSTALLED BY ORION- (2) 34⅝" W x 14" H, (3) 41⅝" W x 20" H SEE A8.1
(90)	I	COFFEE BAR MENU BOARDS	SUPPLIED & INSTALLED BY ORION- (2) 34⅝" W x 18" H (3) 41⅝" W x 24" H SEE A8.1
CASHIER EQUIPMENT			
(91)	2	REGISTER W/ INTERCOM	AS SPECIFIED BY OWNER
(92)	I	LOTTERY TERMINAL	AS SPECIFIED BY STATE
(93)	2	TV MONITOR	LEKSON VIDEO - 19" TFT LCD MONITOR #LMH09
(94)	I	MONEY ORDER MACHINE	AS SPECIFIED BY OWNER (COORDINATE LOCATION W/ OWNER)
(95)	O	FRONT COUNTER MENU BOARDS	SUPPLIED & INSTALLED BY ORION- (2) 34⅝" W x 20" H SEE A8.1
(96)	I	FRONT COUNTER MENU BOARDS	SUPPLIED & INSTALLED BY ORION- (2) 34⅝" W x 24" H SEE A8.1
(97)	I	CIGARETTE PLATFORM	SUPPLIED & INSTALLED BY ORION
MISC EQUIPMENT			
(98)	O	AIR STATION	
(99)	O	VACUUM STATION	
(100)	O	TRASH BIN	PROVIDED & INSTALLED BY OWNER
(101)	O	RECYCLING BIN	PROVIDED & INSTALLED BY OWNER
(102)	I	ATM MACHINE	NAUTILUS HYOSUNG 5000CE "MONIMAX"
(103)	I	DVD MERCHANDISER	REDBOX DVD MERCHANDISER - OUTDOOR LITE
(104)	O	PROPANE MERCHANDISER	BLUE RHINO
(105)	2	LCD MENU BOARDS	LG - 47" LCD MENU BOARD #M4716CCBA
(106)	I	SLIDING COOLER DOOR	STYLE LINE AUTOMATIC BEER CAVE, 18" DOOR, CLASSIC 201/2G, SATIN BLACK SMOOTH FINISH
(107)	I	COOLER WINDOW UNIT	STYLE LINE FIXED WINDOW, 12" HYBRIDOOR 201/2G SATIN BLACK SMOOTH FINISH

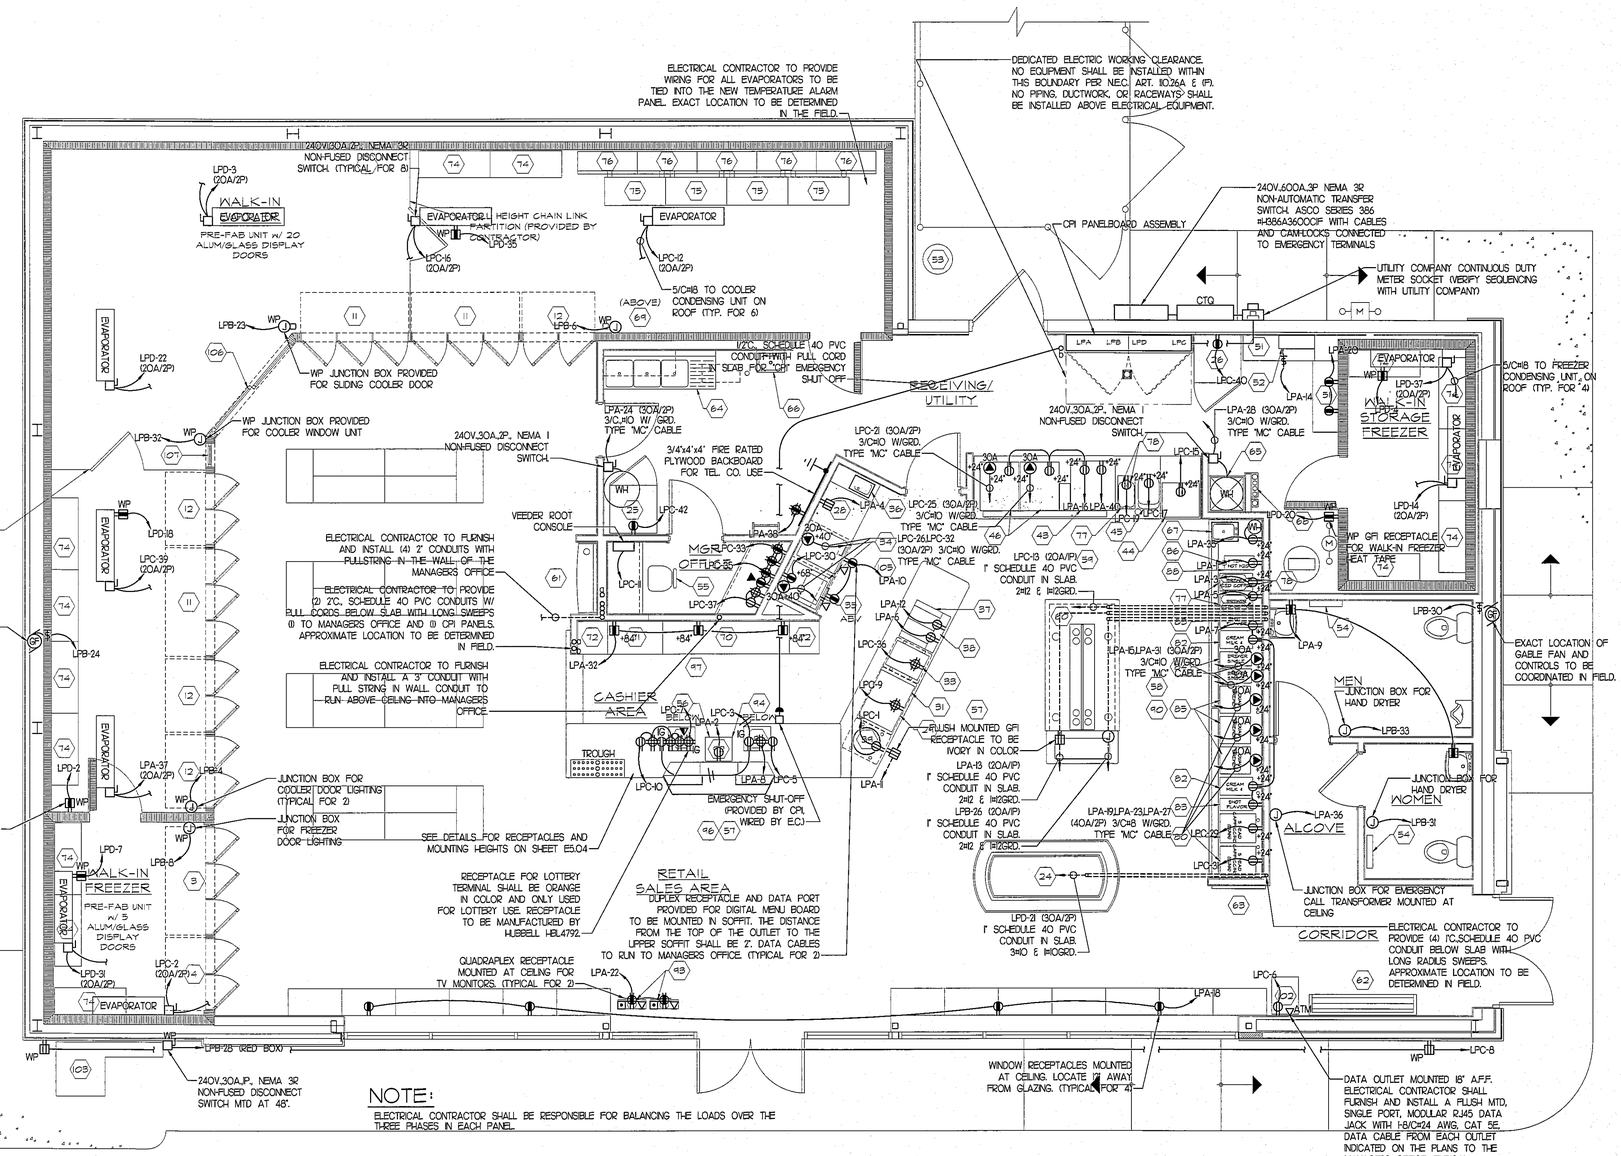

© AHARONIAN & ASSOCIATES INC 2012

AHARONIAN & ASSOCIATES INC.
ARCHITECTS
310 George Washington Highway
Suite 100
Smithfield, Rhode Island
0 2 9 1 7
T 401-232-5010
F 401-232-5080
WWW.ARCH-ENG.COM

DISCLAIMER
OWNERSHIP AND USE OF DOCUMENTS, DRAWINGS AND SPECIFICATIONS ARE INSTRUMENTS OF PROFESSIONAL SERVICE AND SHALL REMAIN THE PROPERTY OF THE ARCHITECT. THESE DOCUMENTS ARE NOT TO BE USED, IN WHOLE OR IN PART, FOR ANY OTHER PROJECTS OR PURPOSES OR BY ANY OTHER PARTIES THAN THOSE PROPERLY AUTHORIZED BY CONTRACT WITHOUT THE EXPRESS WRITTEN AUTHORIZATION OF THE ARCHITECT.

STATE OF MAINE
FADI BARK
No. 11620
LICENSED PROFESSIONAL ENGINEER

REVISIONS

NUMBER	REMARKS	DATE

VINCENT A. DiIORIO, INC.
CONSULTING ENGINEERS
89 Access Road Suite Eighteen
Norwood, Massachusetts 02062
tel: (781) 255-9754 fax: (781) 255-9725 email: vadjr@vadeng.com

FOR CONSTRUCTION

PROJECT TITLE
Cumberland FARMS
100 Crossing Blvd, Framingham, Massachusetts
STORE # 5604
Vxxxx
801 WASHINGTON AVE
PORTLAND, ME
Cumberland County

DRAWING TITLE
ELECTRICAL POWER PLAN

DATE	PROJ NO
JULY 20, 2012	11112
DRAWN BY: DJH	CHECKED BY: VAD JR

DRAWING NUMBER
E2.01