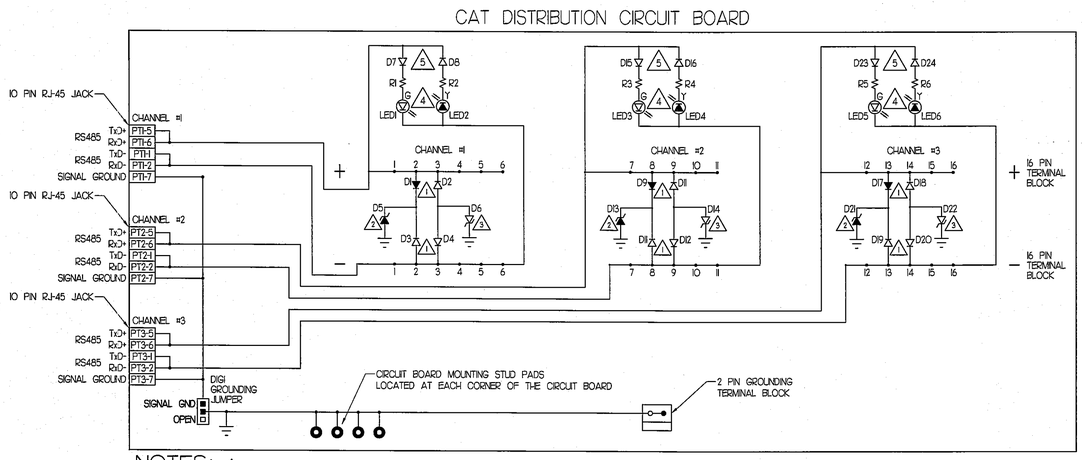

NOTES:

1. DIODES, IN4004 - D1, D2, D3, D4, D9, D10, D11, D12, D17, D18, D19, D20.
2. 12 VOLT TRANSIENT VOLTAGE SUPPRESSORS, P6KE12A - D5, D13, D21.
3. 6.8 VOLT TRANSIENT VOLTAGE SUPPRESSORS, P6KE6.8A - D6, D14, D22.
4. GREEN LED, HLMP1790-ND OR EQUIV. - LED1, LED3, LED5
   YELLOW LED HLMP1719-ND OR EQUIV. - LED2, LED4, LED6.
5. DIODES, SCHOTTKY MSBI70ICT-ND - D7, D8, D15, D16, D23, D24.
6. ALL RESISTORS ARE 1/4 WATT, CARBON, 10% OR BETTER & 100 OHMS

CAT DISTRIBUTION CIRCUIT BOARD FOR DIGI/B&B FUEL INTERFACE

SCALE: NOT TO SCALE

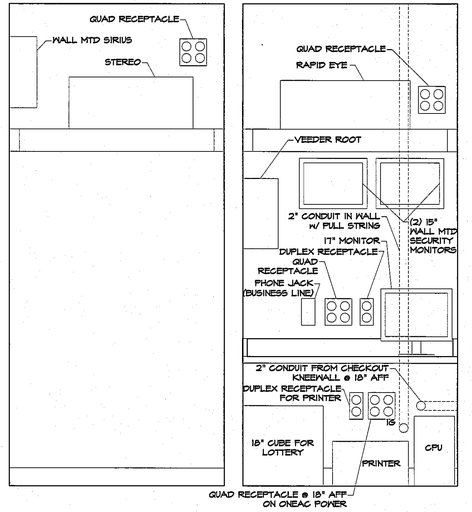

MGR OFFICE BACK WALL ELEVATION

(2 SKA-2) SCALE: NOT TO SCALE

MGR OFFICE DESK ELEVATION

(1 SKA-2) SCALE: NOT TO SCALE

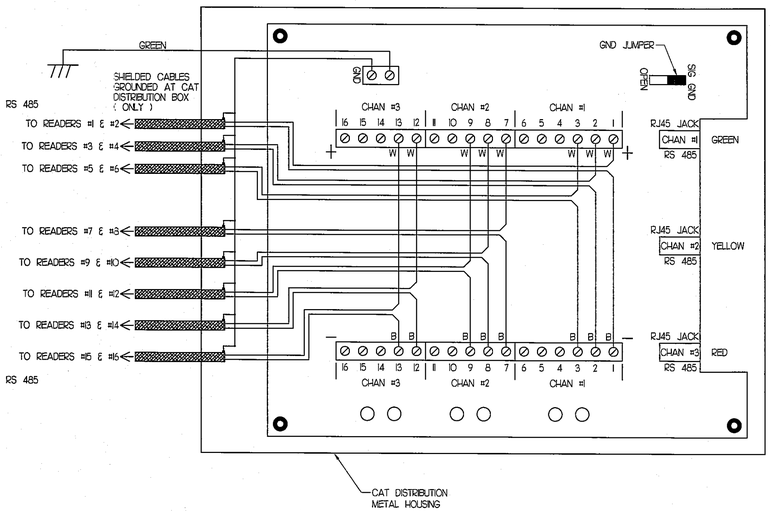

READER TO CAT DISTRIBUTION HOOK UP RETALIX POS SYSTEM

SCALE: NOT TO SCALE

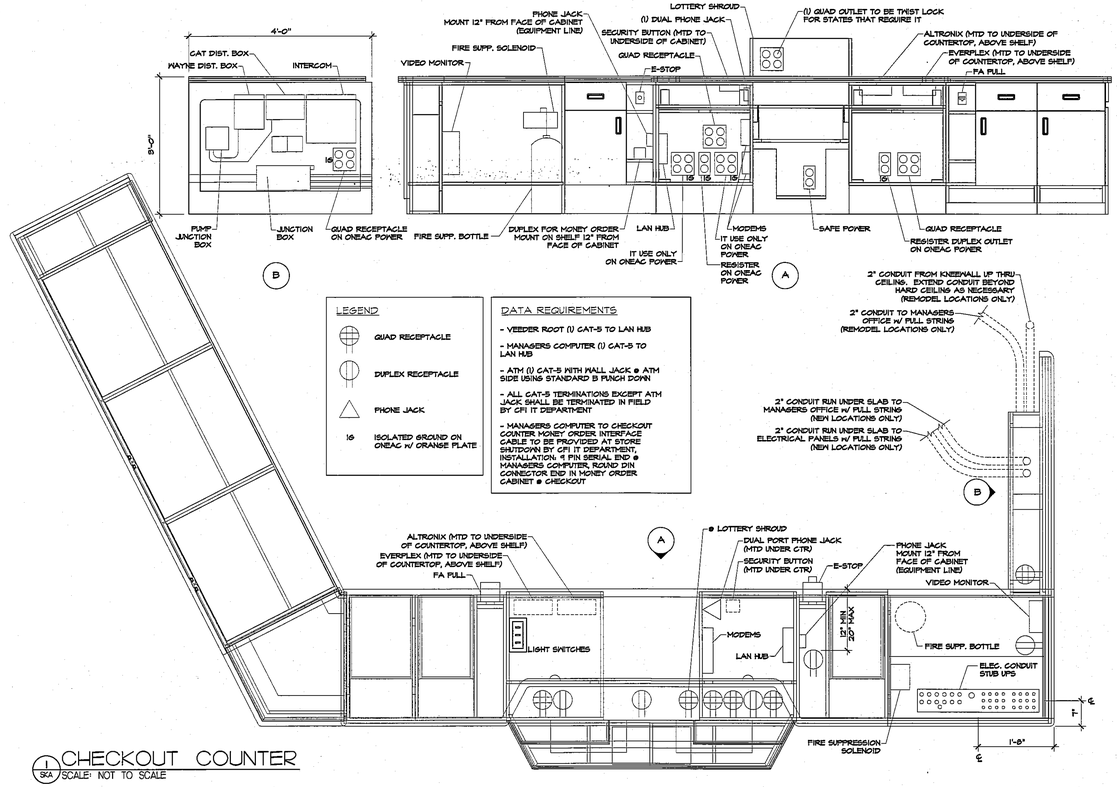

CHECKOUT COUNTER

(1 SKA-2) SCALE: NOT TO SCALE

NOTE

THE ELECTRICAL CONTRACTOR SHALL COORDINATE WITH OWNER THE EXACT PLACEMENT OF ALL ELECTRICAL DEVICES IN THIS AREA.

© AHARONIAN & ASSOCIATES INC 2012

AHARONIAN
& ASSOCIATES INC.
ARCHITECTS
310 George Washington Highway
Suite 100
Smithfield, Rhode Island
0 2 9 1 7
T 401-232-5010
F 401-232-5080
WWW.ARCH-ENG.COM

DISCLAIMER
OWNERSHIP AND USE OF DOCUMENTS, DRAWINGS AND SPECIFICATIONS ARE INSTRUMENTS OF PROFESSIONAL SERVICE AND SHALL REMAIN THE PROPERTY OF THE ARCHITECT. THESE DOCUMENTS ARE NOT TO BE USED, IN WHOLE OR IN PART, FOR ANY OTHER PROJECTS OR PURPOSES OR BY ANY OTHER PARTIES THAN THOSE PROPERLY AUTHORIZED BY CONTRACT WITHOUT THE EXPRESS WRITTEN AUTHORIZATION OF THE ARCHITECT.

STATE OF MAINE
FADI BARK
No. 11620
REGISTERED PROFESSIONAL ENGINEER

REVISIONS

NUMBER	REMARKS	DATE

VINCENT A. DiIORIO, INC.
CONSULTING ENGINEERS
89 Access Road Suite Eighteen
Norwood, Massachusetts 02062
tel: (781) 255-9754 fax: (781) 255-9725 email: vadjr@vadeng.com

FOR CONSTRUCTION

PROJECT TITLE

Cumberland FARMS
100 Crossing Blvd, Framingham, Massachusetts
STORE # 5604
Vxxxx

801 WASHINGTON AVE
PORTLAND, ME
Cumberland County

DRAWING TITLE
ELECTRICAL DETAILS

DATE	PROJ NO
JULY 20, 2012	11112
DRAWN BY: DJH	CHECKED BY: VAD JR

DRAWING NUMBER
E5.04