NOTES:
1. ALL NEW RATED DOORS TO BE SOLID WOOD CORE PANELS WITH HOLLOW METAL FRAMES, AND LEVER ACTUATED PASS-THRU LATCH SETS (NON-KEYED).
2. ALL SALVAGED ITEMS TO BE RETURNED TO OWNER.
3. ALL CONSTRUCTION SHOWN IS EXISTING, UNLESS NOTED OTHERWISE (UNO).
4. CONTRACTOR TO VERIFY ALL EXISTING DIMENSIONS AND DIMENSIONS NOTED +/- PRIOR TO CONSTRUCTION.

LIFE SAFETY SYMBOLS

- EXIT LIGHT
- FIRE EXTINGUISHER
- * P — FIRE ALARM PULL MANUAL PULL STATION
- FACP — FIRE ALARM PANEL
- EMERGENCY LIGHT
- FIRE ALARM HORN/STROBE UNIT
- * FIRE ALARM 520 SOUNDER
- FIRE ALARM STROBE UNIT
- * S — SMOKE DETECTOR
- * H — HEAT DETECTOR
- * CO — CARBON MONOXIDE DETECTOR
- "NOT AN EXIT" SIGN
- K — KNOX BOX
- 1 HR. RATED PARTITION
- 2 HR. RATED PARTITION

"EXG" INDICATES "EXISTING" FEATURE

"*" INDICATES WIRELESS DEVICE

NEW EXTERIOR LIGHT PHOTCELL/HARDWIRE

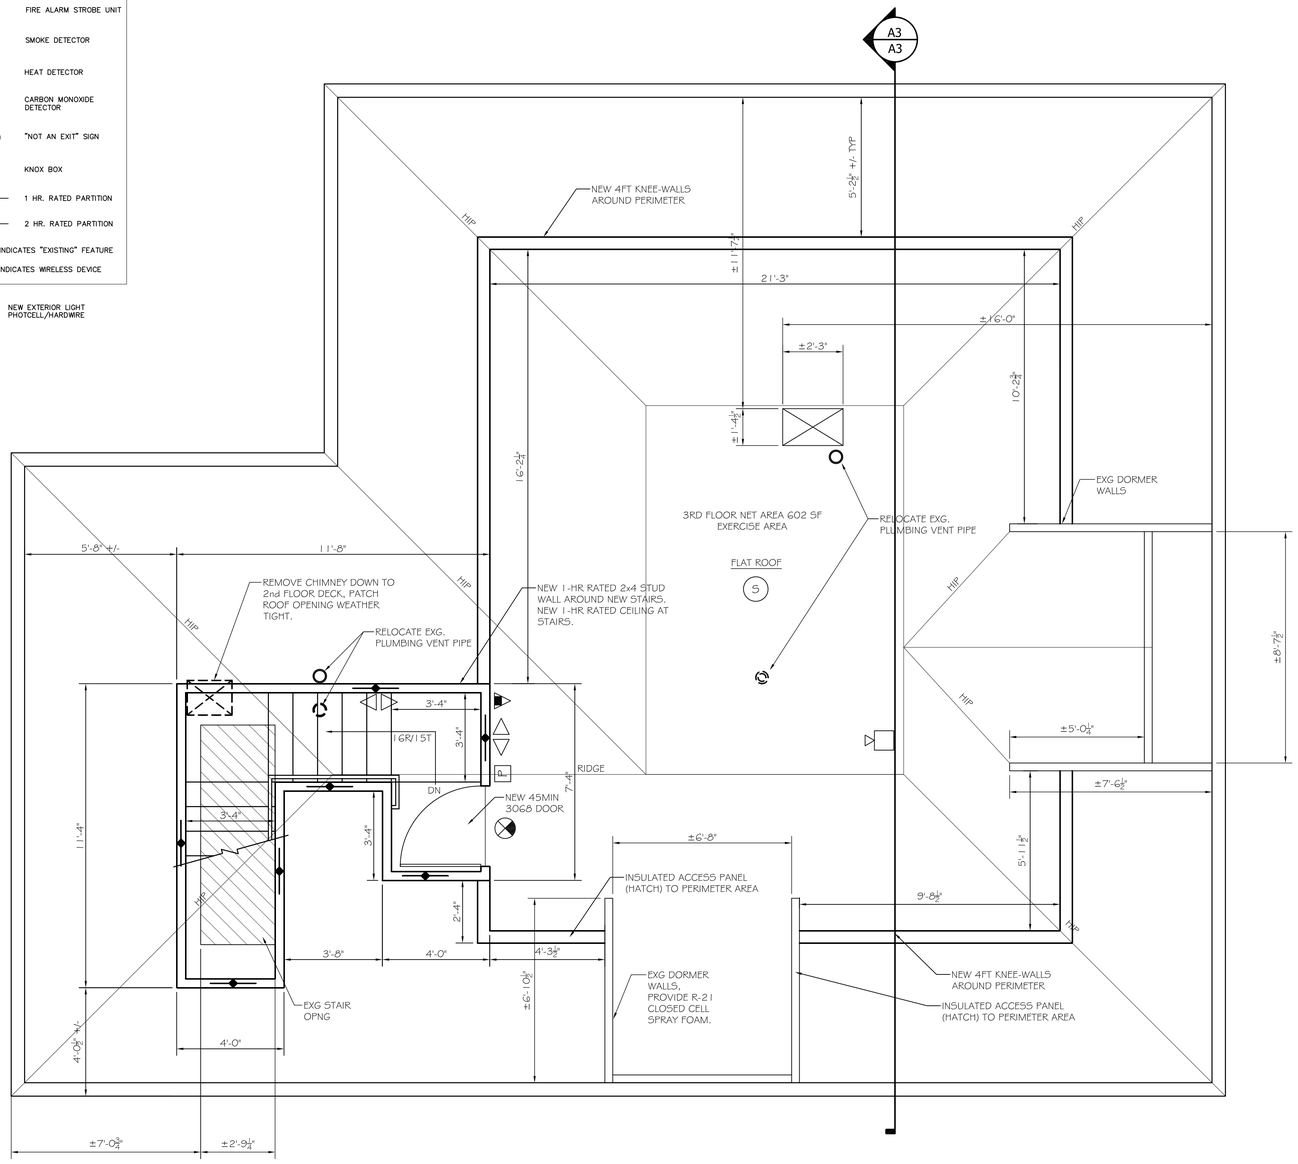

A3 THIRD FLOOR PLAN

SCALE: 3/8"= 1'-0"

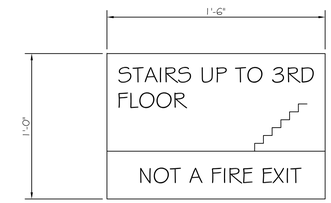

C1 SIGN

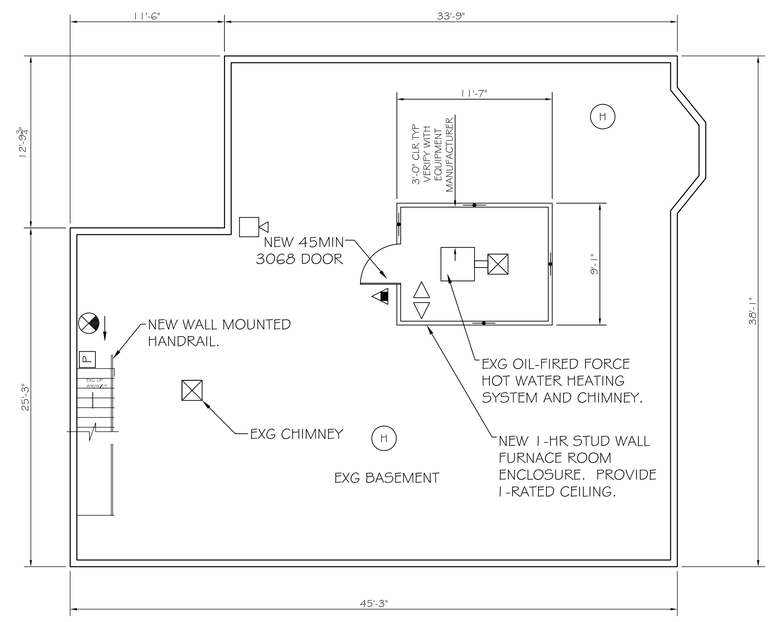

A1 BASEMENT PLAN

SCALE: 3/16"= 1'-0"

STATE OF MAINE AARON WILSON No. 19429 LICENSED PROFESSIONAL ENGINEER

ASSOCIATED DESIGN PARTNERS INC.
80 Leighton Road
Falmouth, Maine 04105
Office: (207) 878-1751
Fax: (207) 878-1788
E-Mail: adp@adpengineering.com

THIS DRAWING, DESIGN AND ELECTRONIC FILE ARE THE PROPERTY OF ASSOCIATED DESIGN PARTNERS, INC. THE REPRODUCTION, COPYING OR ANY OTHER USE OF THIS DOCUMENT WITHOUT WRITTEN CONSENT IS PROHIBITED.

PROJECT: 735 WASHINGTON AVE.
PORTLAND, MAINE
FOR:

SHEET TITLE: 3RD FLOOR AND BASEMENT PLANS ISSUED FOR PERMITTING

REVISIONS

No.	BY	DESCRIPTION	DATE
A			
A			
A			
A			
A			
A			
A			
A			

DATE : 11-23-16
SCALE : AS NOTED
DESIGN BY: ASW
DRAWN BY: RSC
FILE #: 16333-A1.dwg
PROJECT NUMBER: 16333
SHEET NO: A2