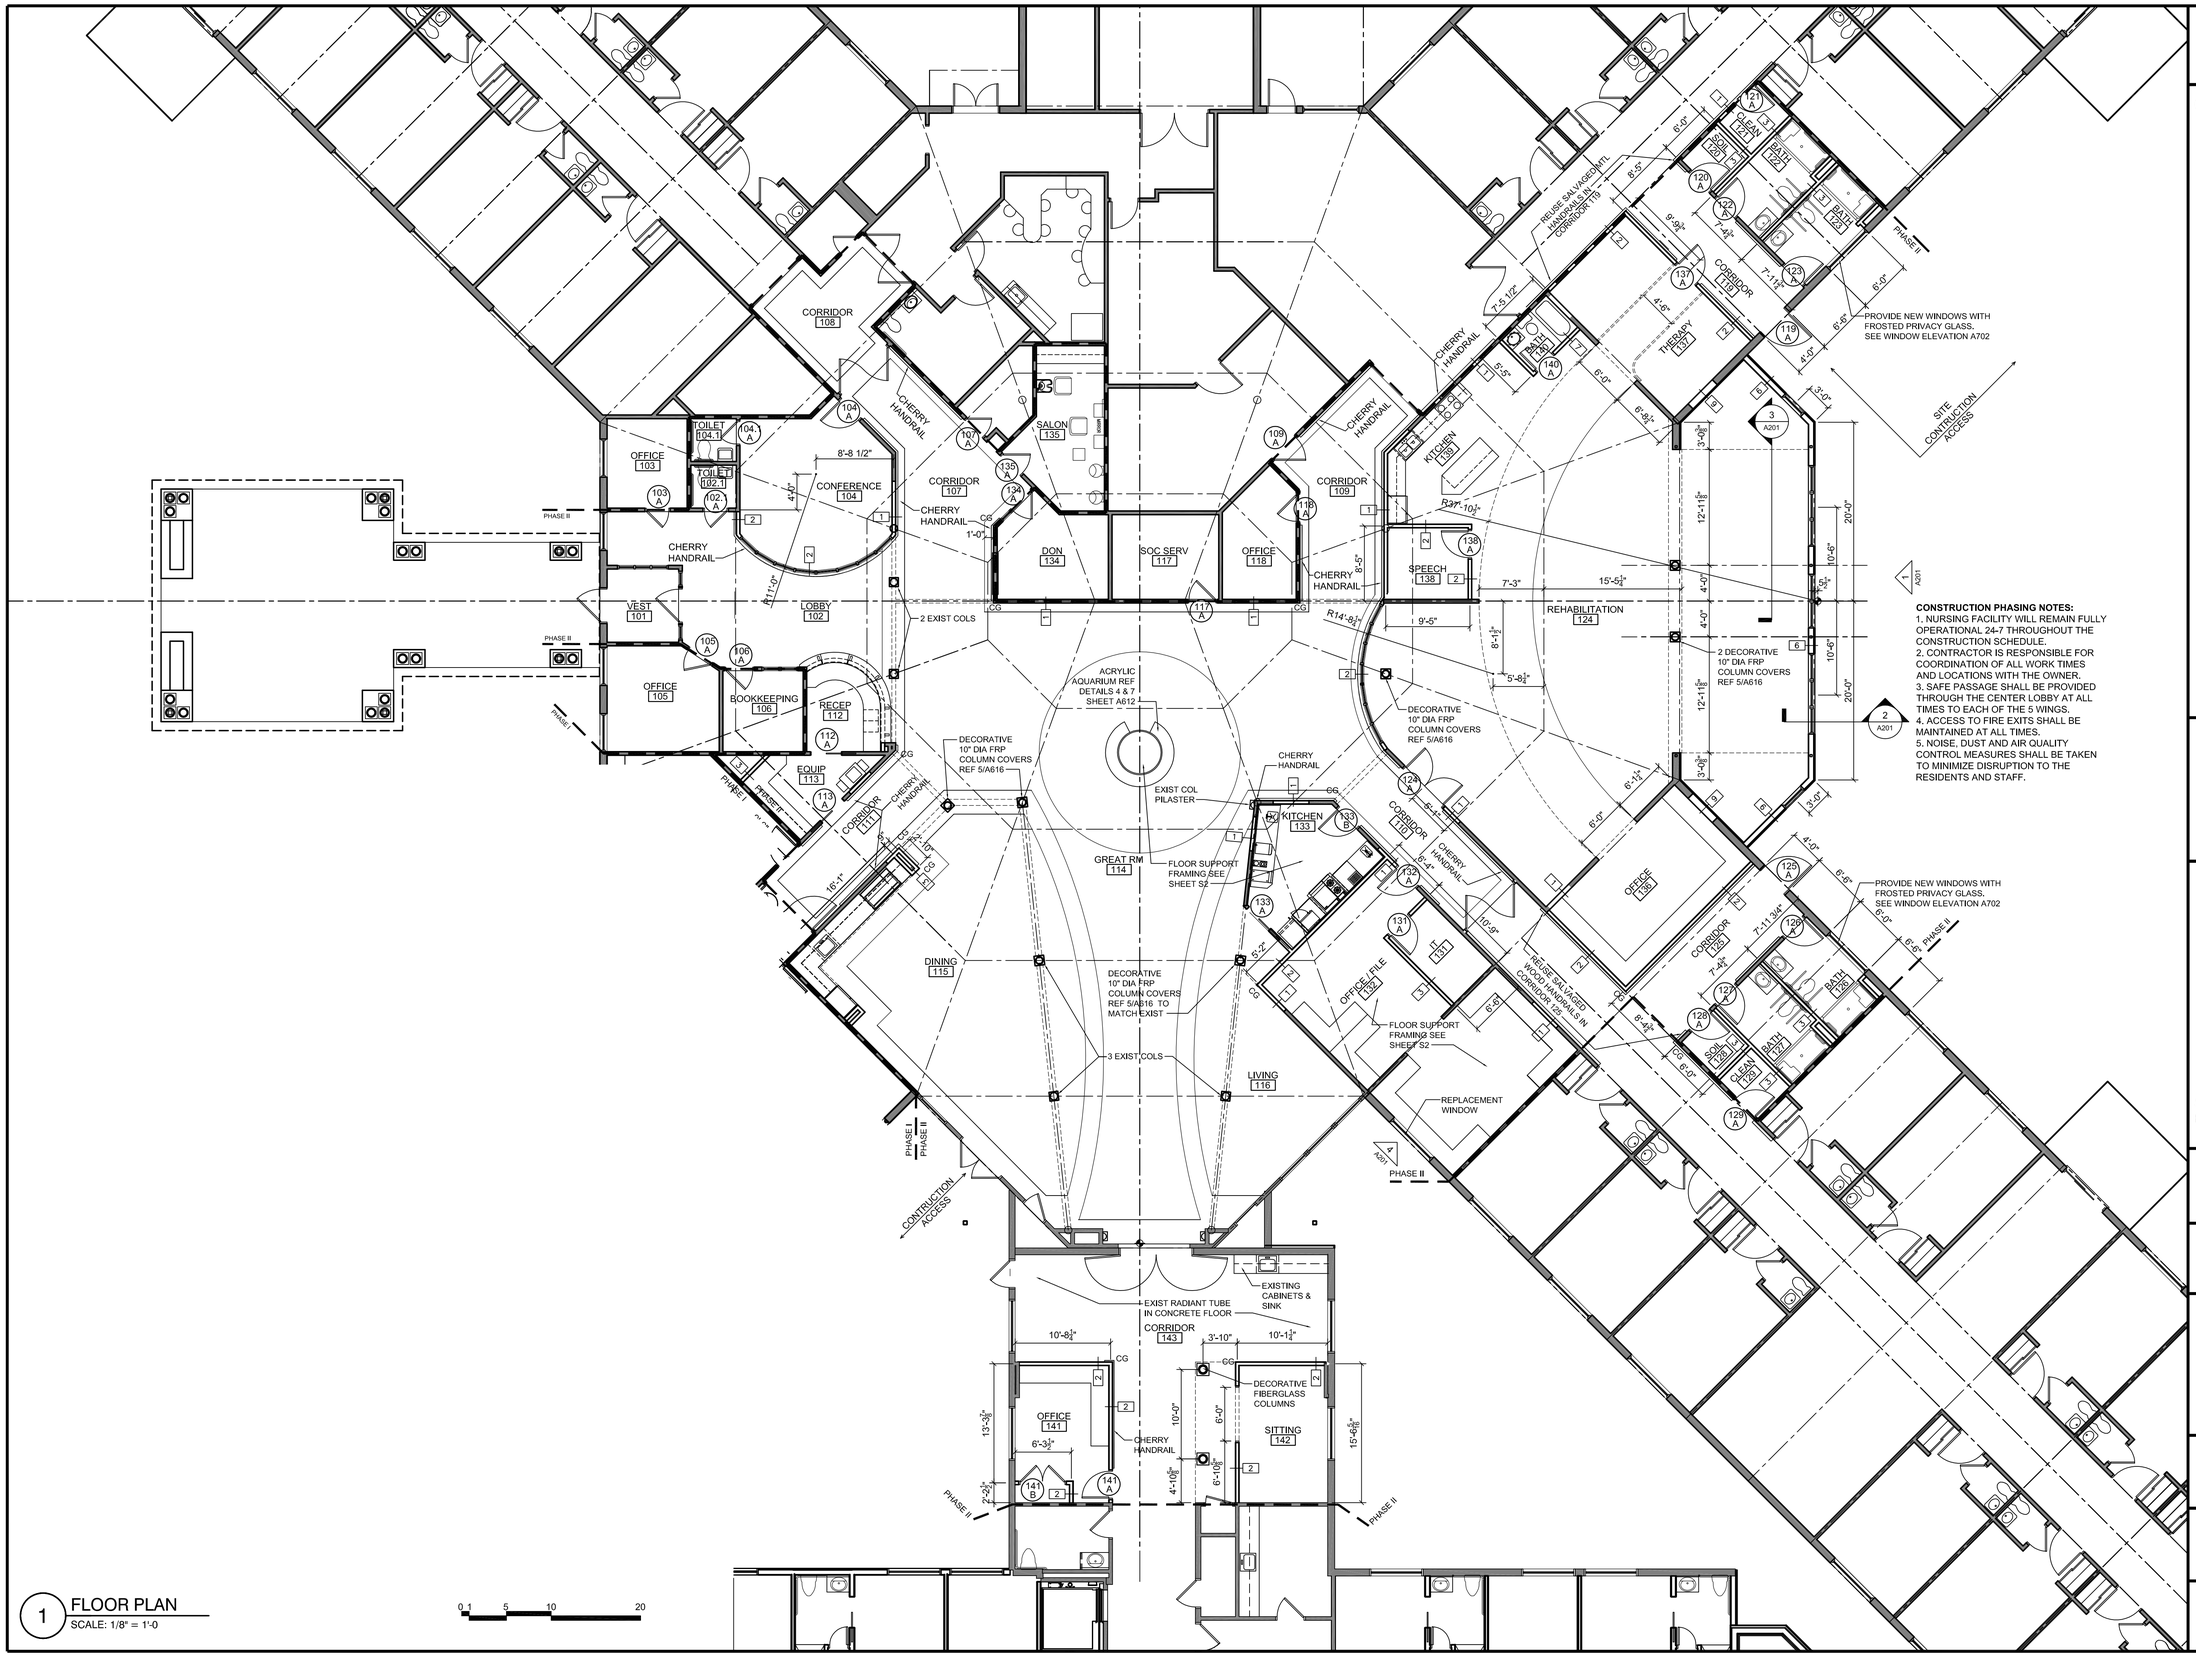

1 FLOOR PLAN
SCALE: 1/8" = 1'-0

COPYRIGHT 2014
REUSE OR REPRODUCTION OF THE CONTENTS OF THIS DOCUMENT IS NOT PERMITTED WITHOUT WRITTEN PERMISSION OF FORESIDE ARCHITECTS

GENERAL NOTES:

1. REPORT AN DISCREPANCIES TO THE ARCHITECT. CONTRACTOR SHALL PROCEED WITH WORK ONLY AFTER DISCREPANCIES HAVE BEEN RESOLVED BY THE ARCHITECT.

2 .EXISTING BUILDING COMPONENTS AND WORK CURRENTLY COMPLETED AND IN PLACE DURING CONSTRUCTION WHICH IS AFFECTED BY NEW WORK AND DEMOLITION, OR WHICH MAY BE DAMAGED BY THE CONTRACTOR OR ANY SUBCONTRACTOR, SHALL BE REPLACED OR RESTORED TO THE ORIGINAL CONDITION AND COLOR AS APPROVED BY THE ARCHITECT.

3. THE BUILDING SHALL BE CONSTRUCTED TO CONFORM W/ ALL GOVERNING CODES INCLUDING 2009 IBC (MUBEC), NFPA 101 2009, MAINE HUMAN RIGHTS COMMISSION GUIDELINES, STATE OF MAINE PLUMBING CODE, NEC 2005, AND ANSI.

4. ALL EXISTING CONDITIONS ARE TO BE FIELD VERIFIED BY THE CONTRACTOR PRIOR TO FABRICATION. THIS INCLUDES DELIVERY PROCEDURES, DIMENSIONS AND MATERIALS.

5. DRAWINGS ARE NOT TO BE SCALED. CONTRACTOR SHALL VERIFY DIMENSIONS AND CONDITIONS. APPARENT DISCREPANCIES REQUIRING CLARIFICATION SHALL BE DIRECTED TO THE ARCHITECT PRIOR TO COMMENCEMENT OF THE WORK IN QUESTION.

6. DEMOLITION MAY REQUIRE SELECTIVE REMOVAL OF EXISTING MATERIALS, TEMPORARY BRACING AND STRUCTURAL SHORING. REMOVAL OF ALL MATERIALS DISMANTLED NOT INTENDED FOR RE-USE SHALL BE DISPOSED OF IN COMPLIANCE WITH LOCAL REGULATIONS.

7. THIS PROJECT SHALL NOT CONTAIN HAZARDOUS MATERIALS OF ANY OF TYPE, INCLUDING BUT NOT LIMITED TO ASBESTOS.

8. THE CONTRACTOR SHALL OBTAIN ALL REQUIRED PERMITS FROM THE APPROPRIATE OFFICIALS PRIOR TO COMMENCING THE WORK AND INSPECTIONS AND APPROVALS UPON COMPLETION OF THE WORK.

9. WHERE ONLY A SINGLE PRODUCT OR MANUFACTURER IS NAMED, PROVIDE THE PRODUCT INDICATED. SUBSTITUTIONS SHALL BE PERMITTED ONLY WHEN APPROVED BY THE OWNER OR THE OWNER'S AUTHORIZED REPRESENTATIVE THROUGH WRITTEN DIRECTIVE.

10. THE LOCATION OF ALL DOOR FRAMES NOT DIMENSIONED SHALL BE 4"FROM ADJACENT WALLS UNLESS OTHERWISE INDICATED.

11. ALL PARTITIONS SHALL EXTEND FROM FLOOR TO UNDERSIDE OF SUPPORTING STRUCTURE ABOVE UNLESS OTHERWISE NOTED.

12. INSTALL BLOCKING BEHIND ALL SURFACE APPLIED FIXTURES, TRIM, GRAB BARS, SHELVES, CHAIR RAILS, PICTURE RAILS AND BASE MOLDINGS.

13. AT PROJECT CLOSEOUT, SUBMIT SPECIFIC WARRANTEES, WORKMANSHIP BONDS, MAINTENANCE AGREEMENTS, FINAL CERTIFICATIONS AND SIMILAR DOCUMENTS.

14. COMPLETE FINAL CLEANUP AT PROJECT CLOSEOUT. TOUCH-UP, REPAIR AND RESTORE ALL MARRED EXPOSED FINISHES.

15. IF TWO CONFLICTING CONDITIONS OR DETAILS EXIST IN THIS DRAWING SET OR ASSOCIATED SPECIFICATIONS THE CONTRACTOR SHALL MAKE THEM KNOWN TO THE ARCHITECT, IT SHALL BE THE ARCHITECTS CHOICE TO DECIDE WHICH CONDITION OR DETAIL APPLIES, AT NO ADDITIONAL COST.

CONSTRUCTION PHASING NOTES:
1. NURSING FACILITY WILL REMAIN FULLY OPERATIONAL 24-7 THROUGHOUT THE CONSTRUCTION SCHEDULE.
2. CONTRACTOR IS RESPONSIBLE FOR COORDINATION OF ALL WORK TIMES AND LOCATIONS WITH THE OWNER.
3. SAFE PASSAGE SHALL BE PROVIDED THROUGH THE CENTER LOBBY AT ALL TIMES TO EACH OF THE 5 WINGS.
4. ACCESS TO FIRE EXITS SHALL BE MAINTAINED AT ALL TIMES.
5. NOISE, DUST AND AIR QUALITY CONTROL MEASURES SHALL BE TAKEN TO MINIMIZE DISRUPTION TO THE RESIDENTS AND STAFF.

REVISIONS:

07/24/14 CM REVIEW REVISIONS

FORESIDE ARCHITECTS LLC
5 FUNDY ROAD
FALMOUTH, ME 04105
Phone: 207-781-3344
Fax: 207-699-5564
Online @ foresidearchitects.com

Project Status:
BIDDING & PERMIT SET

Project Number:
SRH0314

LICENSED ARCHITECT MARK J. BURNES 1880 STATE OF MAINE

Seaside Rehabilitation and Healthcare Center
Lobby / Rehab Renovation
850 Baxter Boulevard
Portland, Maine

Drawing Name:
FIRST FLOOR PLAN

Scale:
AS NOTED

Date:
07/18/14

SHEET:
A102