


1 FOUNDATON PLAN
1/4" = 1'-0"

Note:
Provide one combination
Smoke/Carbon Monoxide
dectector wired directly
into electrical system.

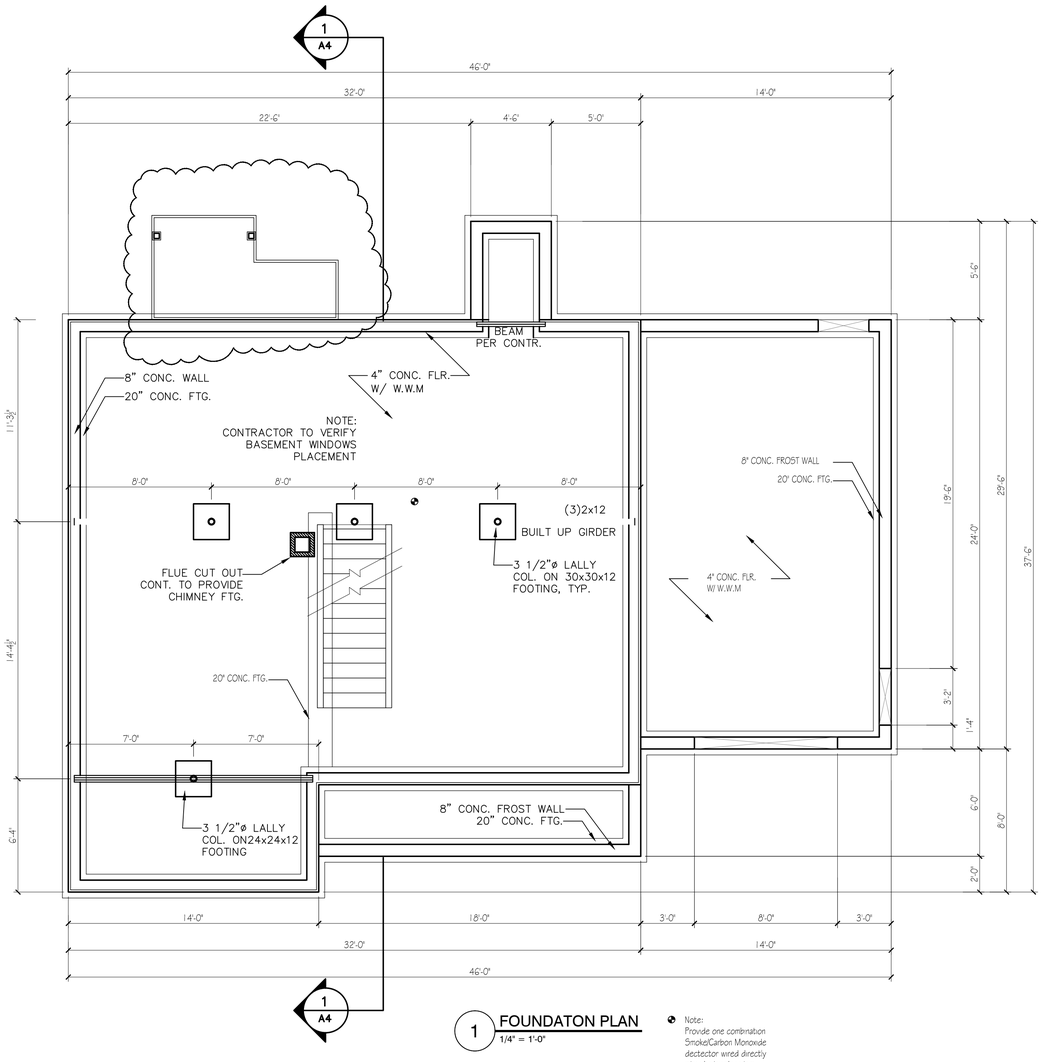


2 FIRST FLOOR PLAN
1/4" = 1'-0"

Note:
Provide one combination
Smoke/Carbon Monoxide
dectector wired directly
into electrical system.

1. Contractor/owner responsible for securing all necessary permits.
2. Contractor/owner will Comply with all applicable codes and ordinances.
3. Contractor/owner to verify all site grades and dimensions.

PROPERTY OF

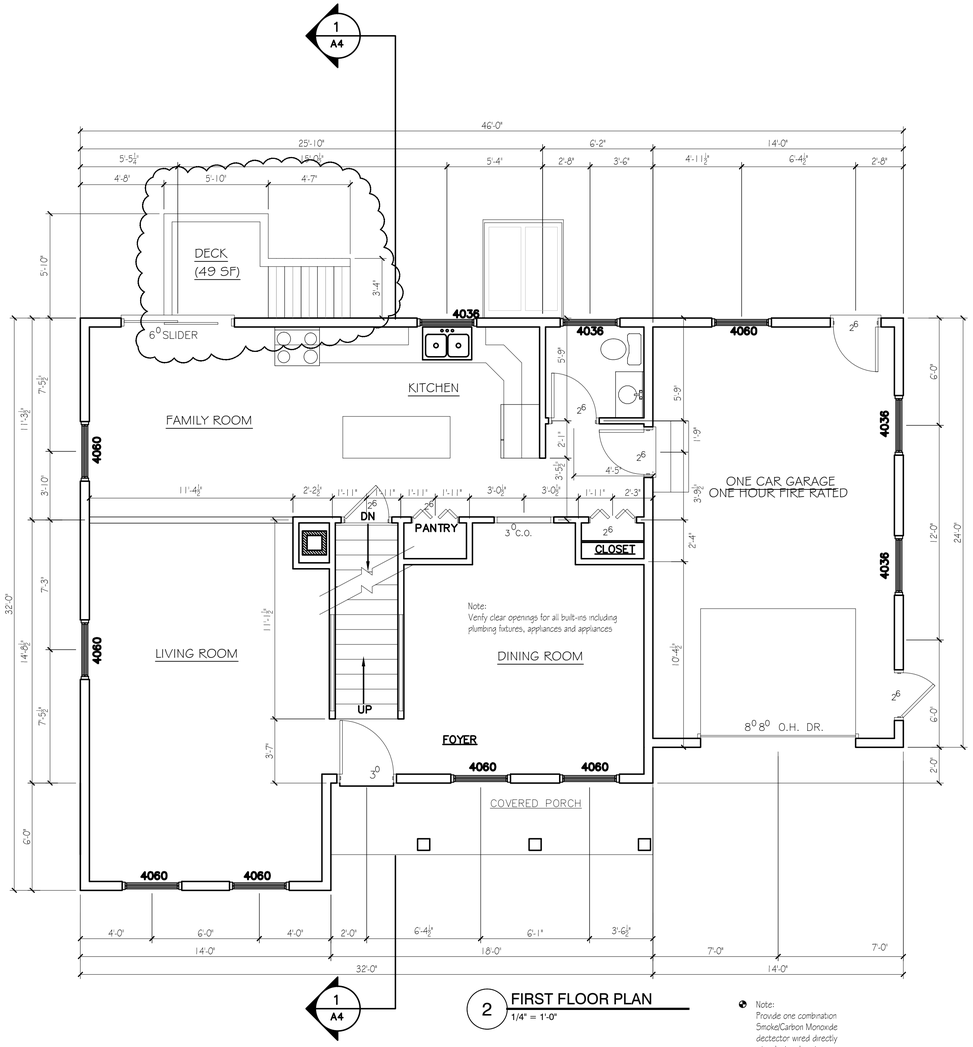
ed-de-tech
235 Riverside Industrial Parkway
Portland, ME 04102



THE CONTRACTOR/OWNER ASSUMES ALL RESPONSIBILITY
FOR LOCAL CODE COMPLIANCE.
ALL DRAWINGS, SPECIFICATIONS ETC. ARE PROVIDED TO OUR
CLIENTS BASED UPON INFORMATION PROVIDED BY THE CLIENT
AND ARE THE PROPERTY OF ED-DE-TECH AND ARE COPYRIGHTED
AND LOCAL CODES. NONE OF THE EMPLOYEES OF EDT
ARE LICENSED ARCHITECTS OR ENGINEERS.
CONTRACTORS ALL DIMENSIONS AND SPECIFICATIONS SHOULD BE VERIFIED
BEFORE CONSTRUCTION BEGINS. ANY DISCREPANCIES SHOULD BE
BROUGHT TO OUR ATTENTION. DIMENSIONS AND SPECIFICATIONS ARE NOT VERIFIED
UNTIL CONSTRUCTION BEGINS. ED-DE-TECH IS NOT RESPONSIBLE FOR ANY
CONSTRUCTION MADE TO PLANS BY CLIENT AND/OR CONTRACTOR
AND/OR REVISIONS MADE TO PLANS BY CLIENT AND/OR CONTRACTOR


# New Residence

East Kidder Street
Portland, ME

| NO | REMARKS | BY | DATE |
|---|---|---|---|
| A | Issued for Permitting | JJO | 2-19-13 |
| B | Removed deck | JJO | 3-14-13 |
| C | Added 49 sf deck | JJO | 12-2-14 |

CODE: IRC2009
TOWN: Portland
DATE: 02-12-13
SCALE: As Noted
DRAWN: JJO
TITLE: FLOOR PLANS
FILE:
SHEET: A1-01